
89

Acknowledgement Of
Plans Submittal ONLY!
(Lots)
Date 5/24/11
Date

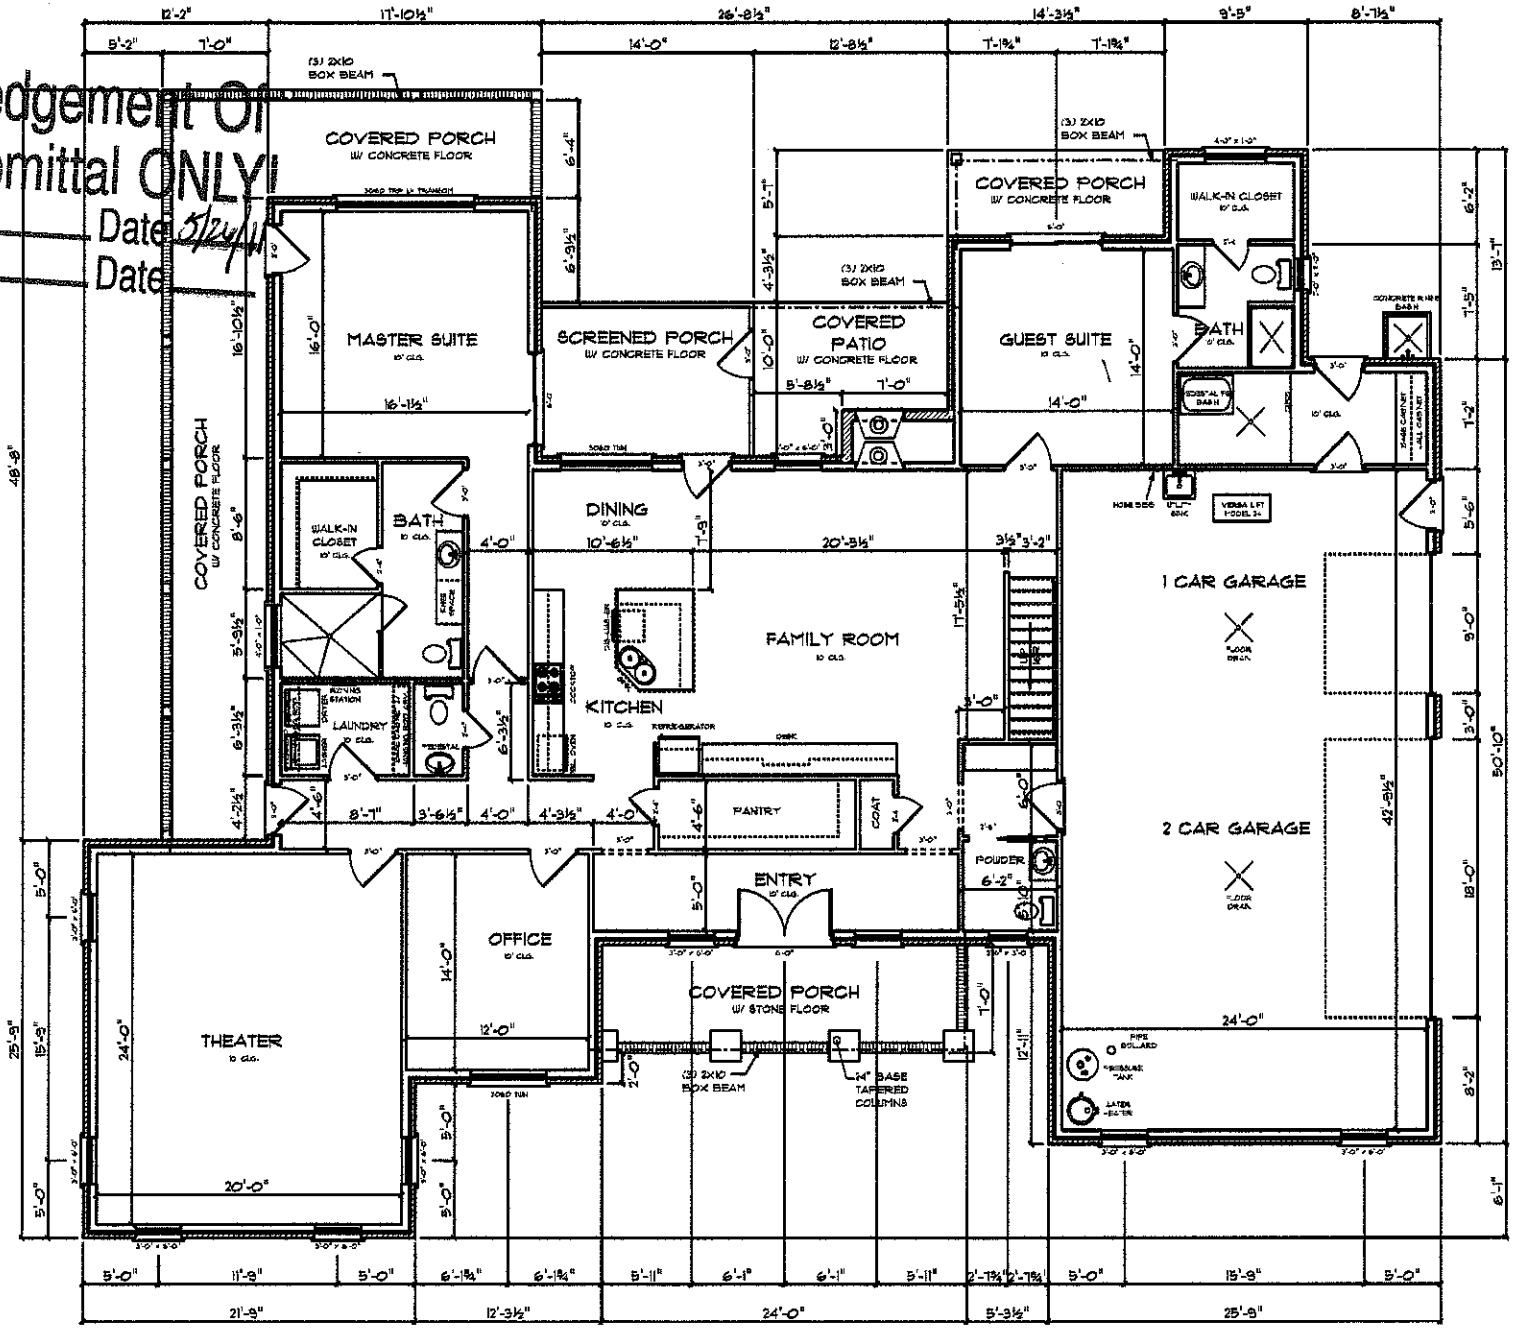

MAIN FLOOR PLAN

MAIN FLOOR HEATED	3012 SQ. FT.
GARAGE	1038 SQ. FT.
FRONT PORCH	168 SQ. FT.
REAR PORCH	140 SQ. FT.
SIDE PORCH	466 SQ. FT.
COVERED PATIO	106 SQ. FT.
GUEST SUITE PORCH	80 SQ. FT.