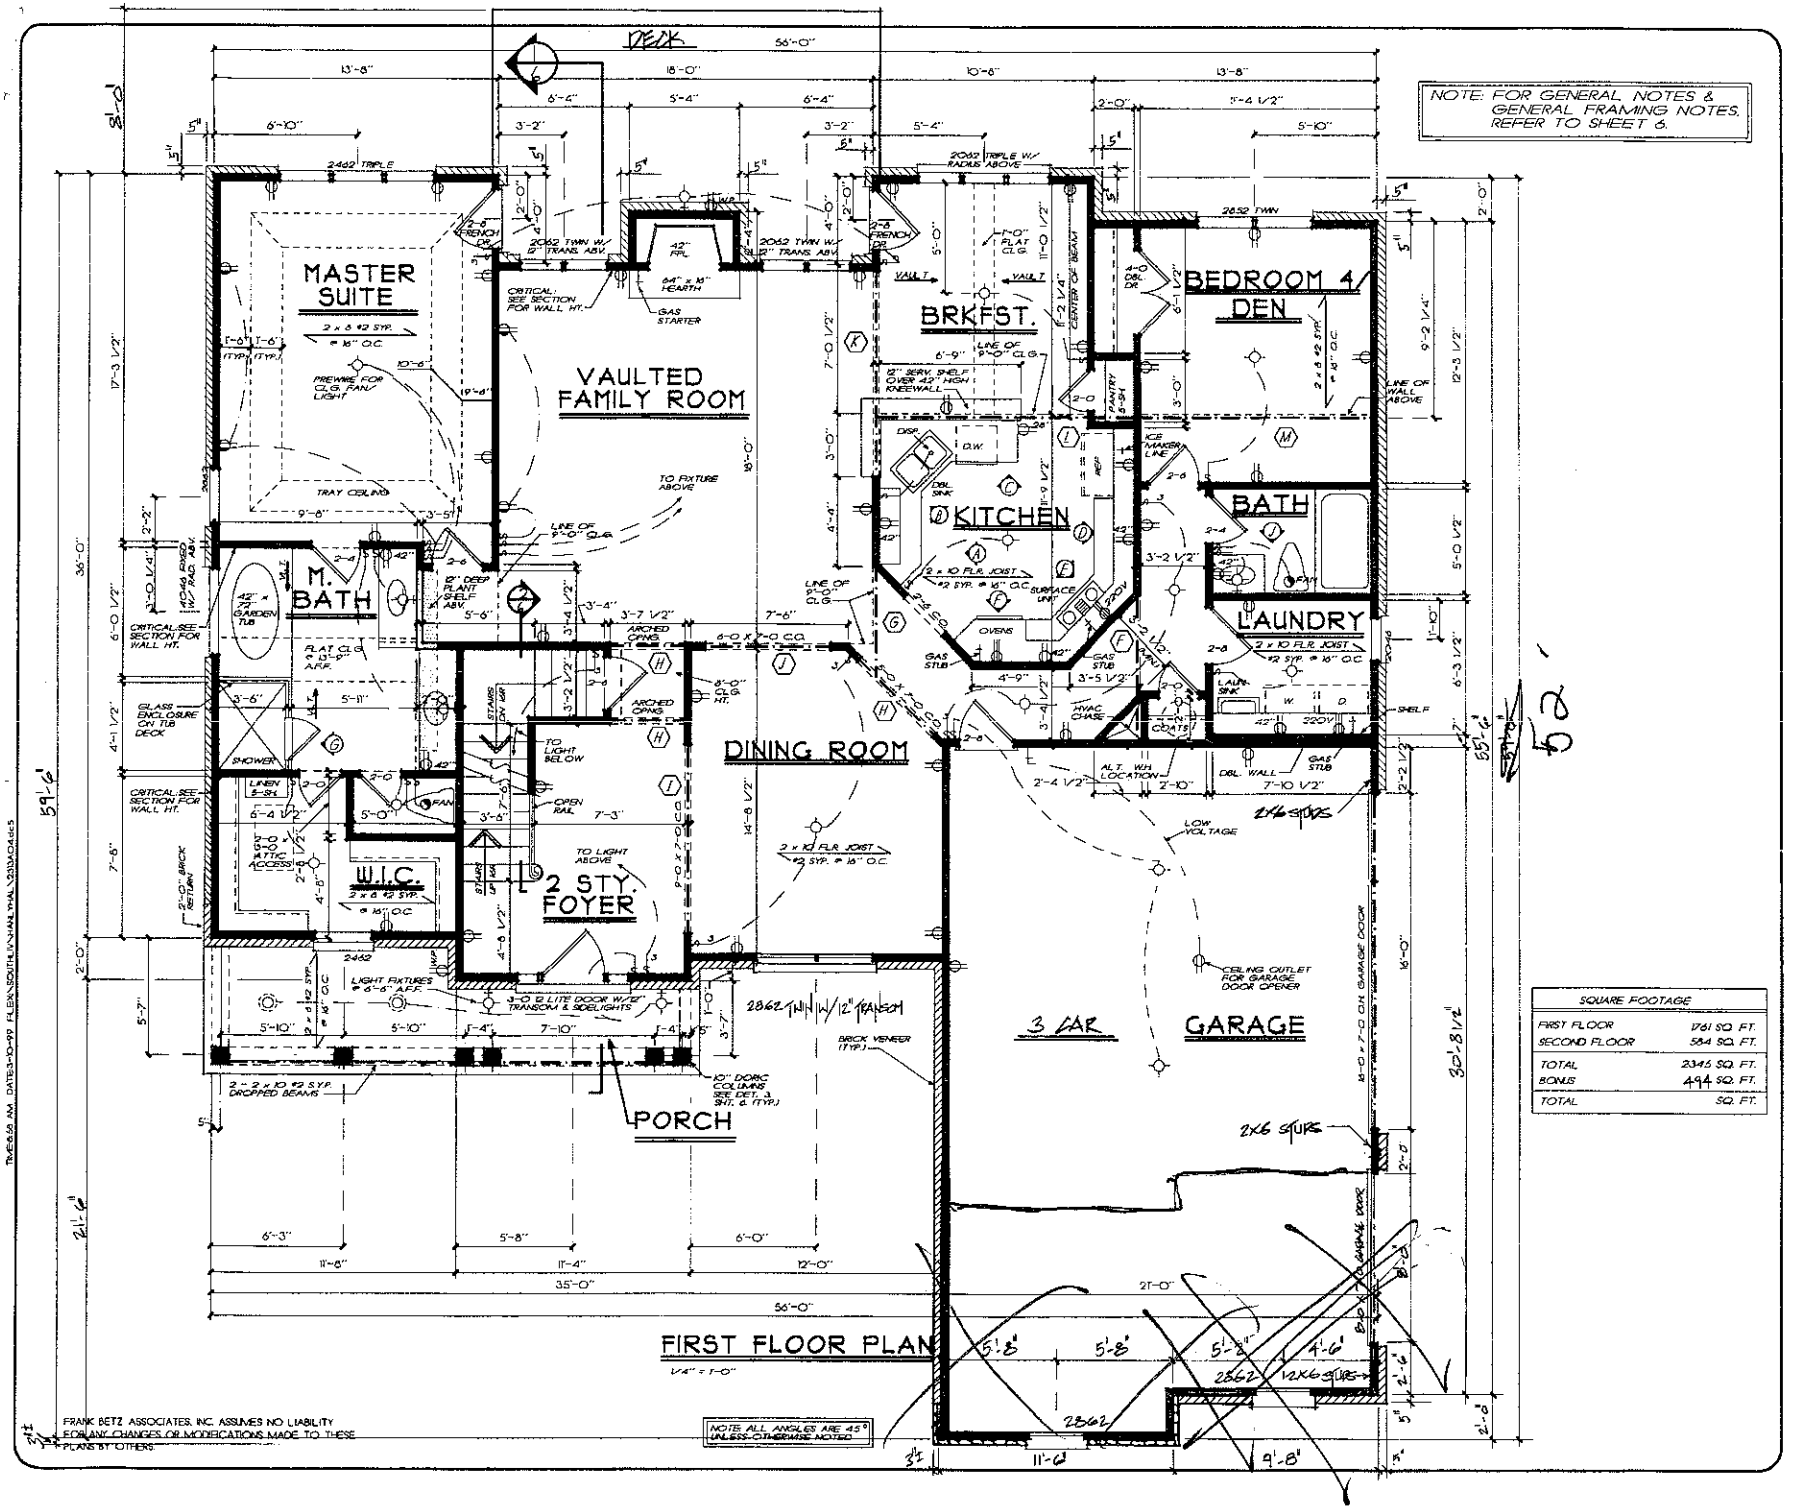


Southern Living Design Collection

FIRST FLOOR PLAN


THE HANLEY HALL

FBA
FRANK BETZ ASSOCIATES, INC.
2401 WEST PEACHTREE, SUITE 250
SWANNANOA PEACHTREE, GEORGIA 30080
770/451-0505
www.frankbetz.com

BY: CES/HER Y. KOW/JEC

DATE: 2-25-99

SHEET 4 OF 7

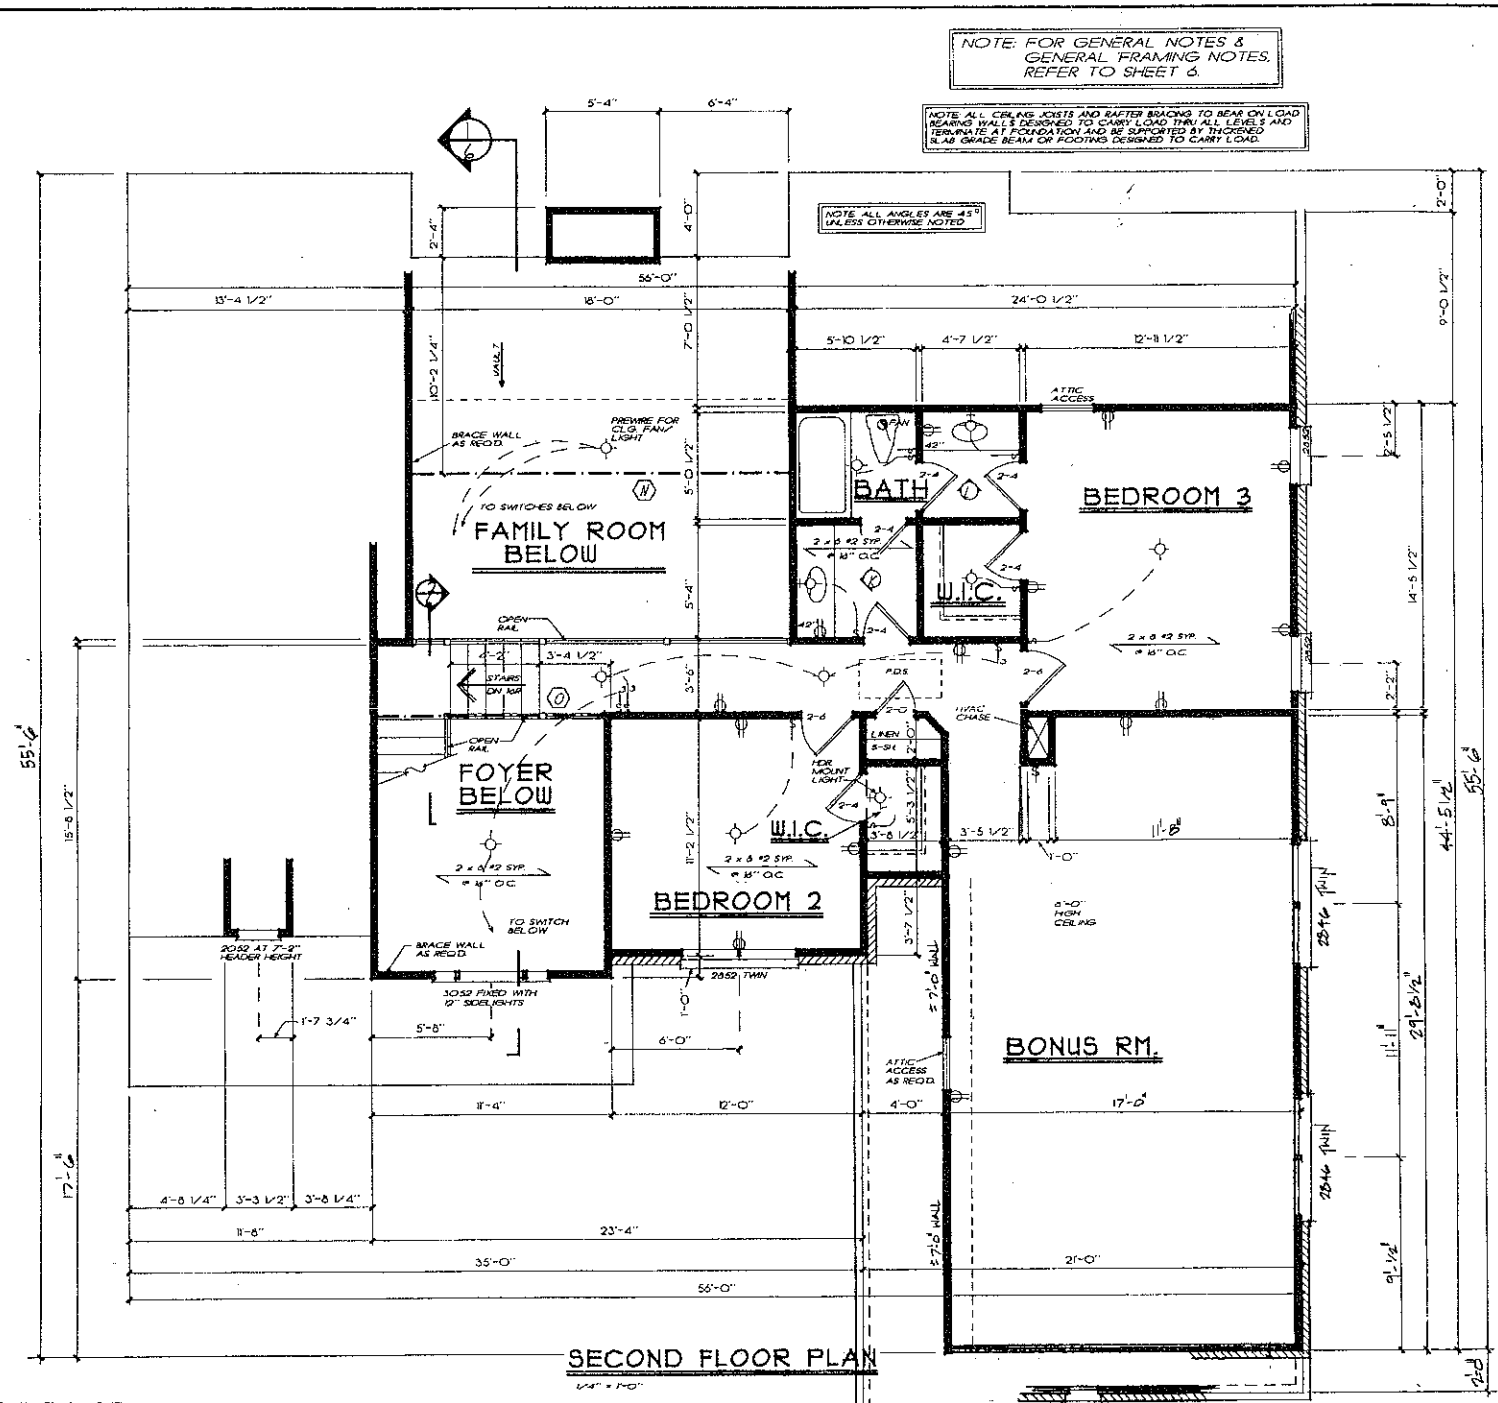

FRANK BETZ ASSOCIATES, INC. ASSUMES NO LIABILITY FOR ANY CHANGES OR MODIFICATIONS MADE TO THESE PLANS BY OTHERS

COPYRIGHT © 1999 BY FRANK BETZ ASSOCIATES, INC. NOT TO BE REPRODUCED

TWOFOOD AM DATE: 3-10-99 FILE: SOUTHLAN\HANLEY.TWO 3310405.6.5

Southern Living Design Collection

SECOND FLOOR PLAN
THE HANLEY HALL

FBA
FRANK BETZ ASSOCIATES, INC.
2401 LAKE PARK DRIVE/SUITE 250
SMYRNA, GEORGIA 30080
www.frankbetz.com

BY: CES/HSR & KKW/JEC
DATE: 2-25-99
SHEET 5 OF 7