
Acknowledgement Of
Plans Submittal ONLY!

Date 1-24-14

Date 2/5/14

Princeton Builders 201276 ~~201259~~

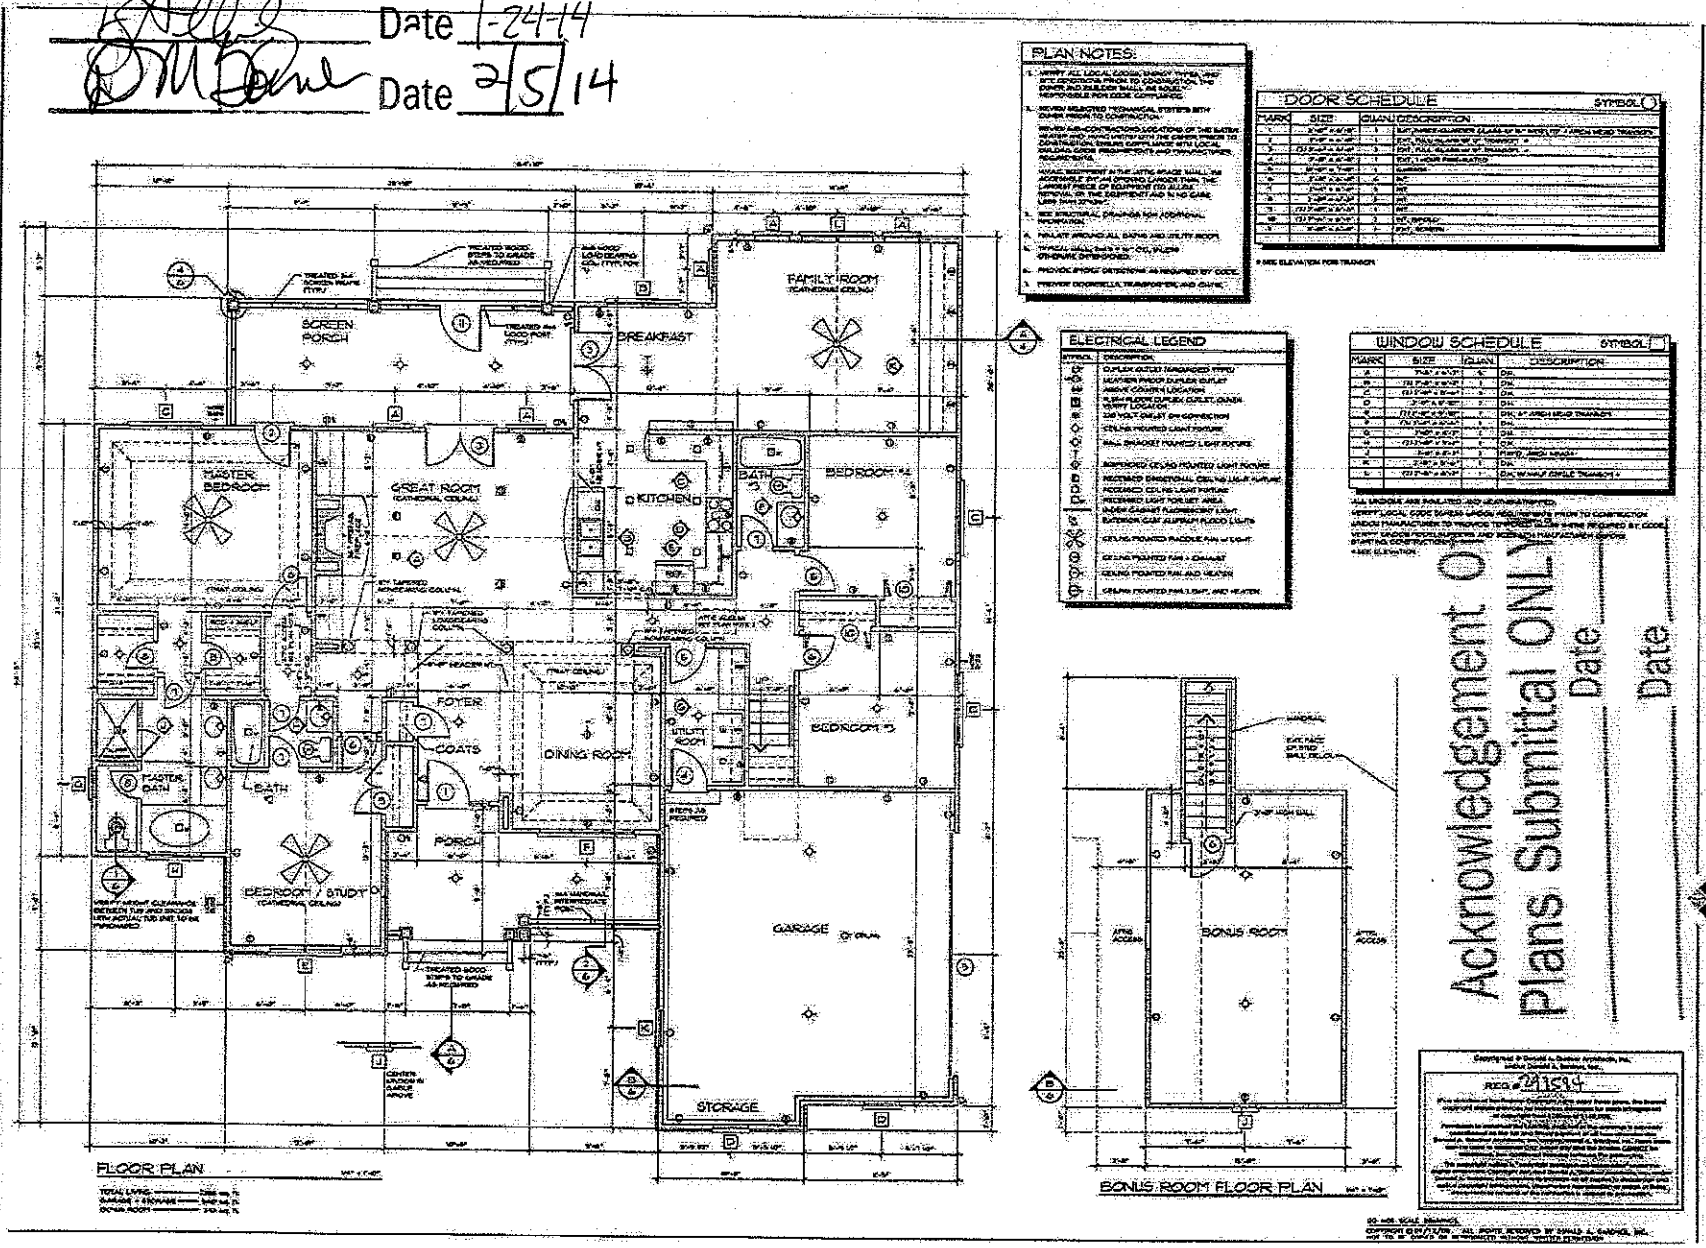

Acknowledgement Of
Plans Submittal ONLY!
Date
Date

DONALD A. GARDNER, INC.
ARCHITECTS • PLANNERS
P.O. BOX 28178 • GREENVILLE S.C. • 29616
(864) 288-1180
www.donaldgardner.com

REG. 21594