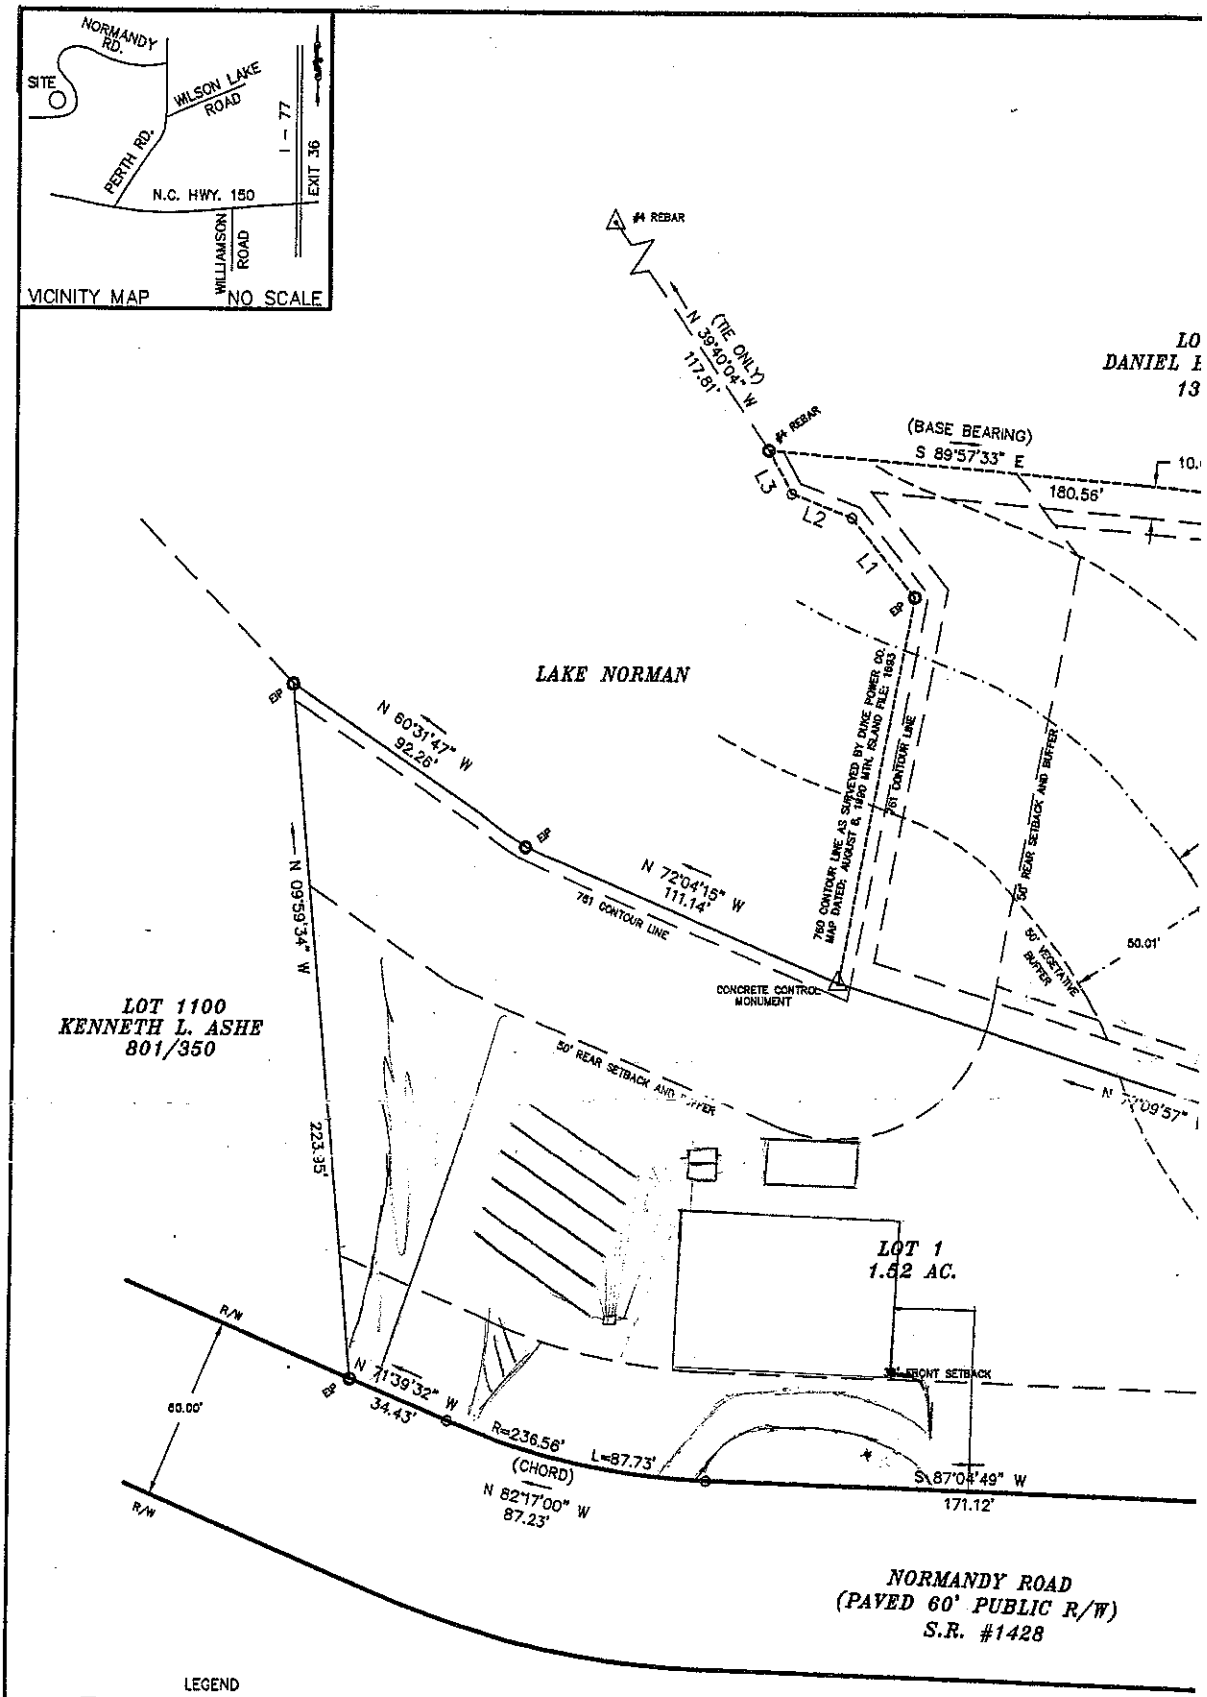


LEGEND

- P.P. = POWER POLE
- = DUKE POWER TRANS.
- E.I.P. = EXISTING IRON FOUND
- I.P.S. = #4 REBAR SET
- R/W = RIGHT-OF-WAY
- (W) = WELL
- PDE = PUBLIC DRAINAGE EASEMENT

GRA

DAS


DON ALLEN & ASSOCIATES P.A.

"Since 1971"

Commercial * Residential * Mortgage Surveys * Multi-Family

40 0 20 40

ER

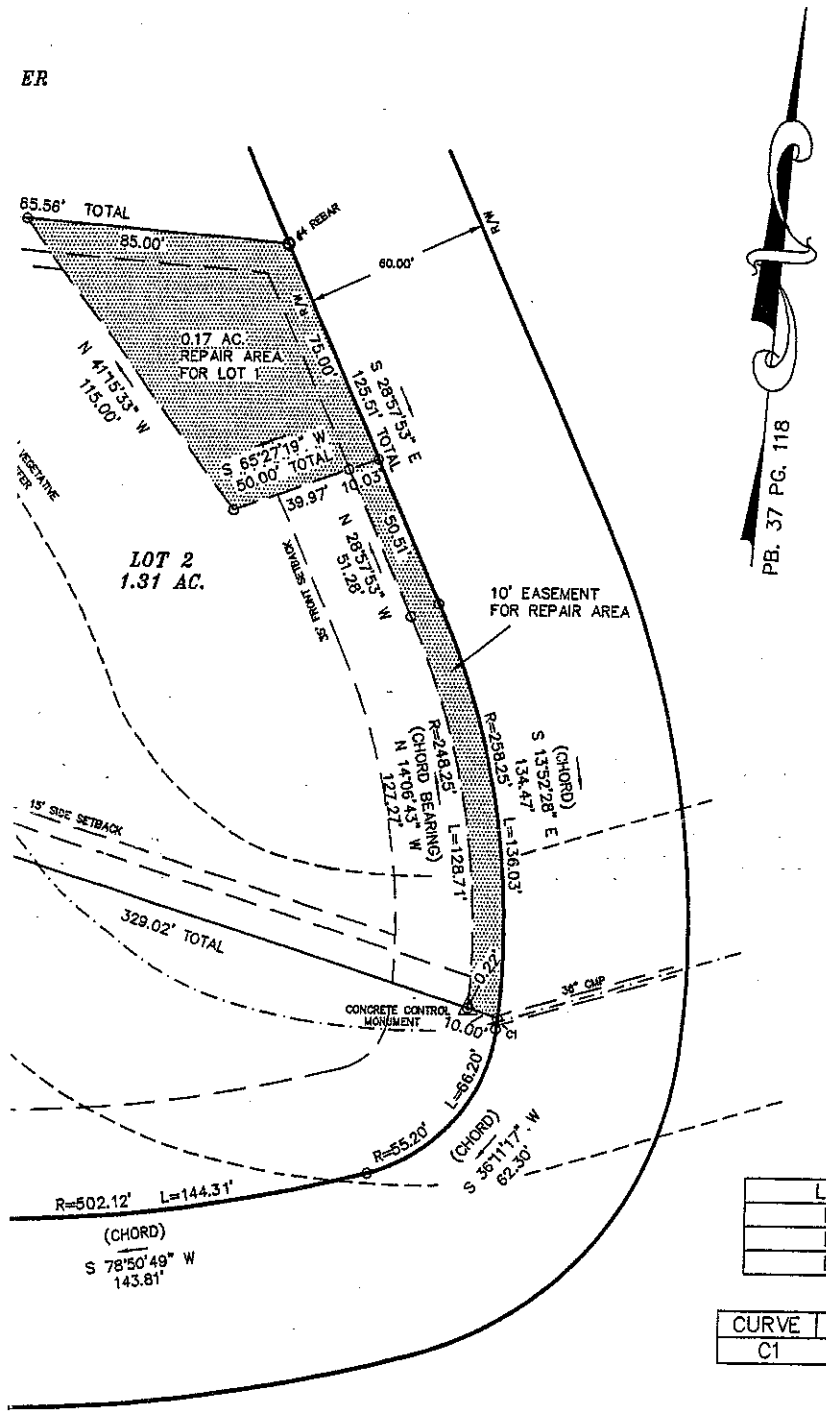

PB. 37 PG. 118

SURVEYORS CERTIFICATION

I, WILLIAM M. ALLEN CERTIFY THAT THIS MAP WAS DRAWN UNDER MY SUPERVISION FROM AN ACTUAL SURVEY MADE UNDER MY SUPERVISION DEED DESCRIPTION RECORDED IN BOOK ____, PAGE ____; THAT THE RATIO OF PRECISION AS CALCULATED BY LATITUDES AND DEPARTURES IS 1:10000, (THAT THE BOUNDARIES NOT SURVEYED ARE SHOWN AS BROKEN LINES PLOTTED FROM INFORMATION FOUND IN BOOK ____ PAGE ____); THAT THIS MAP WAS PREPARED IN ACCORDANCE WITH G.S. 47-30, AS AMENDED.

WITNESS MY HAND AND SEAL THIS 7 DAY OF ____ A.D. 2003.

NORTH CAROLINA PROFESSIONAL SEAL L-3499 LAND SURVEYOR WILLIAM M. ALLEN NORTH CAROLINA IREDELL COUNTY

PROFESSIONAL LAND SURVEYOR

L-3499

REGISTRATION NUMBER

I, A NOTARY PUBLIC OF THE COUNTY AND STATE AFORESAID, CERTIFY THAT WILLIAM M. ALLEN, A REGISTERED LAND SURVEYOR, PERSONALLY APPEARED BEFORE ME THIS DAY AND ACKNOWLEDGE THE EXECUTION OF THE FOREGOING INSTRUMENT. WITNESS MY HAND AND OFFICIAL STAMP OR SEAL, THIS 7 DAY OF May, 2003.

PATRICIA B. ALLEN NOTARY PUBLIC IREDELL COUNTY, N.C.

NOTARY PUBLIC

MY COMMISSION EXPIRES: 6/17/07

LINE	DIRECTION	DISTANCE
L1	N 43°25'09" W	32.36'
L2	N 73°57'26" W	20.94'
L3	N 33°53'51" W	15.68'

CURVE	RADIUS	LENGTH	CHORD	BEARING
C1	258.25'	3.60'	3.60'	N 01°36'53" E

SEPTIC LOT SURVEY

OF

LOT 1 LAKE NORMAN AIRPARK

DAVIDSON TWSP., IREDELL CO., N.C.

SCALE: 1" = 40' DATE: MAY 7, 2003

OWNER: LAKE NORMAN AIRPARK HOME OWNERS ASSOCIATION
PRESIDENT: TONY MARIANO
115 AMELIA LANE
MOORESVILLE, NC 28117
(704) 662-3806

ALE

160