
THE HOME GROUP

ADAMS

← 94' →

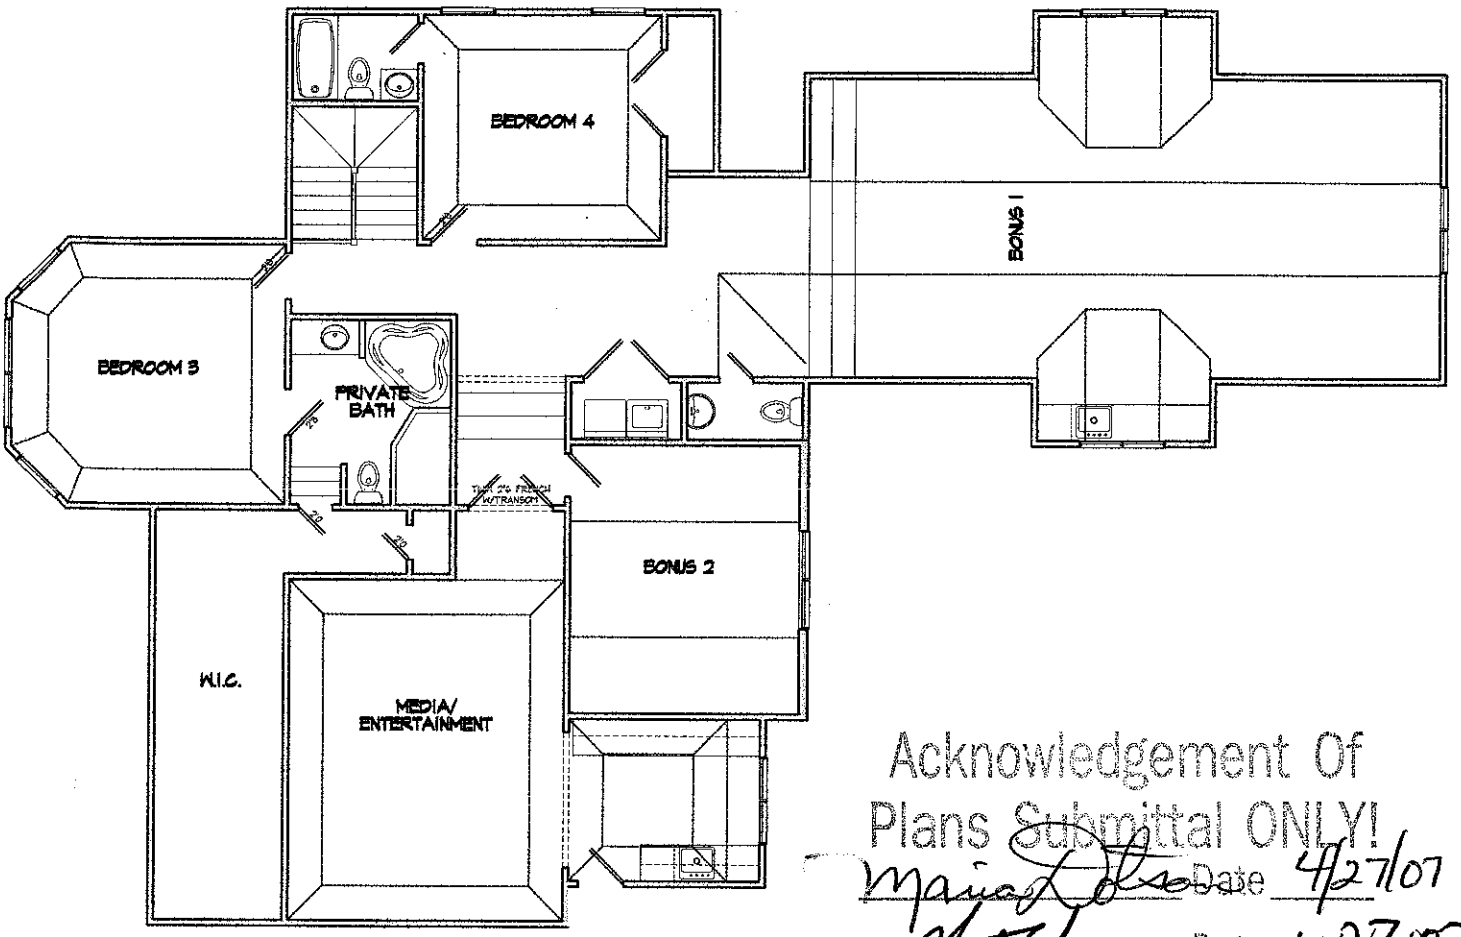

← 79' →

Acknowledgement Of
Plans ~~Submittal~~ ONLY!

Date 4/27/07

Date 4-27-07

(c) 2006 THE HOME GROUP, INC


UPPER LEVEL

PLAN DESIGN • BUILDING • REAL-ESTATE

3070 SENNA DRIVE, MATTHEWS, NC 28105 P-704.841.2074 F-704.841.2084

THE HOME GROUP

ADAMS

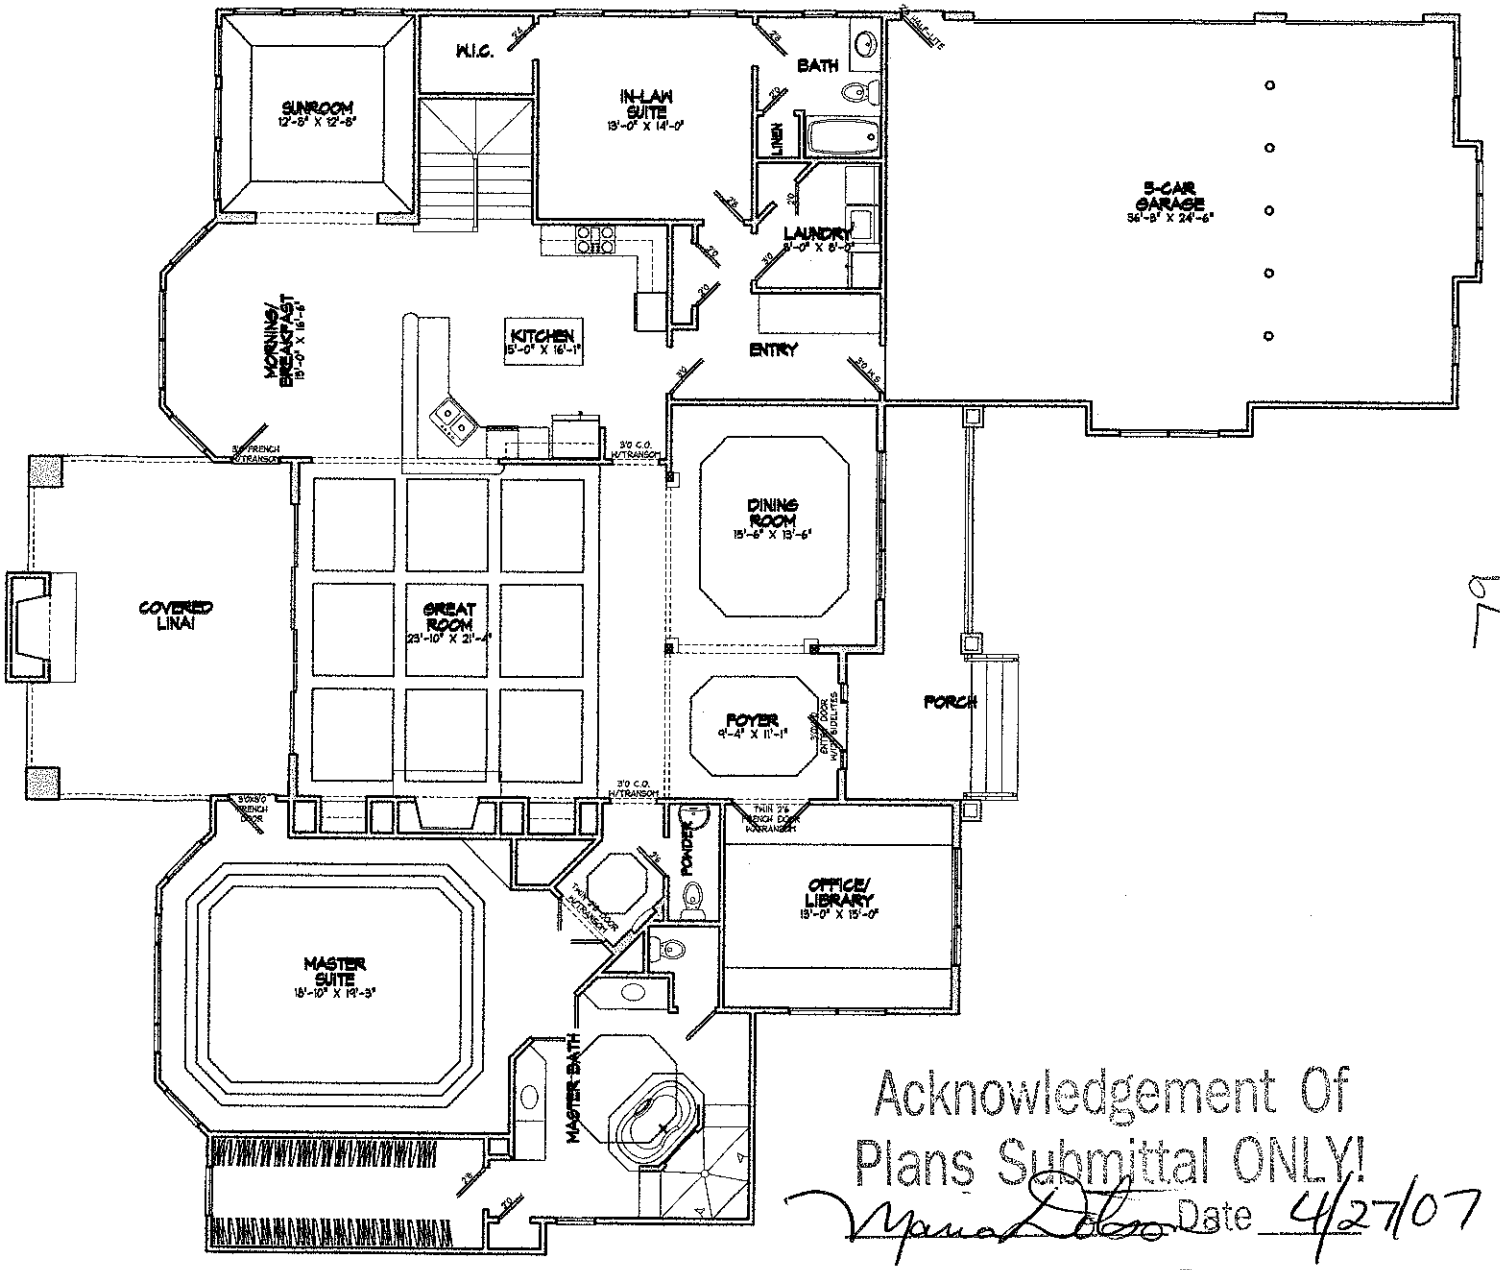

Acknowledgement Of
Plans Submittal ONLY!

Maria Lobo Date 4/27/07

_____ Date _____

(c) 2006 THE HOME GROUP, INC

MAIN LEVEL


PLAN DESIGN • BUILDING • REAL-ESTATE

3070 SENNA DRIVE, MATTHEWS, NC 28105 P-704.841.2074 F-704.841.2084

THE HOME GROUP

THE HOME GROUP, INC
Homes Uniquely Designed For Your Lifestyle

ADAMS

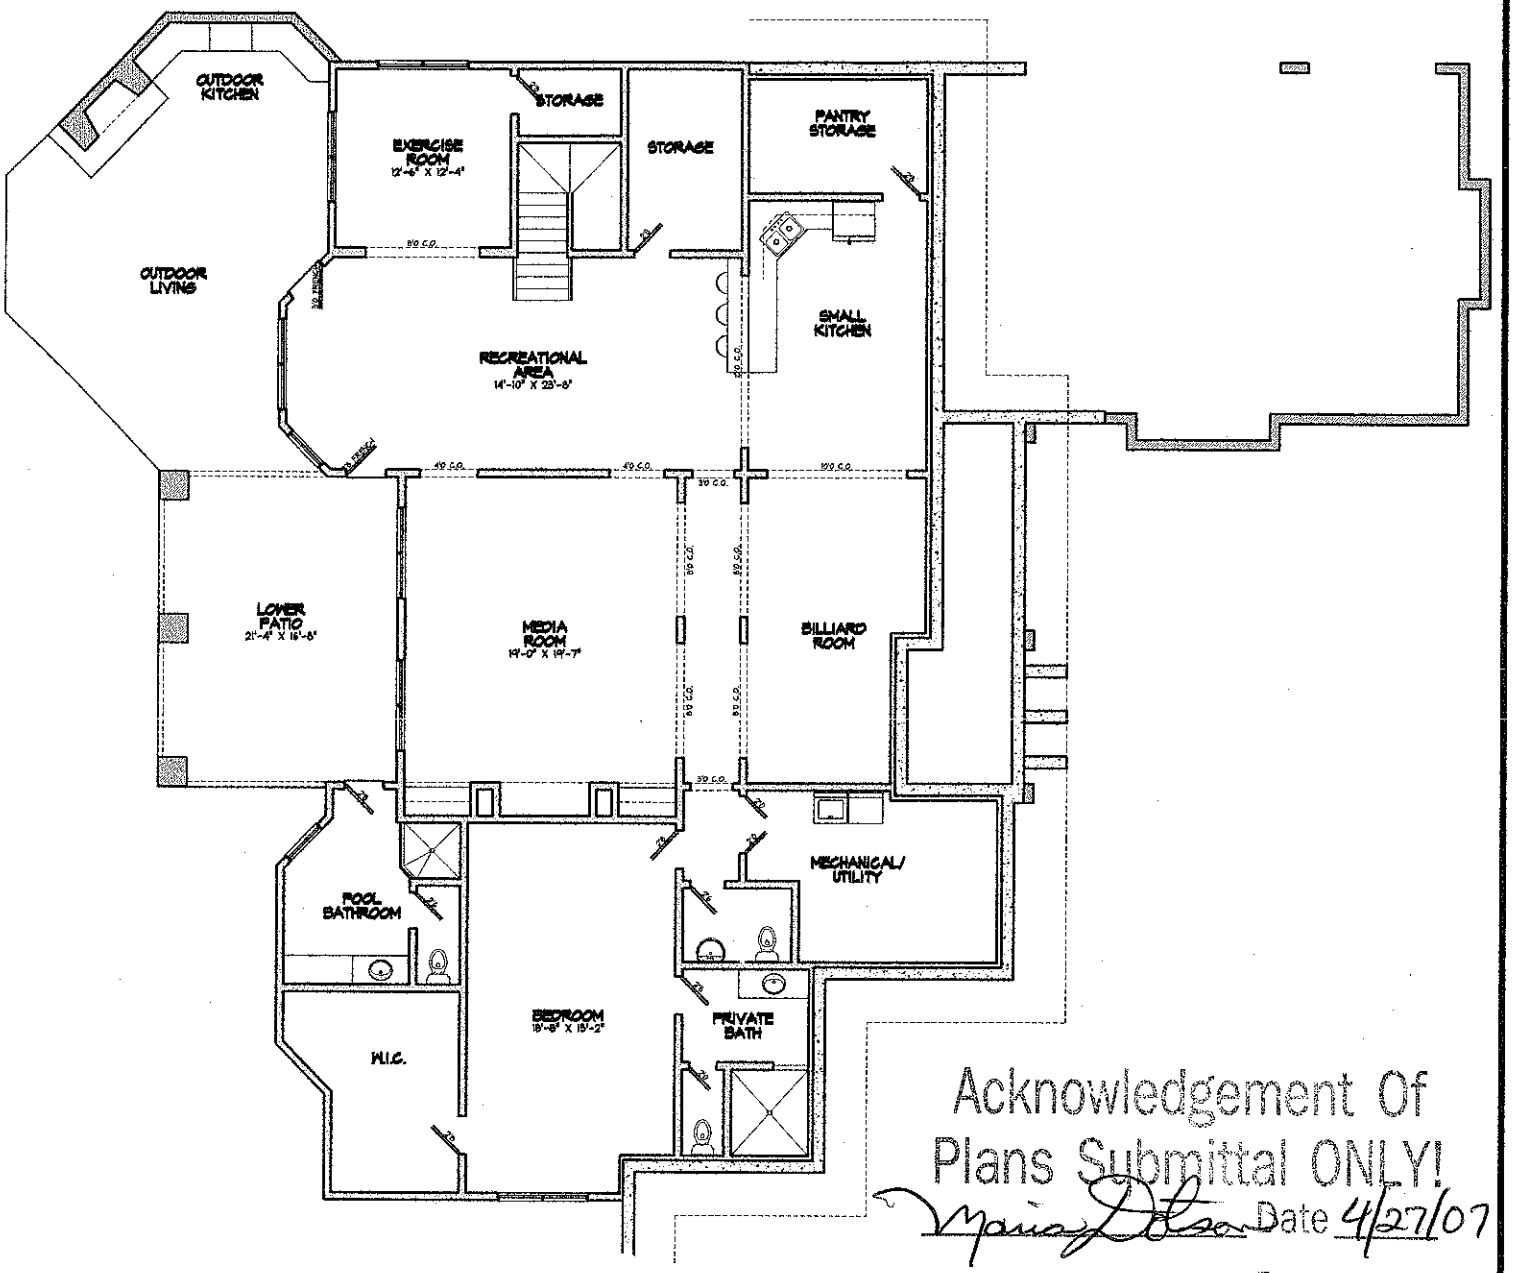

Acknowledgement Of
Plans Submittal ONLY!

Maria Delsa Date 4/27/07

_____ Date _____

(c) 2006 THE HOME GROUP, INC.

BASEMENT PLAN

PLAN DESIGN • BUILDING • REAL-ESTATE

3070 SENNA DRIVE, MATTHEWS, NC 28105 P-704.841.2074 F-704.841.2084