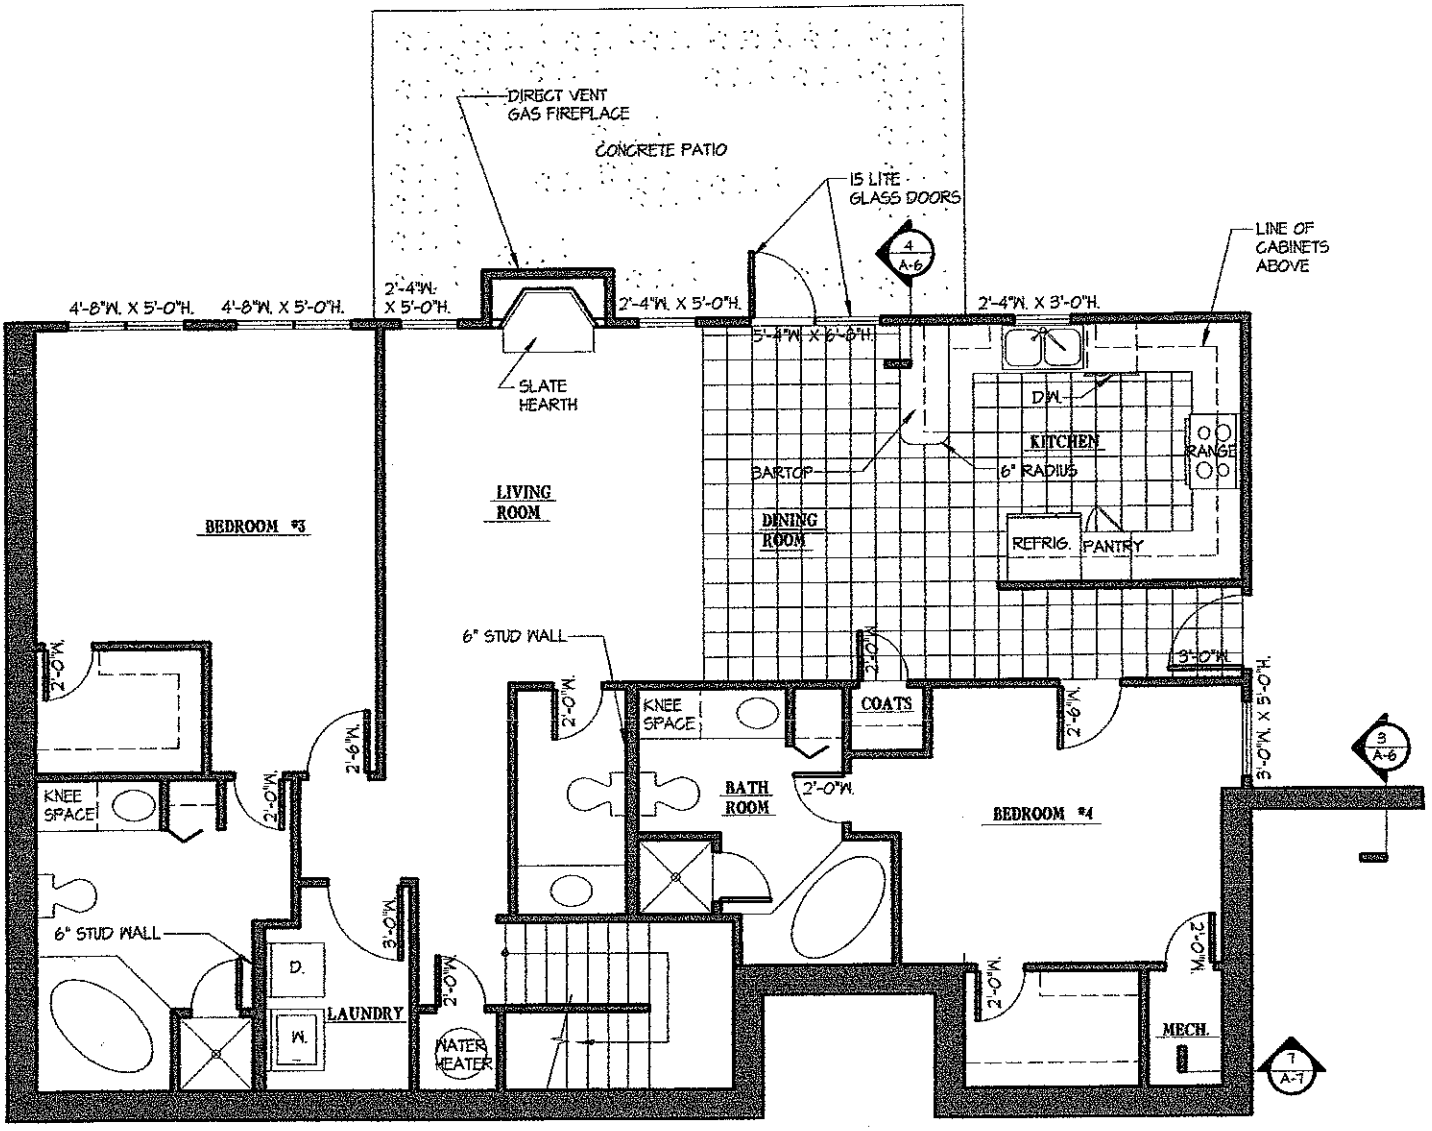


BASEMENT FLOOR PLAN


1592 HEATED SQ. FT. (INCLUDES CONCRETE WALLS)

THE MAXIMUS GROUP, INC.
RESIDENTIAL DESIGN & CONSTRUCTION
"FROM CONCEPT TO CONSTRUCTION"
704 .662 .3633

NEW RESIDENCE FOR: PAUL BONHAM
MOORESVILLE, NORTH CAROLINA

(NOT FOR CONSTRUCTION)
© COPYRIGHT 2004

Karl Stell, Assoc. AIA

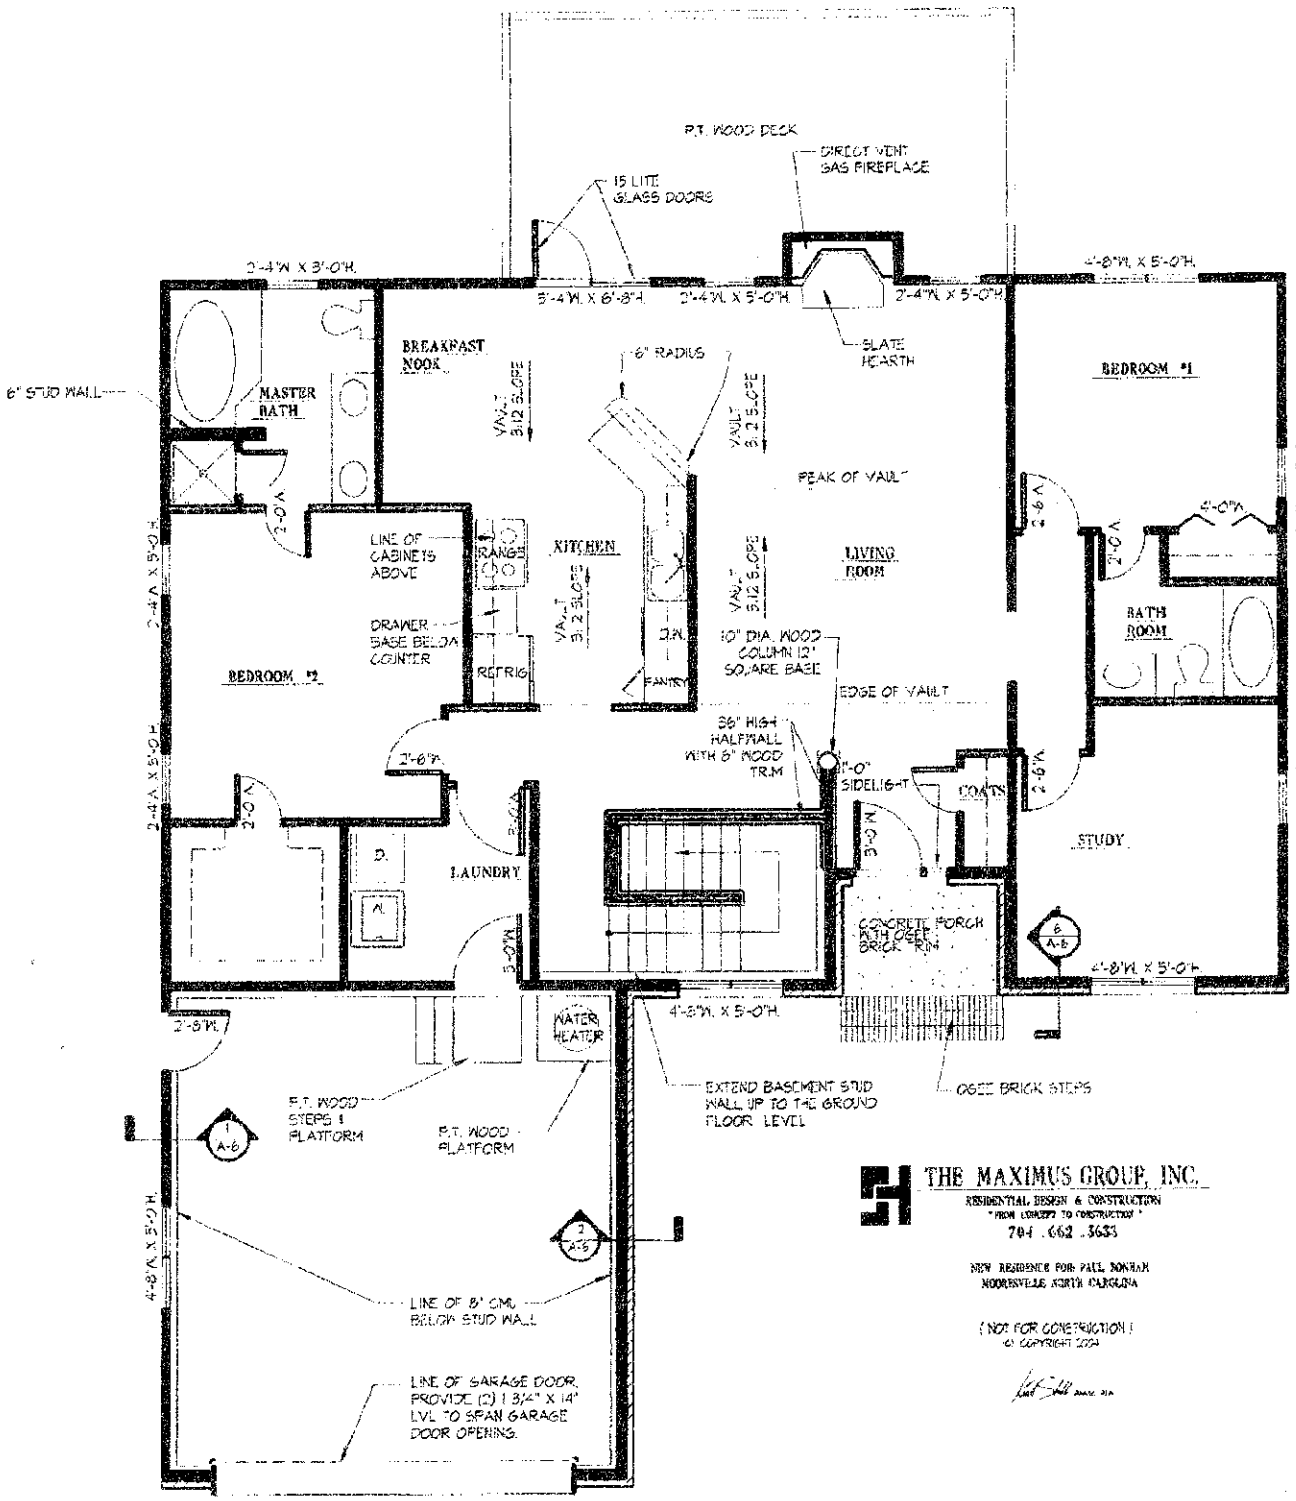

THE MAXIMUS GROUP, INC.
RESIDENTIAL DESIGN & CONSTRUCTION
"FROM CONCEPT TO CONSTRUCTION"
704 . 662 . 3633

NEW RESIDENCE FOR PAUL DONRAN
MOORESVILLE, NORTH CAROLINA

(NOT FOR CONSTRUCTION)
© COPYRIGHT 2004

GROUND FLOOR PLAN

1584 HEATED SQ. FT.
412 UNHEATED SQ. FT.