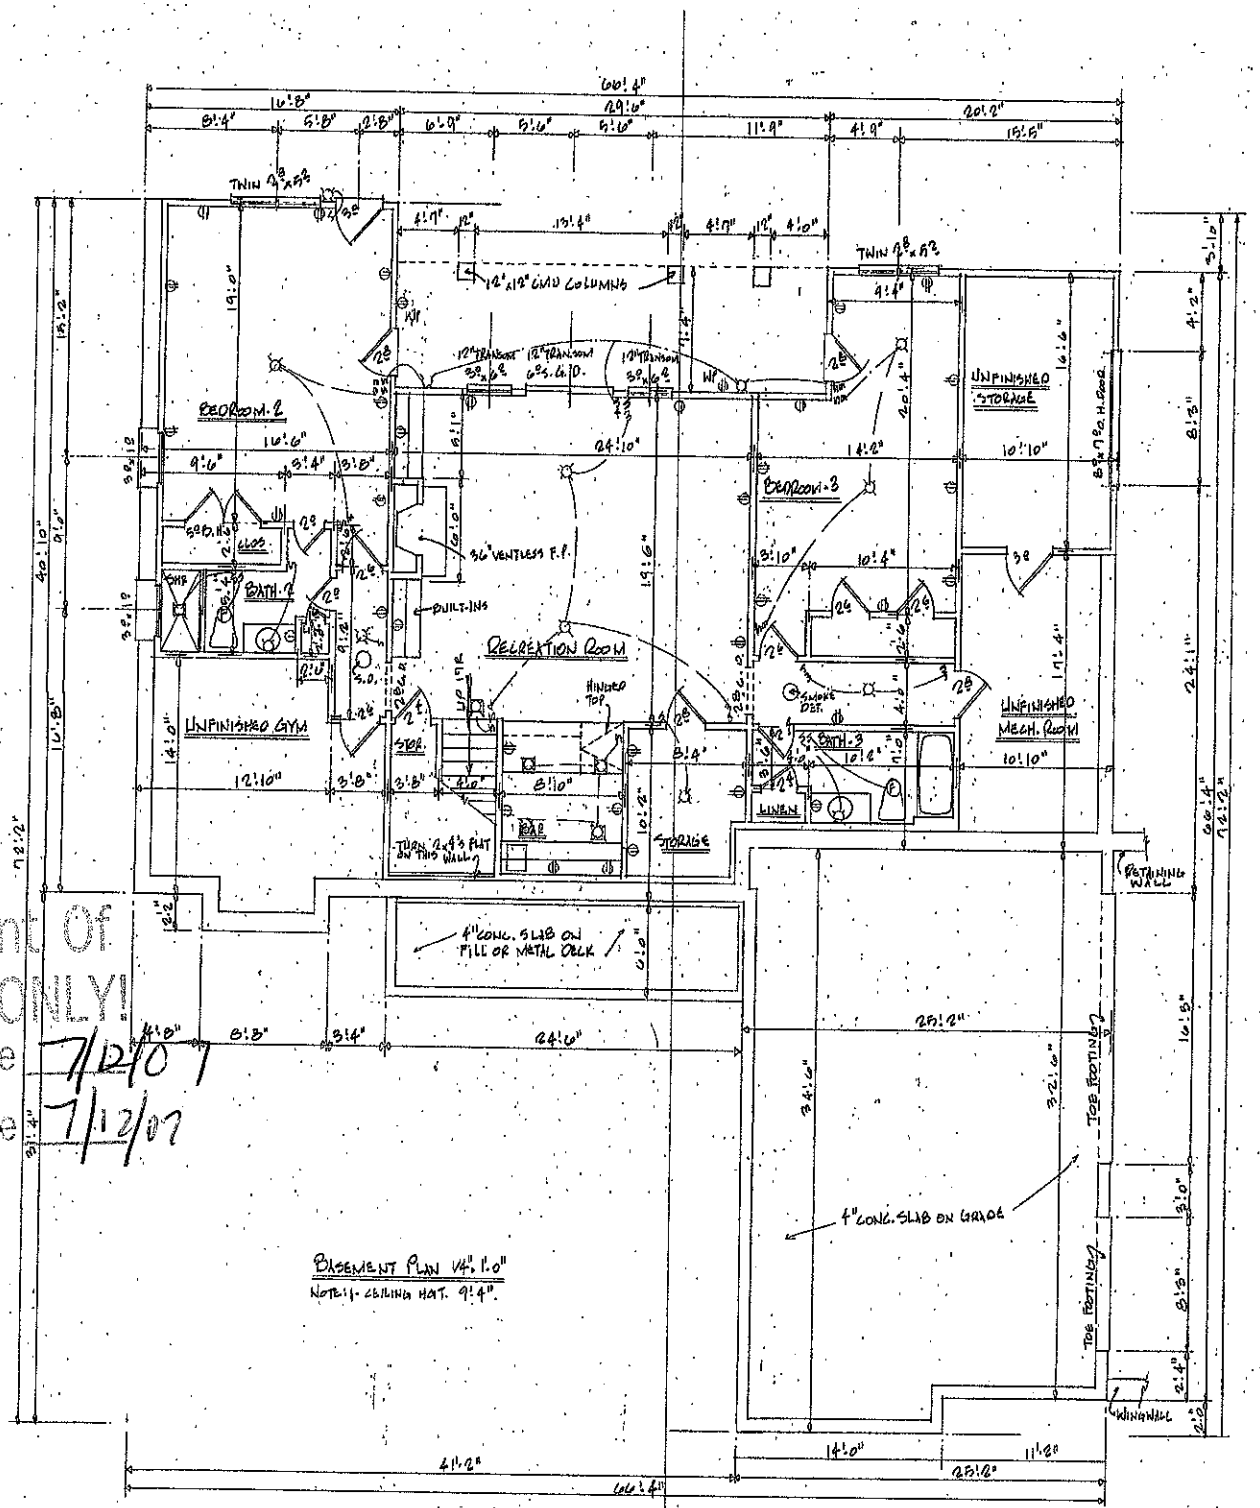


BASEMENT PLAN 1/4"=1'-0"

NOTE:1- CEILING HGT. 9'-4".

Acknowledgement Of
Plans Submittal ONLY!


Date 7/12/07

Date 7/12/07

Larry E. Gaither Design
704-542-6924

COBBLECREEK CUSTOM HOMES

1

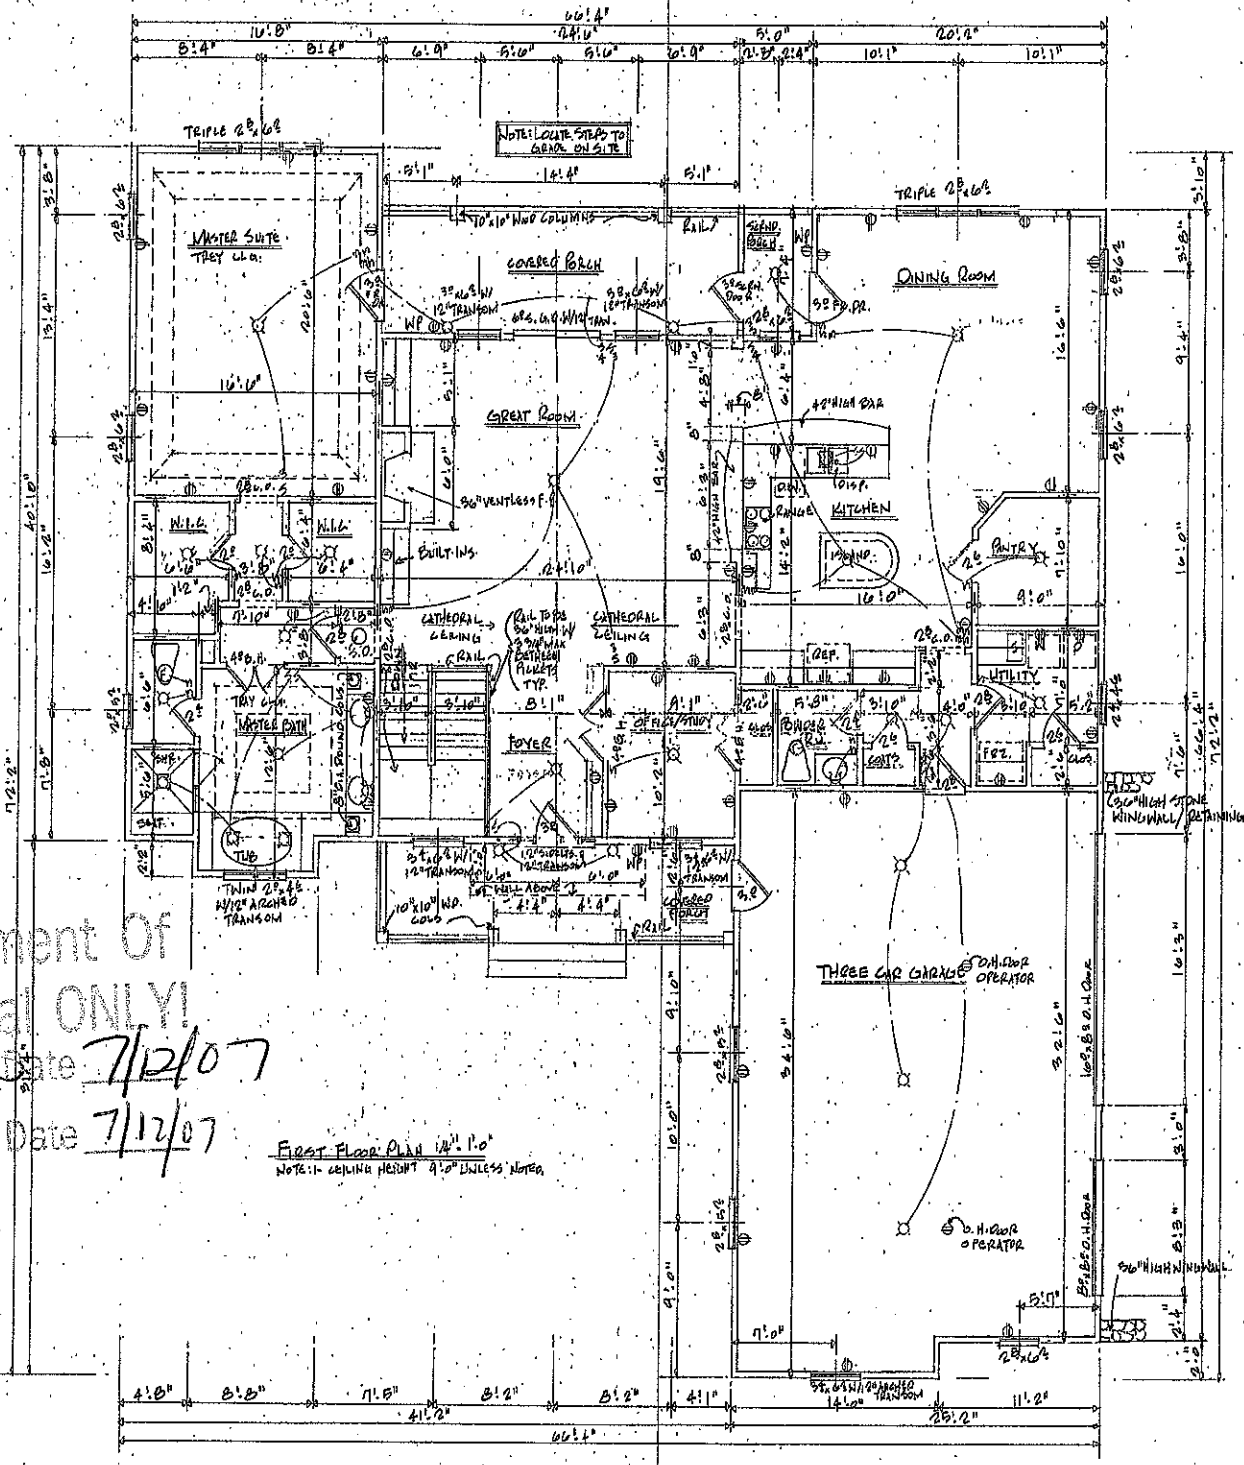

FIRST FLOOR PLAN 1/4"=1'-0"
NOTE:1- CEILING HEIGHT 9'-0" UNLESS NOTED.

FIRST FLOOR HTD: 2281 SQ.FT.
BASEMENT HTD.: 1220 SQ.FT.
BASEMENT UNFIN.: 1061 SQ.FT.
SCRN. PORCH: 511 SQ.FT.
GARAGE: 842 SQ.FT.

Acknowledgement Of
Plans Submittal ONLY!
Date 7/12/07
Date 7/12/07

Larry E. Gaither Design
704-542-6924

COBBLECREEK CUSTOM HOMES

2