
ATTN. DAVID HINSON
FAX: 664-9737
IREDELL CO. HEALTH DEPT.

FROM: CARROL FISHER CONST.
RE: LOT 58 HARBOR LANDING
7/23/99

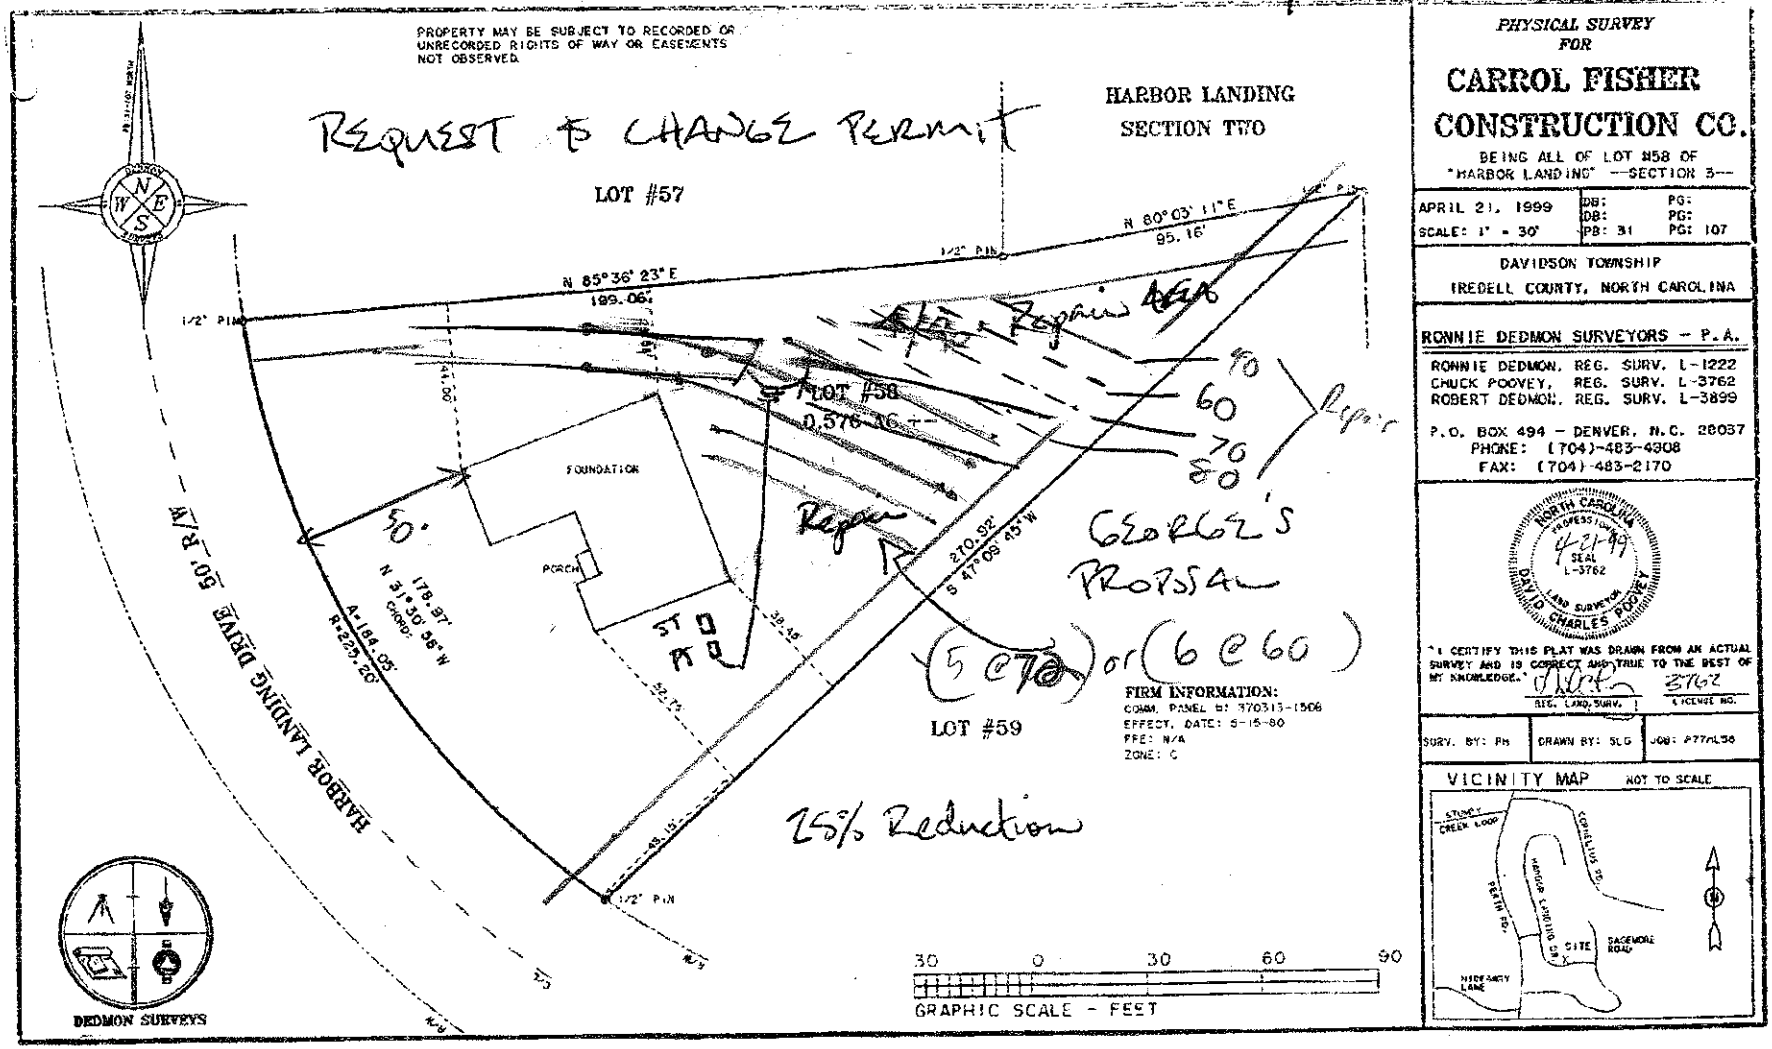

PHYSICAL SURVEY
FOR

CARROL FISHER CONSTRUCTION CO.

BEING ALL OF LOT #58 OF
"HARBOR LANDING" --SECTION 2--

APRIL 21, 1999	DB:	PG:
SCALE: 1" = 30'	DB: PB: 31	PG: PG: 107

DAVIDSON TOWNSHIP
IREDELL COUNTY, NORTH CAROLINA

RONNIE DEDMON SURVEYORS - P.A.

RONNIE DEDMON, REG. SURV. L-1222
CHUCK POOVEY, REG. SURV. L-3762
ROBERT DEDMON, REG. SURV. L-3899

P.O. BOX 494 - DENVER, N.C. 28037
PHONE: (704)-483-4308
FAX: (704)-483-2170


NORTH CAROLINA PROFESSIONAL SEAL L-3762 LAND SURVEYOR DAVID CHARLES POOVEY 4-21-99

"I CERTIFY THIS PLAT WAS DRAWN FROM AN ACTUAL SURVEY AND IS CORRECT AND TRUE TO THE BEST OF MY KNOWLEDGE."

REG. LAND SURV. | 3762 LICENSE NO.

SURV. BY: PH	DRAWN BY: SLG	JOB: #77nL58

VICINITY MAP NOT TO SCALE

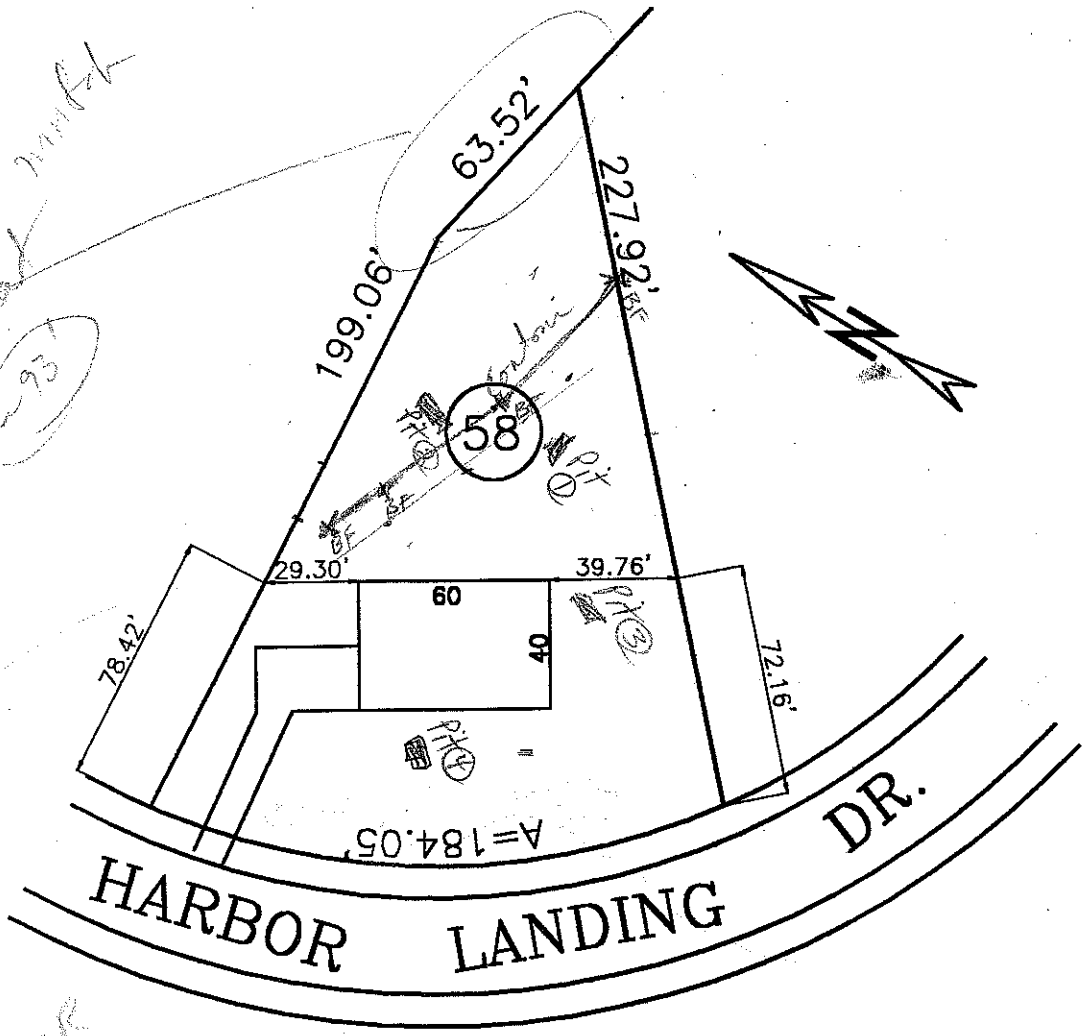

LOT #58
HARBOR LANDING

DAVIDSON TOWNSHIP
MARCH 16, 1998

IREDELL COUNTY, NC
SCALE: 1" = 60'