
FAX 664 9737

ATT: MARIA DOTSON FROM MICHAEL CLANCY

CALL IF YOU HAVE ANY QUESTIONS 895-8980
634-6905

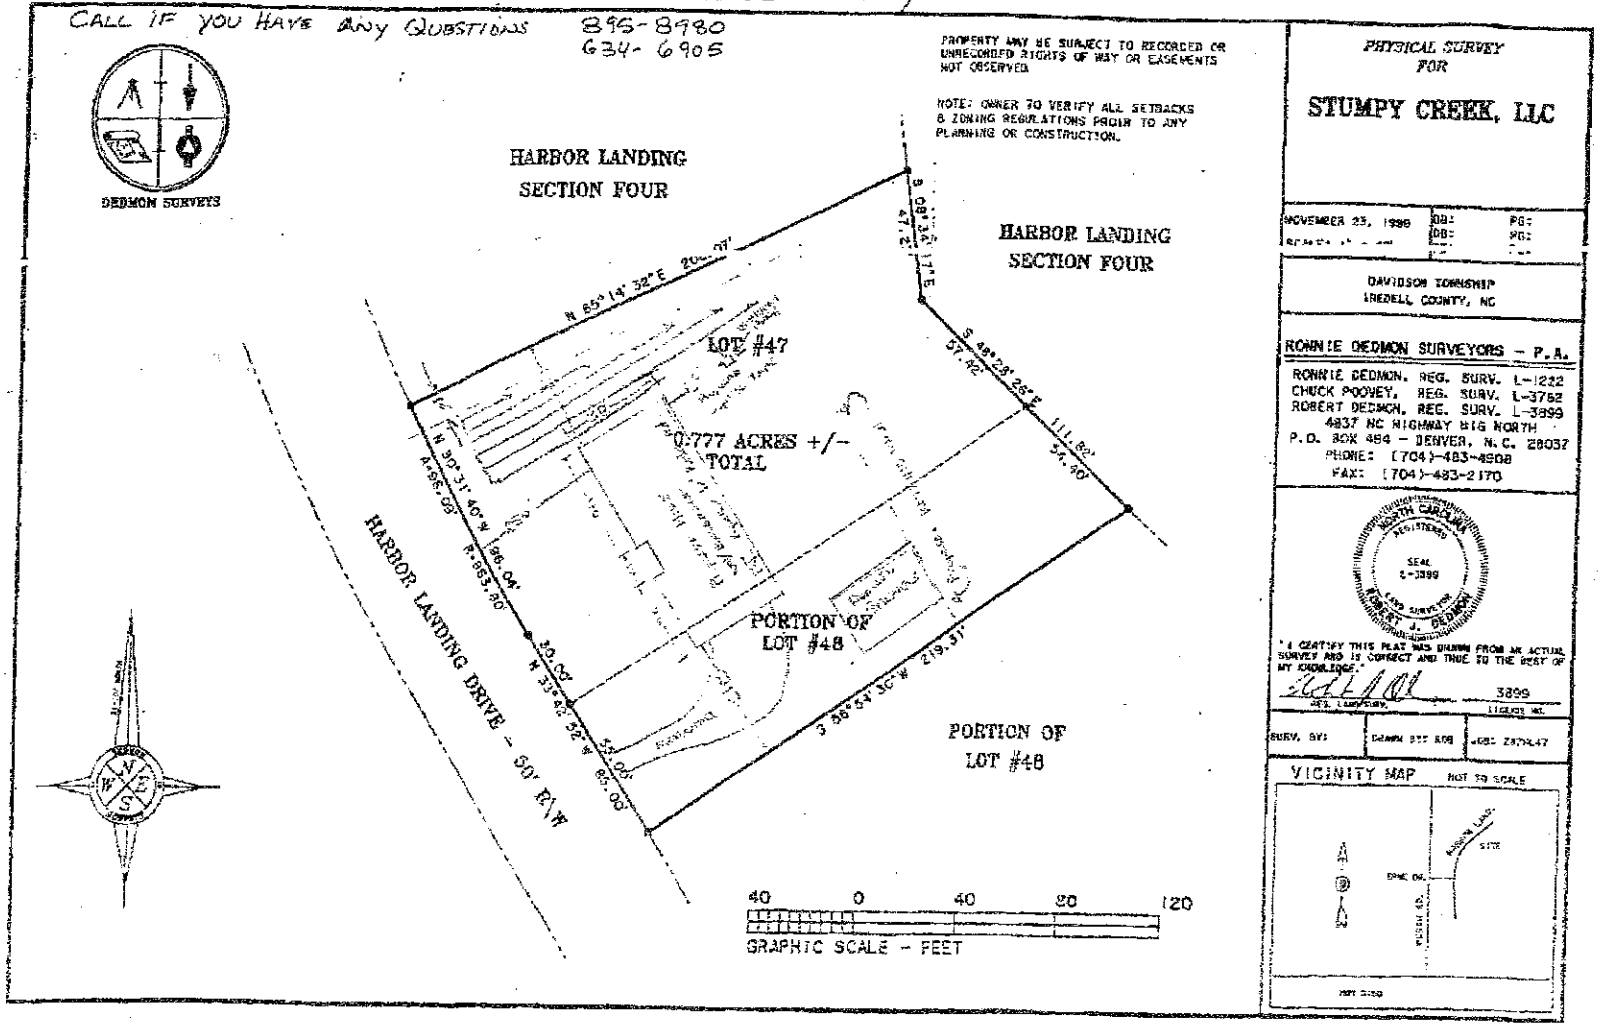


PHYSICAL SURVEY FOR

**STUMPY CREEK, LLC**

NOVEMBER 25, 1998 DB: PG: DB: PG:

DAVIDSON TOWNSHIP
IREDELL COUNTY, NC


RONNIE DEDMON SURVEYORS - P.A.
RONNIE DEDMON, REG. SURV. L-1232
CHUCK POOVEY, REG. SURV. L-3782
ROBERT DEDMON, REG. SURV. L-3899
4837 NC HIGHWAY 16 NORTH
P.O. BOX 484 - DENVER, N.C. 28037
PHONE: (704)-483-4908
FAX: (704)-483-2170


NORTH CAROLINA REGISTERED SEAL L-3899 LAND SURVEYOR ROBERT J. DEDMON

"I CERTIFY THIS PLAT WAS DRAWN FROM AN ACTUAL SURVEY AND IS CORRECT AND TRUE TO THE BEST OF MY KNOWLEDGE."

SIGNATURE 3899
REG. LAND SURVEYOR LICENSE NO.

SURV. BY: DRAWN BY: JOB: 2970447

VICINITY MAP NOT TO SCALE




P. 01
FAX NO.
DEC 17 '98 03:49 PM