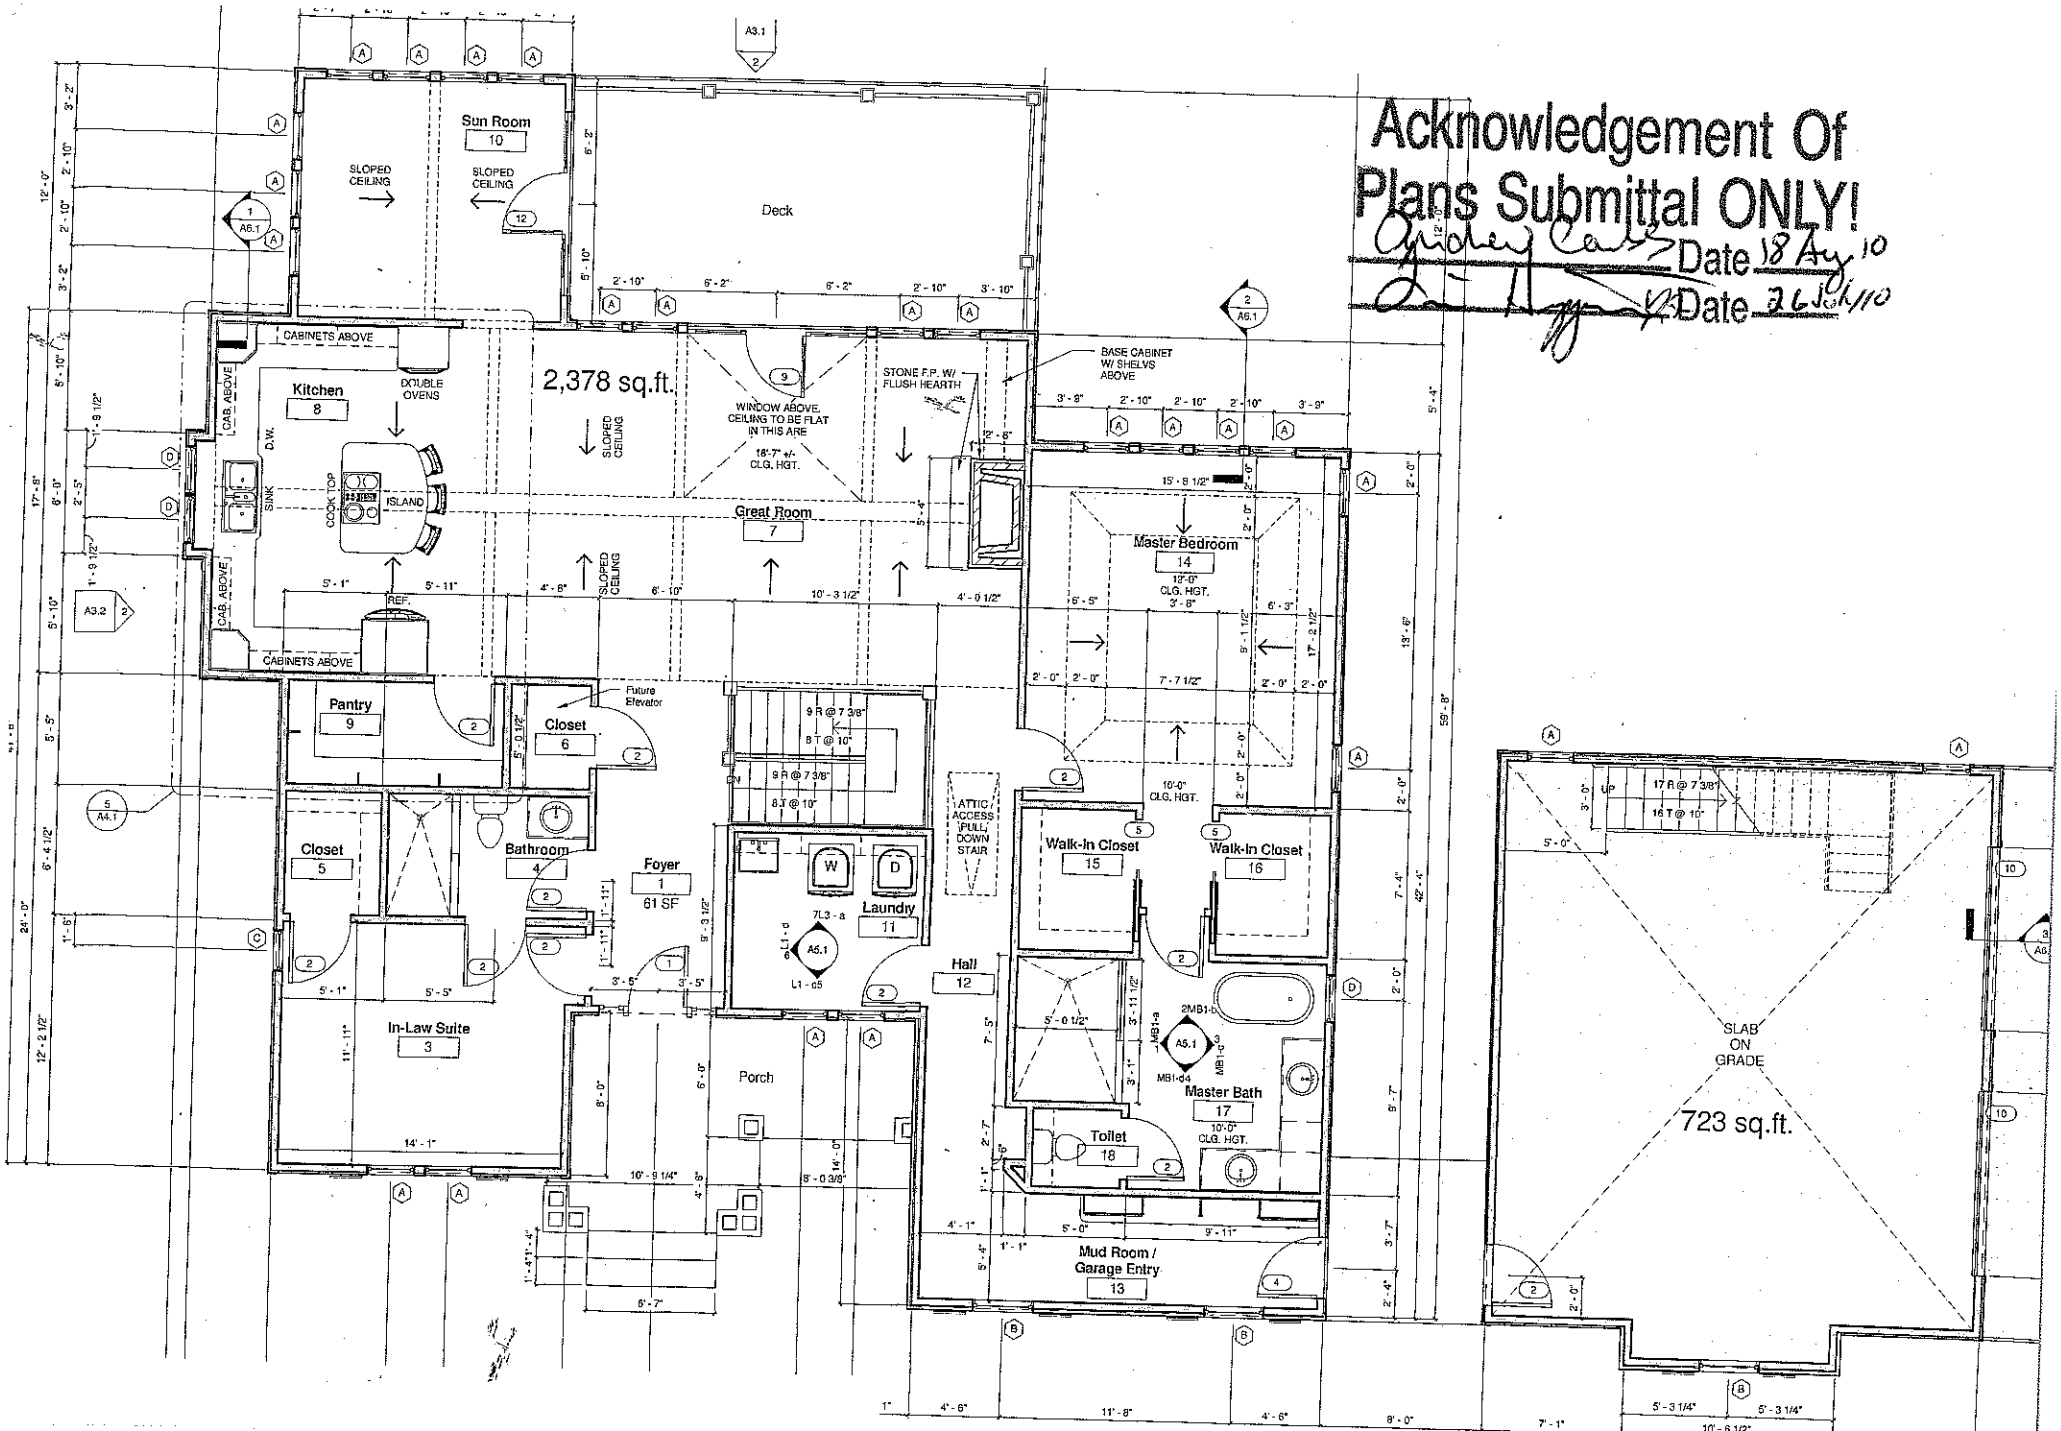
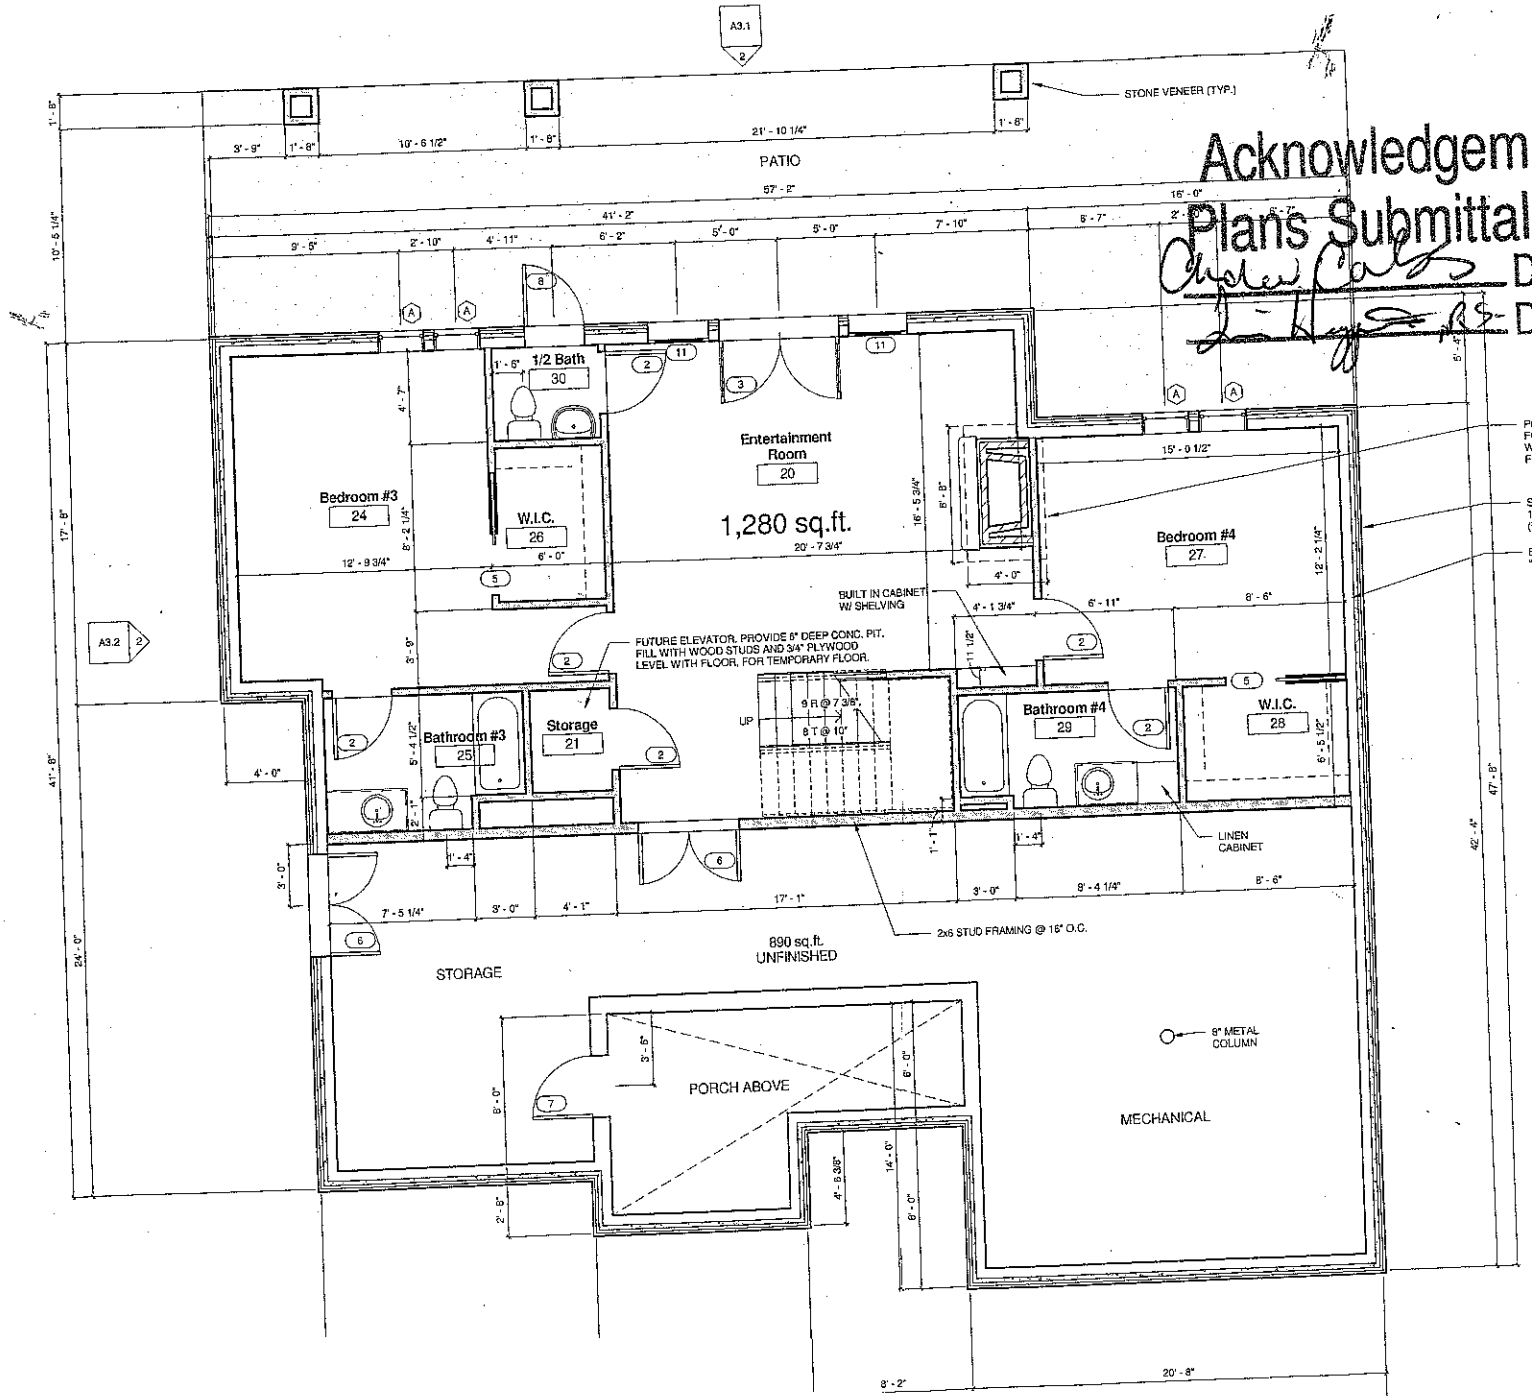

Acknowledgement Of
Plans Submittal ONLY!
Date 18 Aug 10
Date 26 Jul 10
Sun Room
10
SLOPED CEILING
SLOPED CEILING
Deck
CABINETS ABOVE
Kitchen
8
DOUBLE OVENS
CAB. ABOVE
D.W.
SINK
COOK TOP
ISLAND
2,378 sq.ft.
SLOPED CEILING
WINDOW ABOVE, CEILING TO BE FLAT IN THIS ARE
18'-7" +/- CLG. HGT.
STONE F.P. W/ FLUSH HEARTH
BASE CABINET W/ SHELVS ABOVE
Great Room
7
REF.
SLOPED CEILING
CABINETS ABOVE
Master Bedroom
14
12'-0" CLG. HGT.
Pantry
9
Future Elevator
Closet
6
Closet
5
Bathroom
4
Foyer
1
61 SF
Laundry
11
ATTIC ACCESS (PULL DOWN STAIR
Hall
12
Walk-In Closet
15
Walk-In Closet
16
10'-0" CLG. HGT.
In-Law Suite
3
Porch
Master Bath
17
10'-0" CLG. HGT.
Toilet
18
Mud Room / Garage Entry
13
SLAB ON GRADE
723 sq.ft.



Acknowledgement Of
Plans Submittal ONLY!
Date 18 Aug 10
Date 20 Aug 10