D OR
IENTS

NING
R


N ON
RELIED
THOUT

EFERENCE
N WORK.

/EAR FLOOD PLAIN.

LL LINES.

40 0 40 80 120
GRAPHIC SCALE – FEET

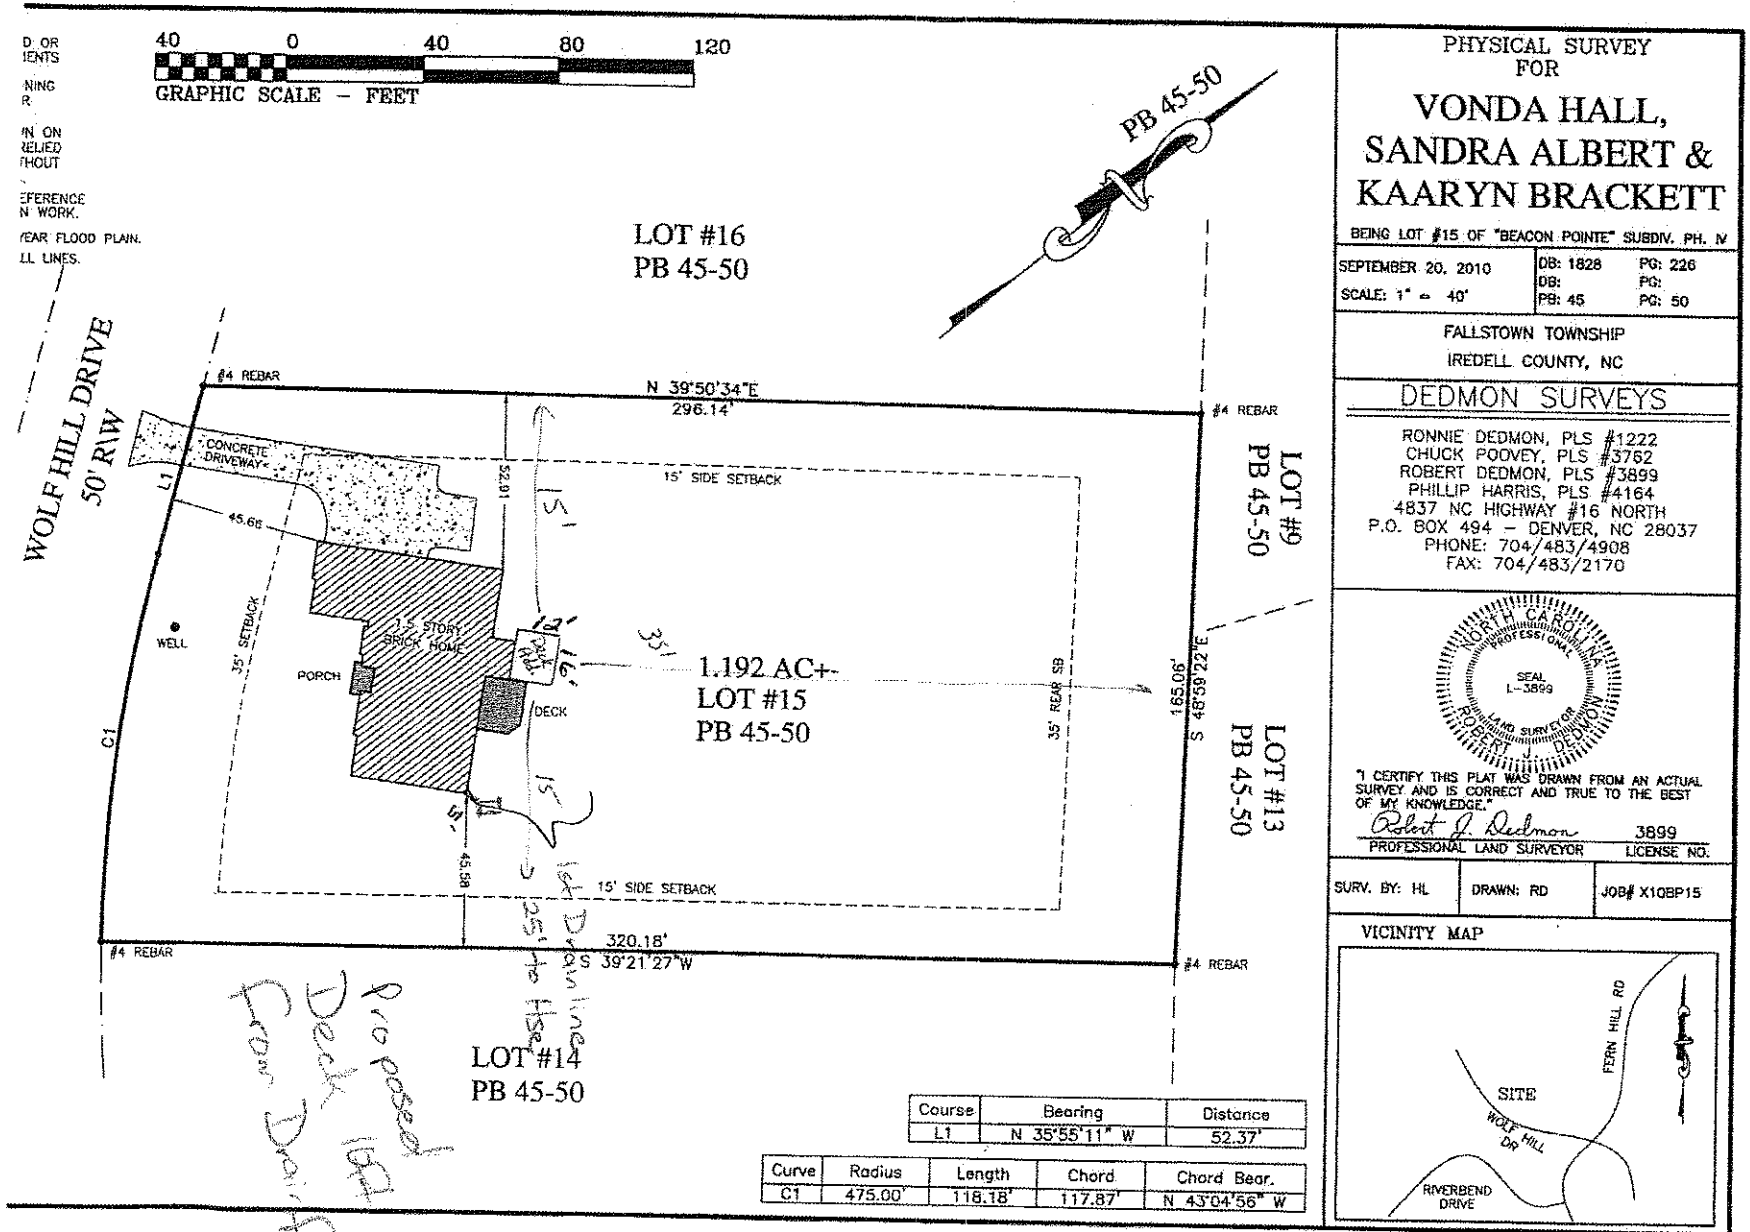

Course	Bearing	Distance
L1	N 35°55'11" W	52.37'

Curve	Radius	Length	Chord	Chord Bear.
C1	475.00'	118.18'	117.87'	N 43°04'56" W

PHYSICAL SURVEY
FOR

VONDA HALL, SANDRA ALBERT & KAARYN BRACKETT

BEING LOT #15 OF "BEACON POINTE" SUBDIV. PH. IV

SEPTEMBER 20, 2010	DB: 1828	PG: 226
SCALE: 1" = 40'	DB:	PG:
	PB: 45	PG: 50

FALLSTOWN TOWNSHIP
IREDELL COUNTY, NC

DEDMON SURVEYS

RONNIE DEDMON, PLS #1222
CHUCK POOVEY, PLS #3762
ROBERT DEDMON, PLS #3899
PHILLIP HARRIS, PLS #4164
4837 NC HIGHWAY #16 NORTH
P.O. BOX 494 – DENVER, NC 28037
PHONE: 704/483/4908
FAX: 704/483/2170

NORTH CAROLINA PROFESSIONAL SEAL L-3899 LAND SURVEYOR ROBERT J. DEDMON

"I CERTIFY THIS PLAT WAS DRAWN FROM AN ACTUAL SURVEY AND IS CORRECT AND TRUE TO THE BEST OF MY KNOWLEDGE."

Robert J. Dedmon 3899
PROFESSIONAL LAND SURVEYOR LICENSE NO.

SURV. BY: HL	DRAWN: RD	JOB# X10BP15

VICINITY MAP