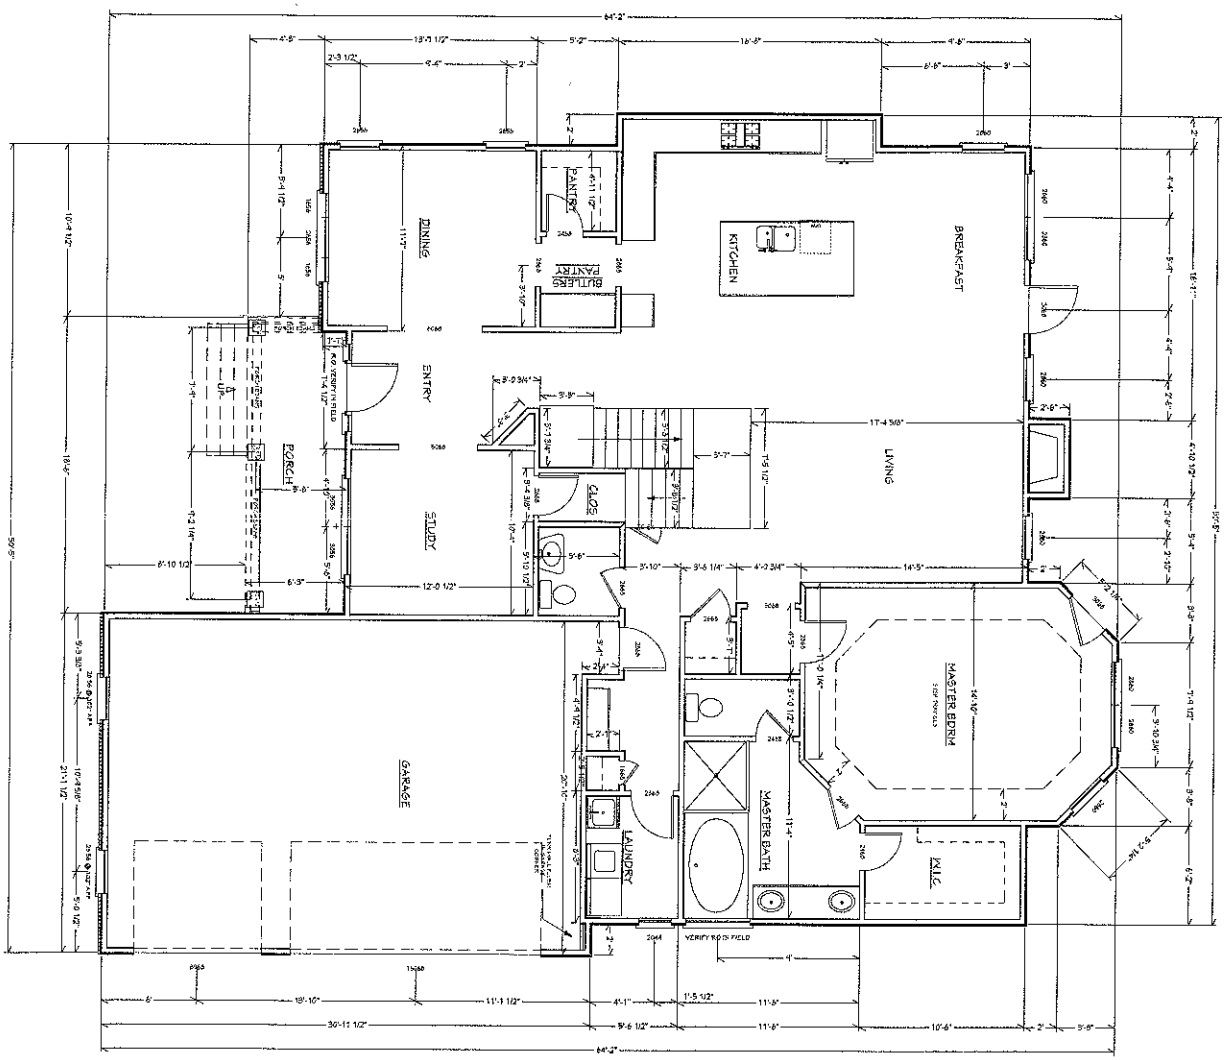


LIVING AREA
1,593 sq.ft.

FIRST FLOOR PLAN
SCALE: 3/16" = 1'-0"

Acknowledgement Of
Plans/Submittal ONLY!
Date 10/3/14

APPROVED NOV 03 2014
Date


1

NOTE:
CONTRACTOR TO VERIFY
ALL DIMENSIONS,
STRUCTURAL DETAILS
AND BUILDING CODES
PRIOR TO START OF
CONSTRUCTION

REVISIONS

LAKEMIST HOMES
Cypress II

VISUAL DESIGN
VISUAL DESIGN & DRAFTING

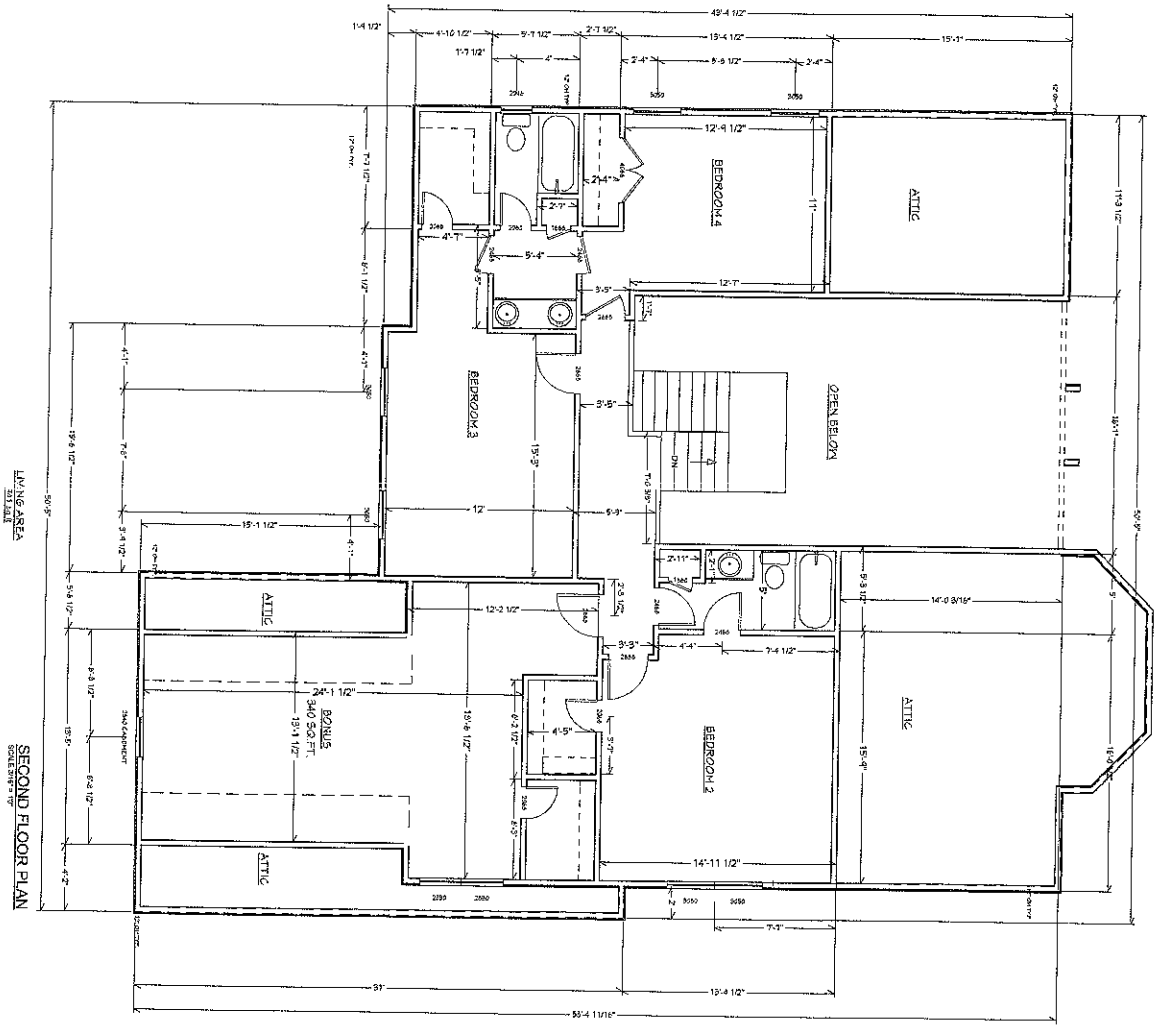


LIVING AREA
SECOND FLOOR PLAN

Acknowledgement Of
Plans Submittal ONLY!
Date 10/31/14

APPROVED NOV 03 2014

2	NOTE: CONTRACTOR TO VERIFY ALL DIMENSIONS, STRUCTURAL DETAILS AND BUILDING CODES REQUIREMENTS PRIOR TO CONSTRUCTION	REVISIONS	LAKEMIST HOMES Cypress II		VISUAL DESIGN VISUAL DESIGN & DRAFTING

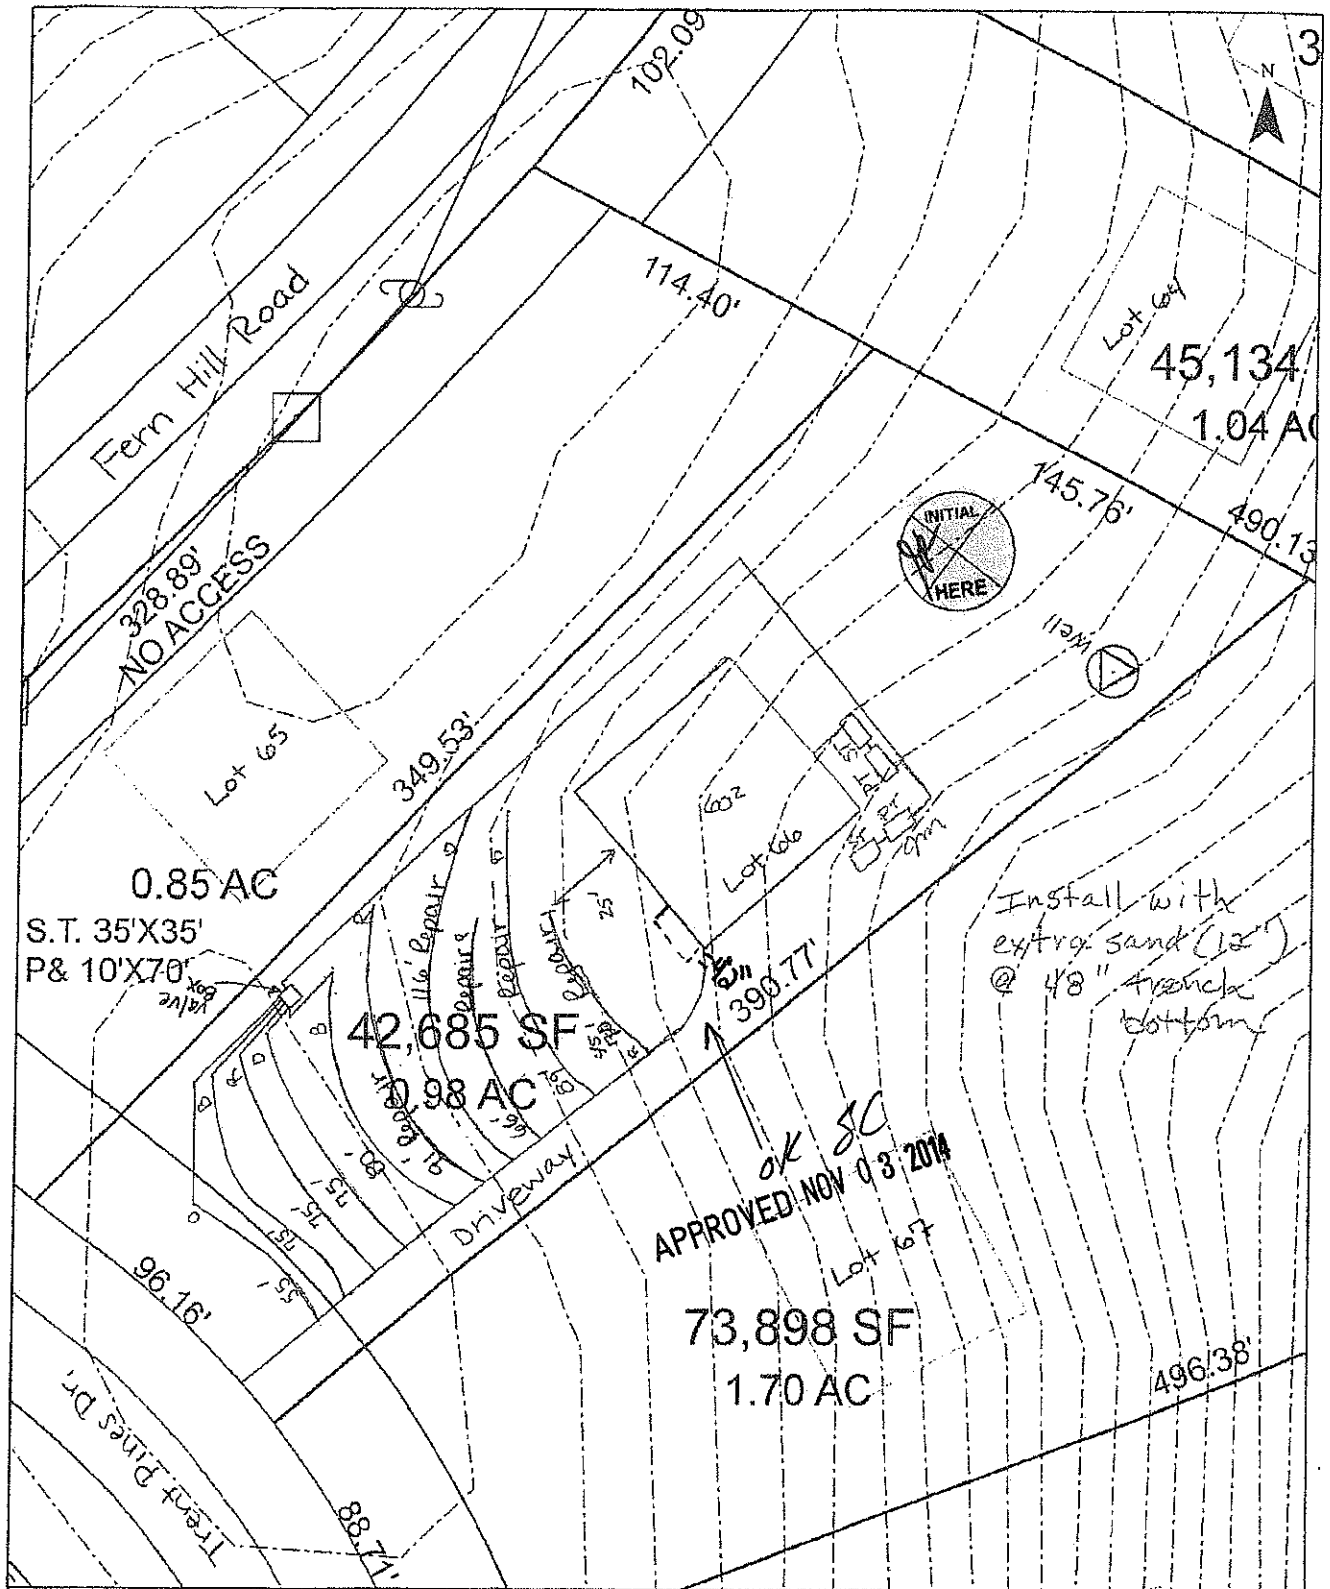


Scale: 1 inch equals 50 feet	S&ME	Woodleaf Phase 2	FIGURE
Drawn by: JBP		Lot 66	1
Reviewed by: PGP		Iredell County, NC	
Date: April, 2007	ENVIRONMENTAL SERVICES · ENGINEERING · TESTING	S&ME Project #1588-06-077	

LINE TABLE		
LINE	LENGTH	BEARING
L1	31.91	N52°38'41"W

CURVE TABLE				
CURVE	LENGTH	RADIUS	BEARING	CHORD
C1	64.55	275.00	N45°55'14"W	64.40

Legend

R/W = Right-of-way
I.P.S. = #4 Rebar Set
—\/— = Not to scale
⊡ = Telephone Pedestal
◉ = Cable Pedestal
WM = Water Valve
E.O.P. = Edge of Pavement

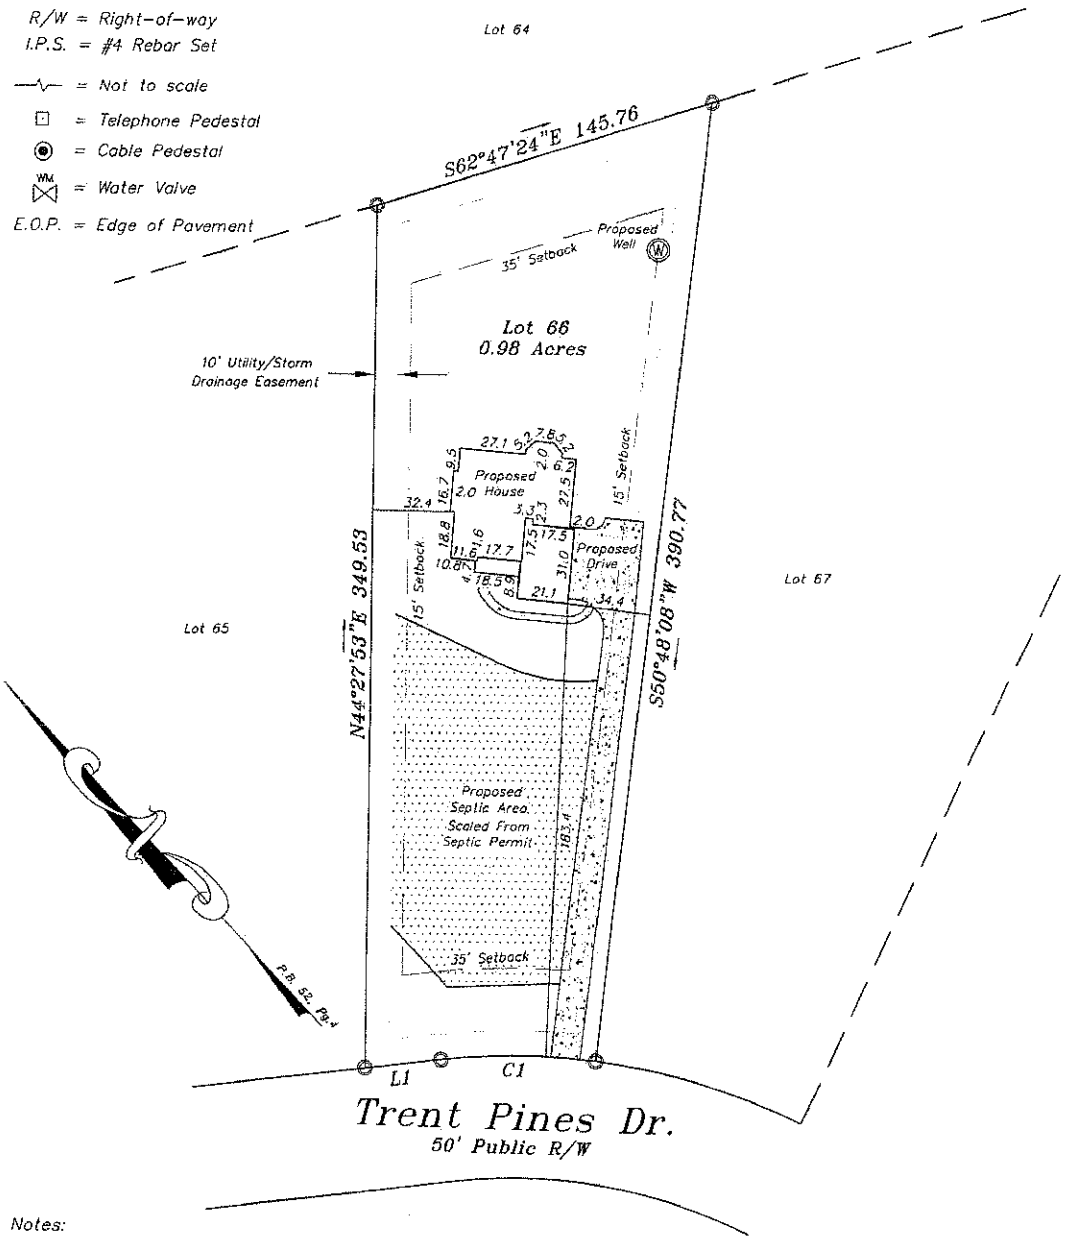

Notes:


1) This property may be subject to any Easements, Rights-of-way, and/or Restrictive Covenants.
2) Boundary information based on Map Book: 52 at Page: 4 as recorded in the Iredell County Register of Deeds.
4) This survey is of an existing parcel or parcels of land.
5) Area by coordinate method.

GRAPHIC SCALE

60 0 30 60 120

(IN FEET)
1 inch = 60 ft.

Vicinity Map
Not To Scale

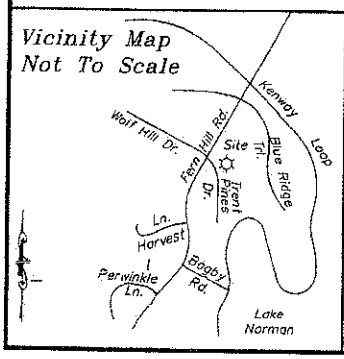

Boundary Survey
FOR
Lake Mist Homes

PROPERTY DESCRIPTION
Lot 66,
Woodleaf Subdivision
Plat Book 52 Page 4
Davidson Township
Iredell County, NC

SCALE: 1" = 60
FIELD BOOK:
FILE: 2014-134
TAX PIN NO: 4639229371

Schomback Surveying, P.A.
Post Office Box 4143
Mooresville, NC 28117
(704) 622-9915
C-3218