
PURCHASER OF THESE PLANS IS GIVEN A LIMITED LICENSE TO REPRODU
CONSTRUCTION PURPOSES ONLY, ANY FURTHER REPRODUCTION IS PRO

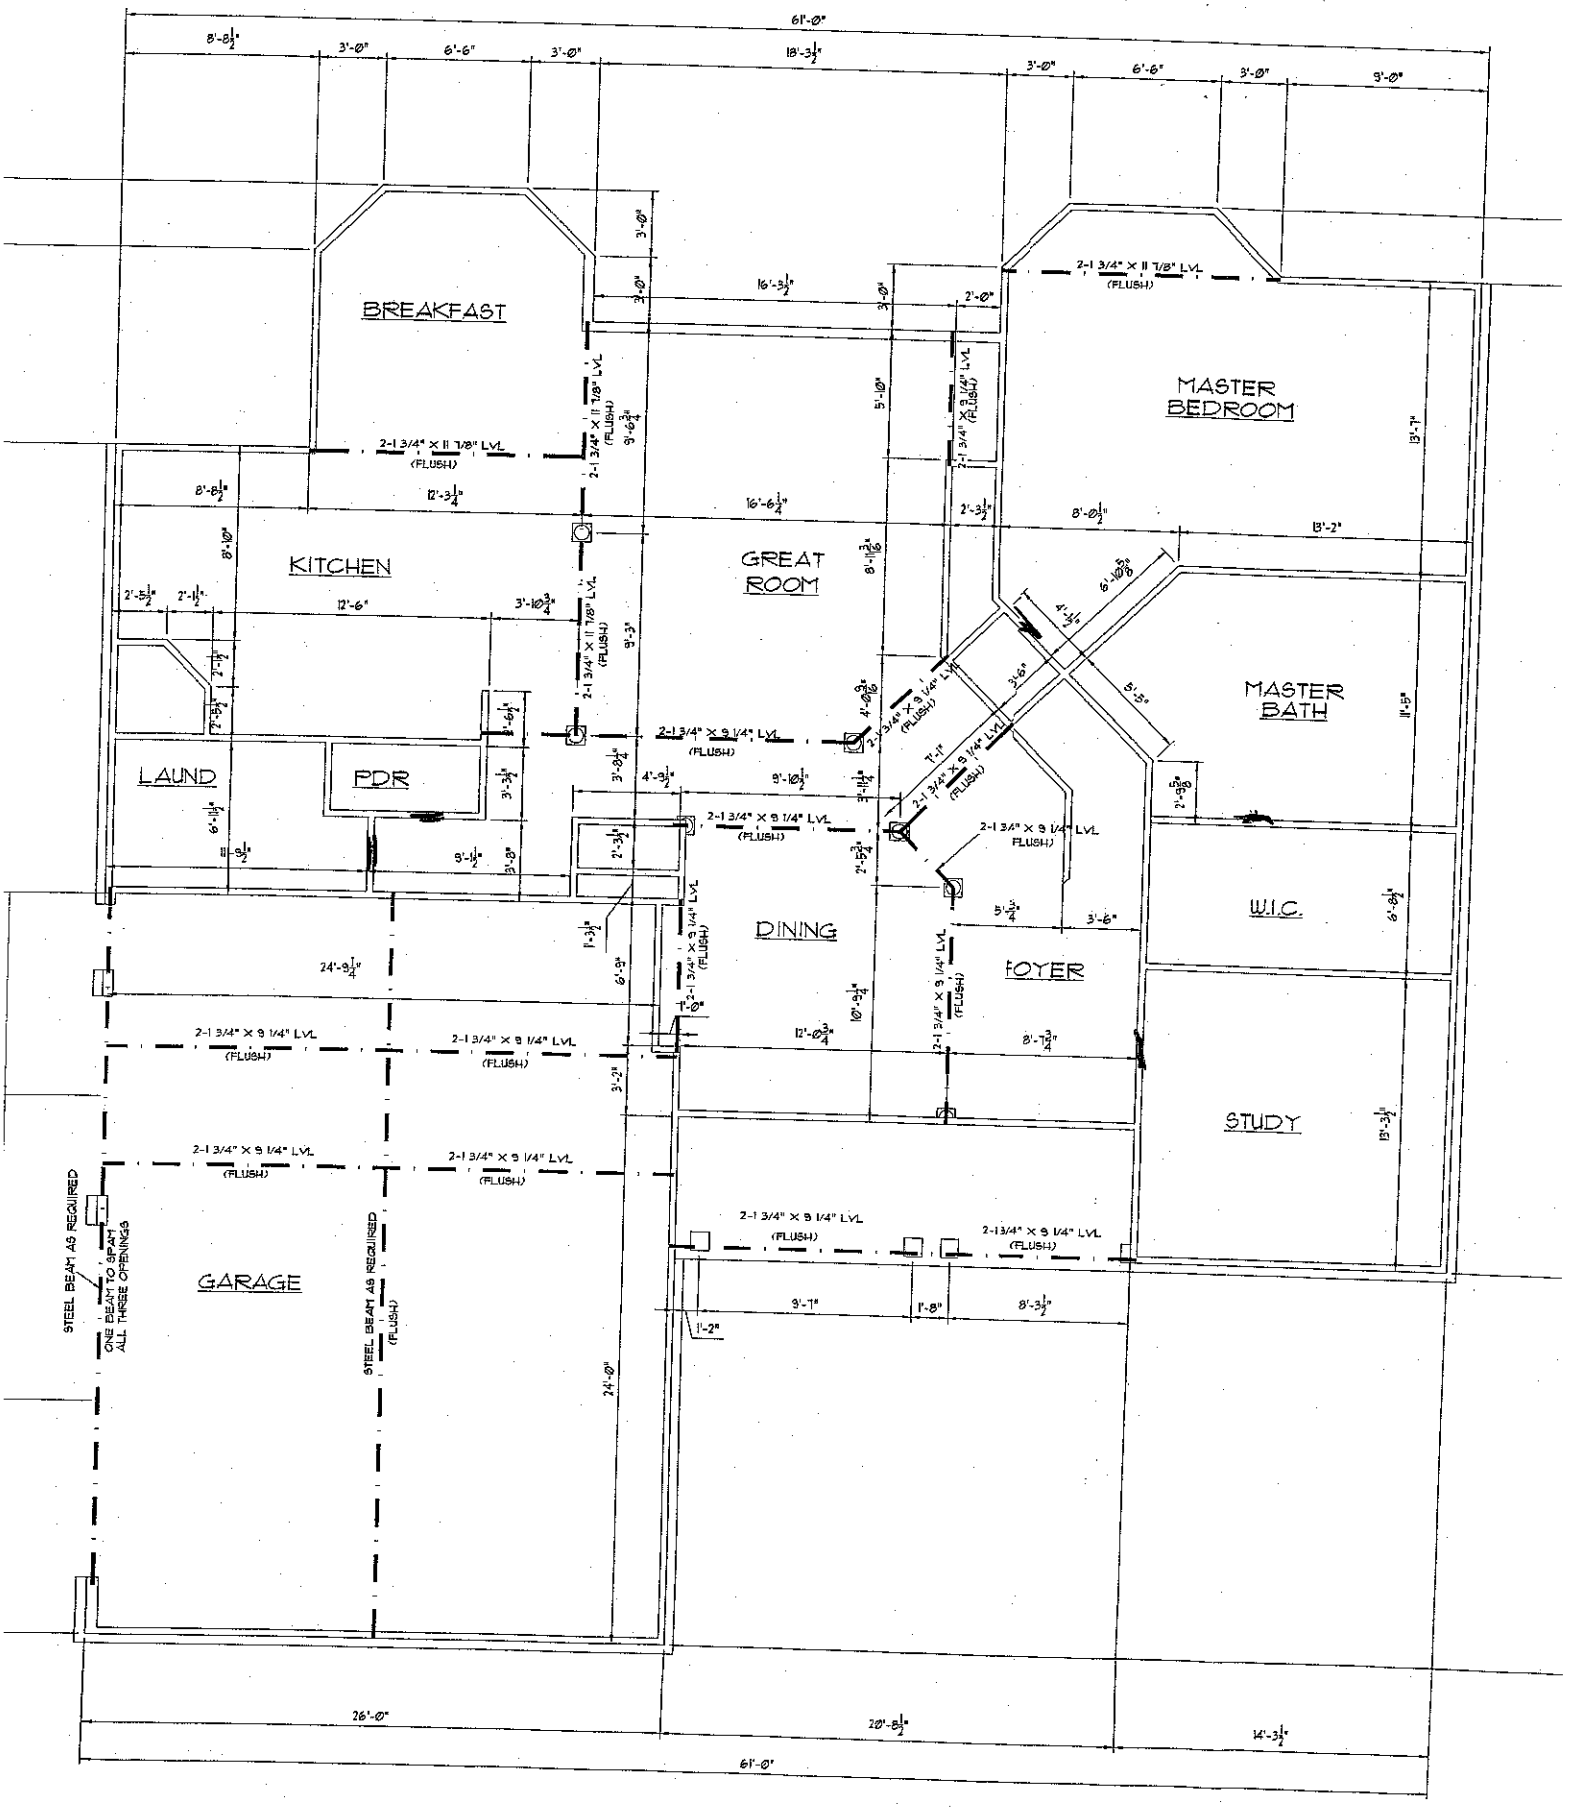

PURCHASER OF THESE PLANS IS GIVEN A LIMITED LICENSE TO REPRODUCE THESE PLANS FOR CONSTRUCTION PURPOSES ONLY. ANY FURTHER REPRODUCTION IS PROHIBITED

