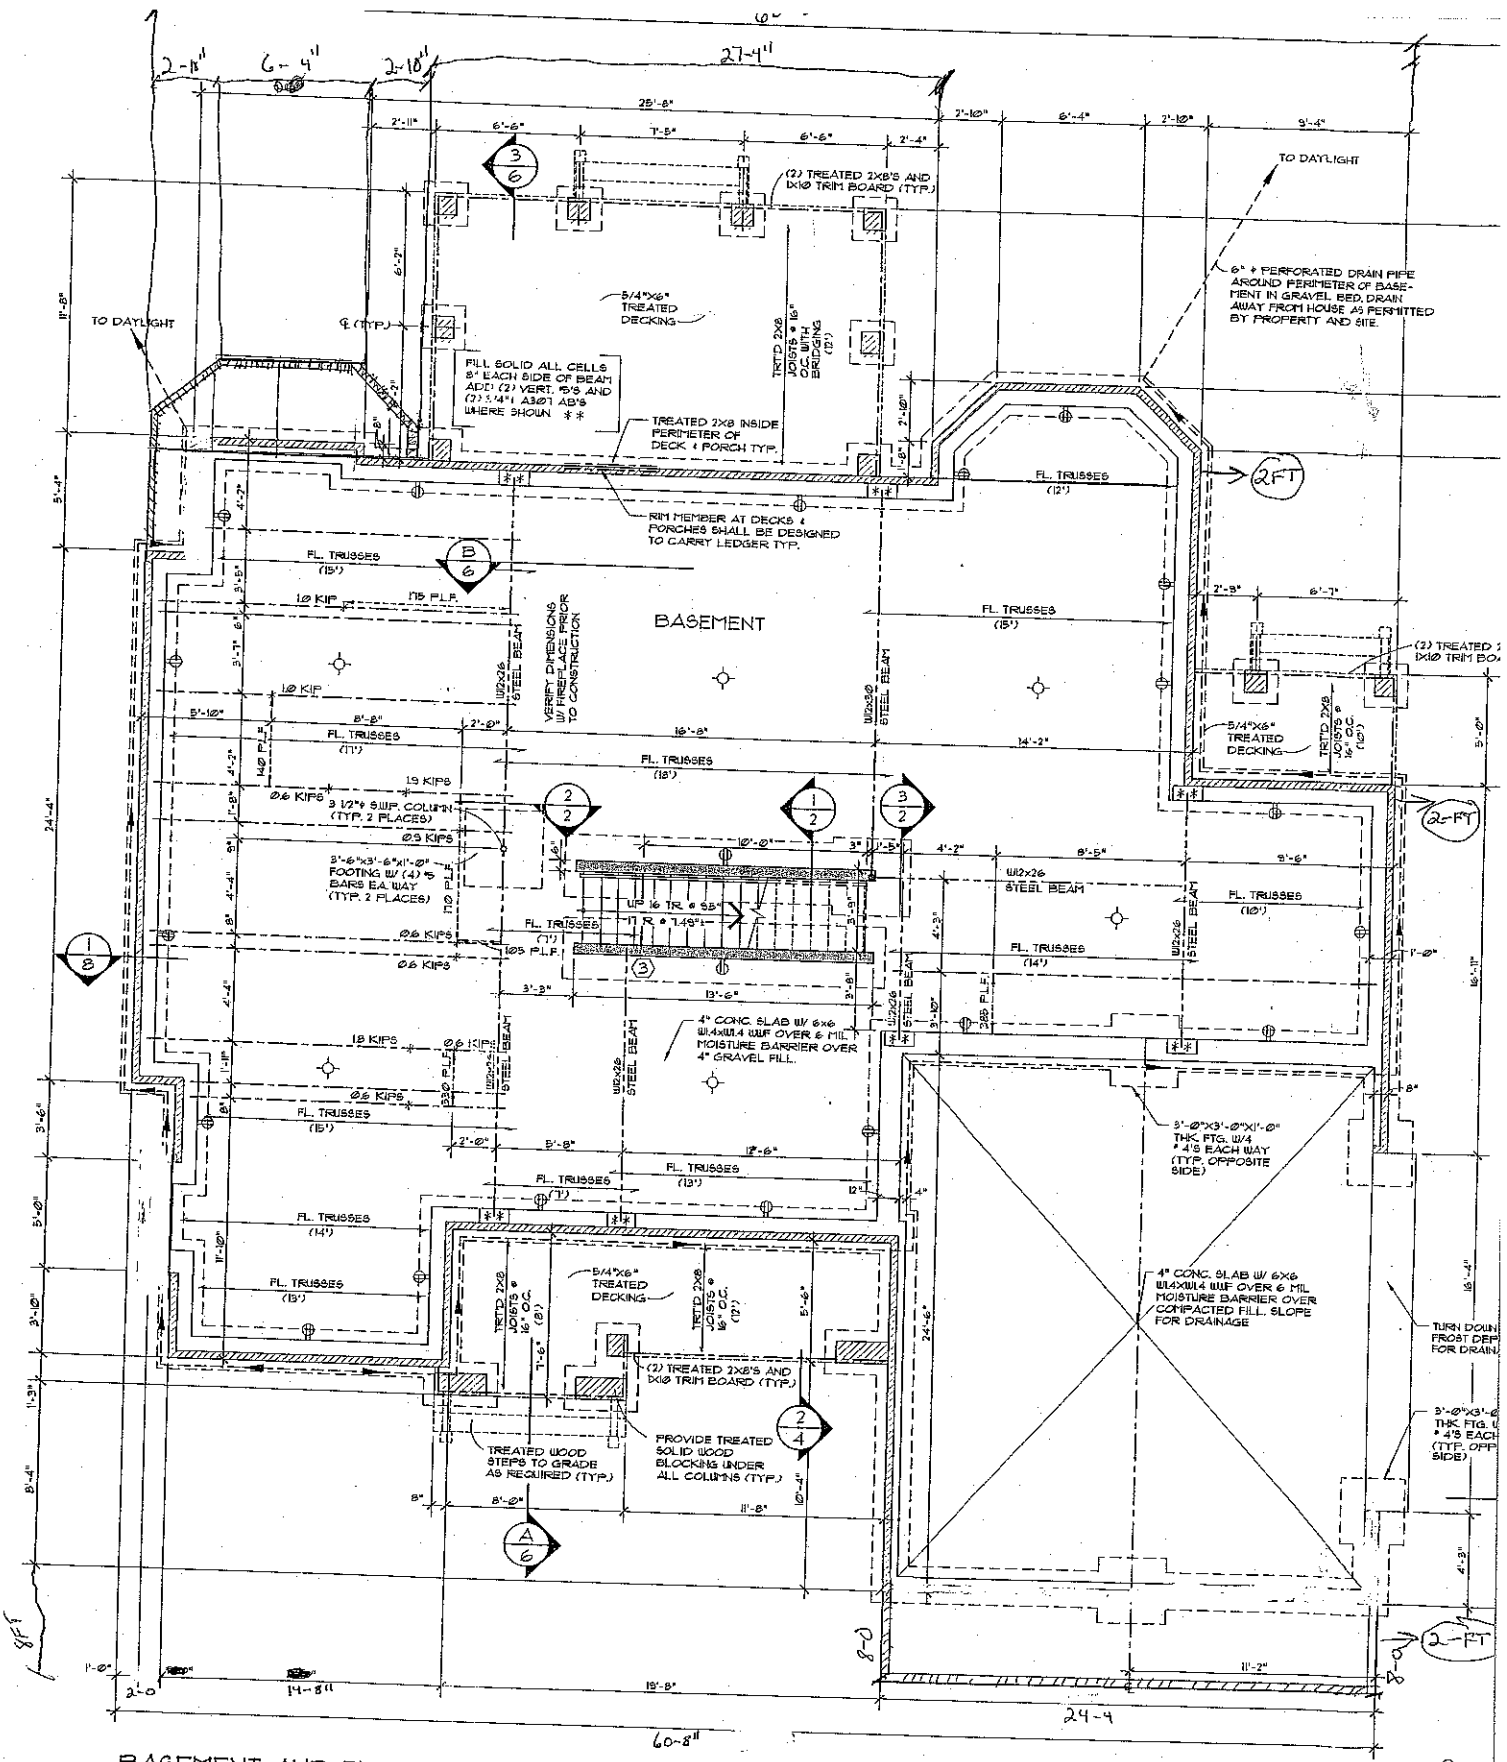



BASEMENT AND FIRST FLOOR FRAMING PLAN

1/4" = 1'-Ø"

(3) INDICATES THE NUMBER OF STUDS UNDER BEAMS ABOVE


NOTES

Add 5" BRICK TO House

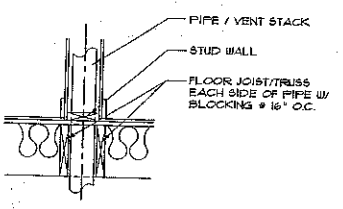


TYPICAL PIPE THRU FLOOR

3/4" = 1'-Ø"

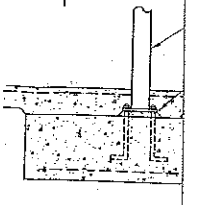

COLUMN BA


3/4" = 1'-Ø"

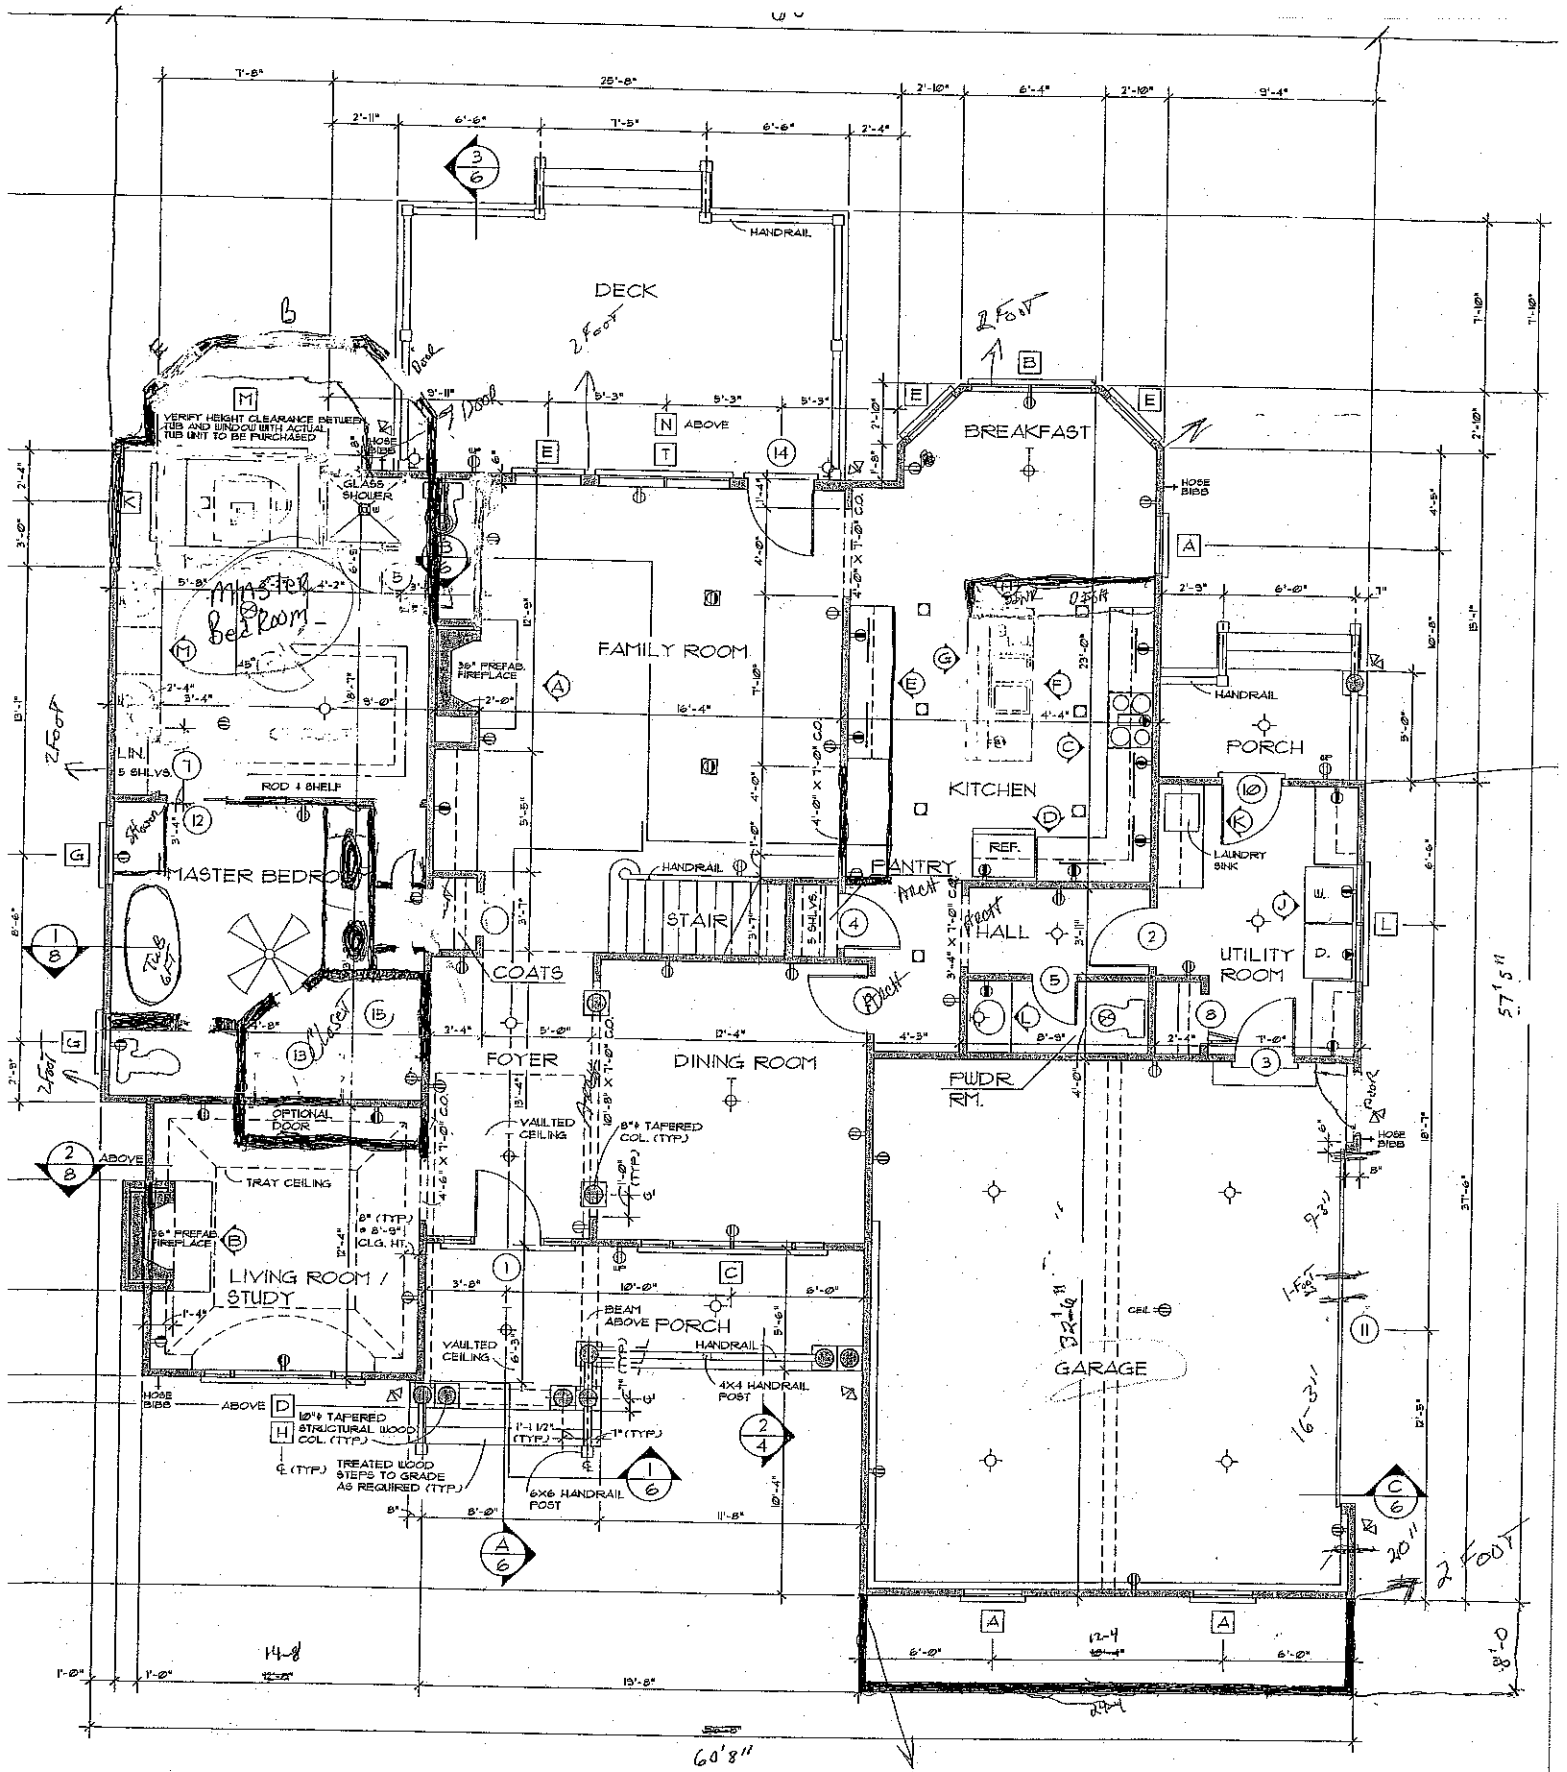


FIRST FLOOR PLAN

1/4" = 1'-0"

FIRST FLOOR	2,168 sq. ft.
SECOND FLOOR	735 sq. ft.
TOTAL LIVING	2903 sq. ft.
GARAGE & STORAGE	sq. ft.
BONUS ROOM	486 sq. ft.

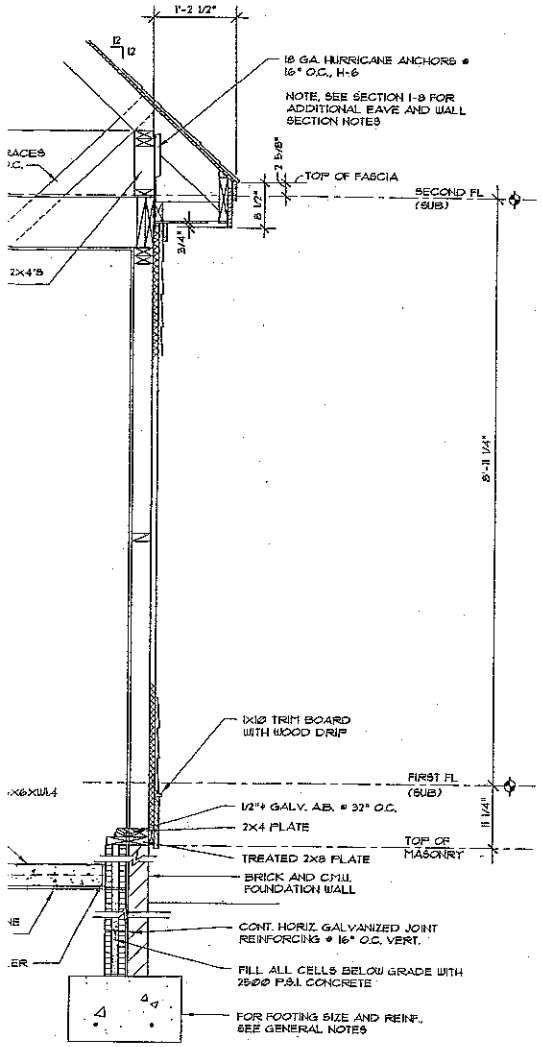

WALL SECTION 3/4" = 1'-0"

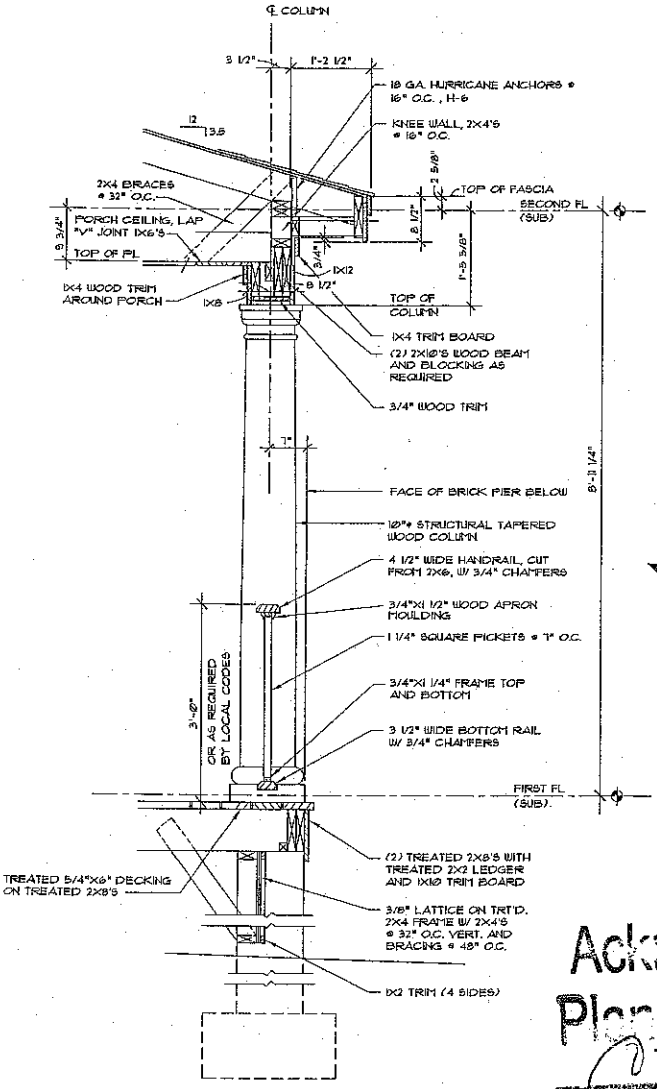


2/4 WALL SECTION 3/4" = 1'-0"


ATTI
STO

Acknowledge...
Plans Submittal ON
Date
Date


SECOND FLO

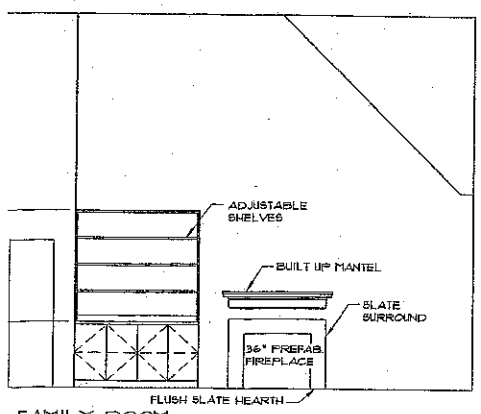


FAMILY ROOM

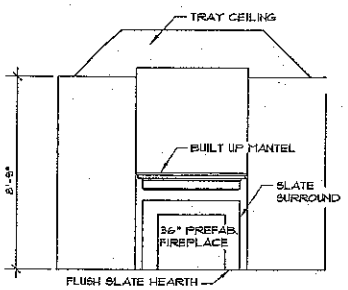


B LIVING ROOM / STUDY

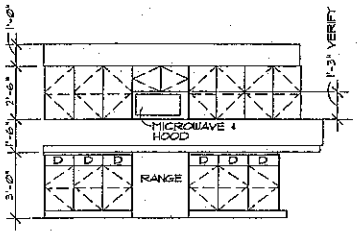


C KITCHEN

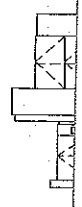


D KIT

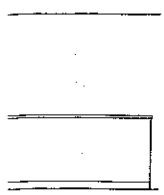


KITCHEN

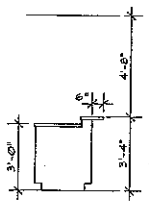


H BREAKFAST

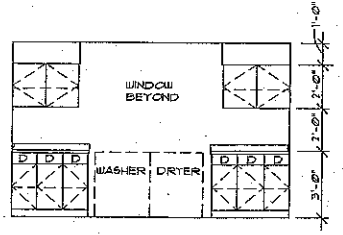


J UTILITY

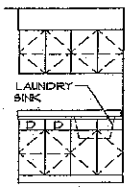

K UTILITY

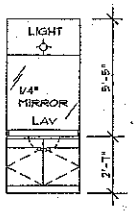

L PWDR. ROOM

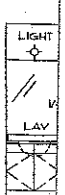

M MA

INTERIOR ELEVATIONS 1/4" = 1'-0"