
CURVE	LENGTH	RADIUS	BEARING	CHORD
C1	373.84	77.50	N66°12'16"E	103.33
C2	68.07	222.47	N15°37'48"E	67.81
C3	20.71	10.00	S66°12'16"W	17.20
C4	68.07	222.47	S63°13'16"E	67.81

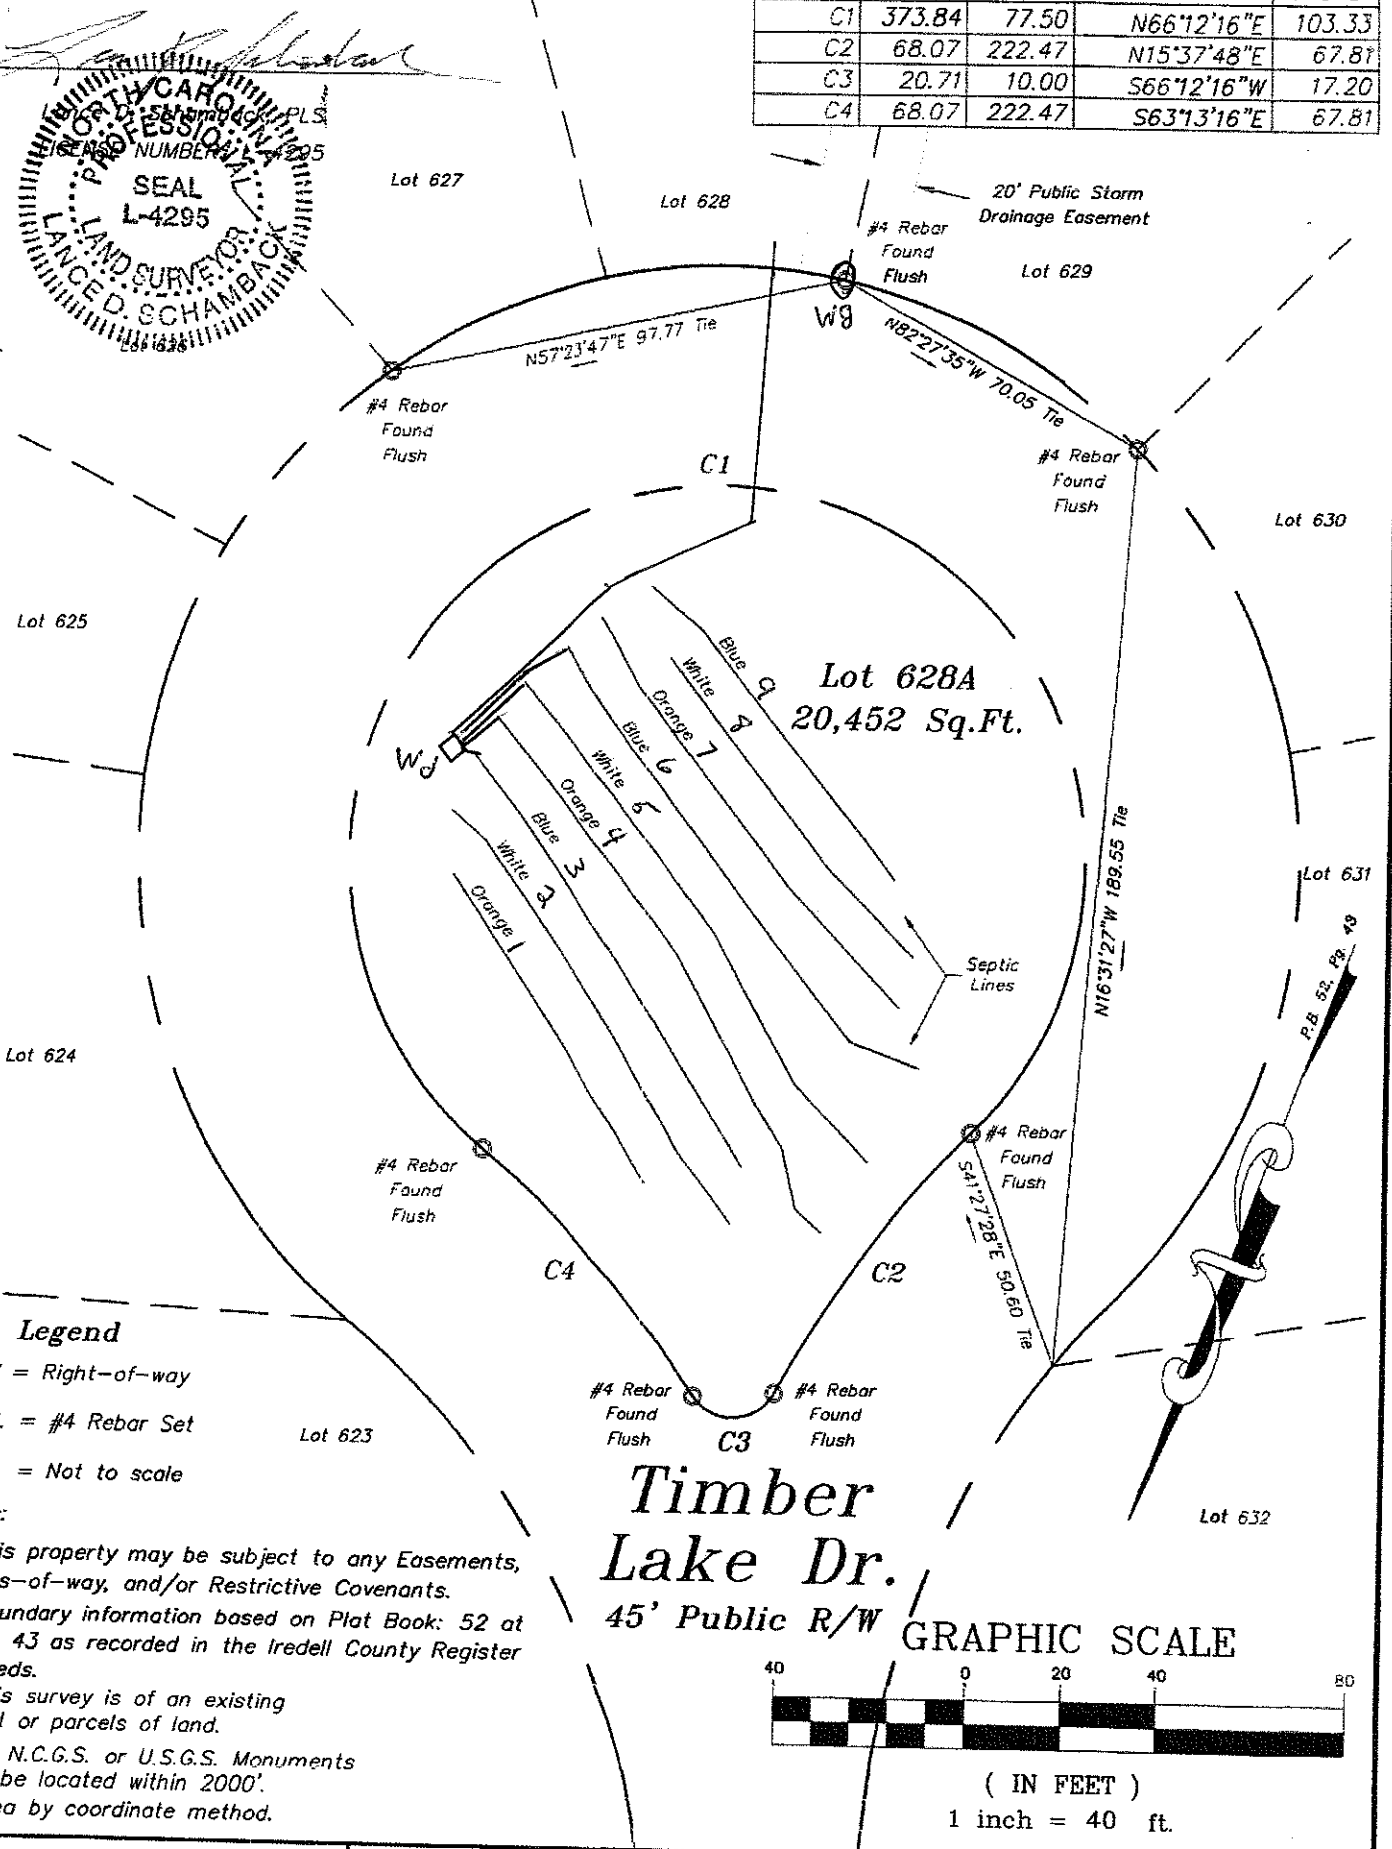

NORTH CAROLINA PROFESSIONAL SEAL L-4295 LAND SURVEYOR LANCE D. SCHAMBACK

Lance D. Schamback, PLS
License Number: L-4295

Legend

R/W = Right-of-way

I.P.S. = #4 Rebar Set

—∿— = Not to scale

Notes:

1) This property may be subject to any Easements, Rights-of-way, and/or Restrictive Covenants.
2) Boundary information based on Plat Book: 52 at Page: 43 as recorded in the Iredell County Register of Deeds.
3) This survey is of an existing parcel or parcels of land.
4) No N.C.G.S. or U.S.G.S. Monuments could be located within 2000'.
5) Area by coordinate method.


GRAPHIC SCALE

40 0 20 40 80

(IN FEET)

1 inch = 40 ft.

Vicinity Map
Not To Scale

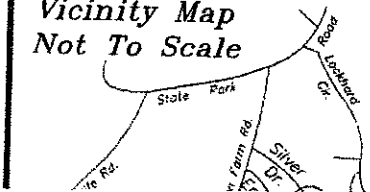

Septic Line Survey
FOR
Howard J. Culbreth

SCALE: 1" = 40'

FIELD BOOK:

PROPERTY DESCRIPTION

FILE: