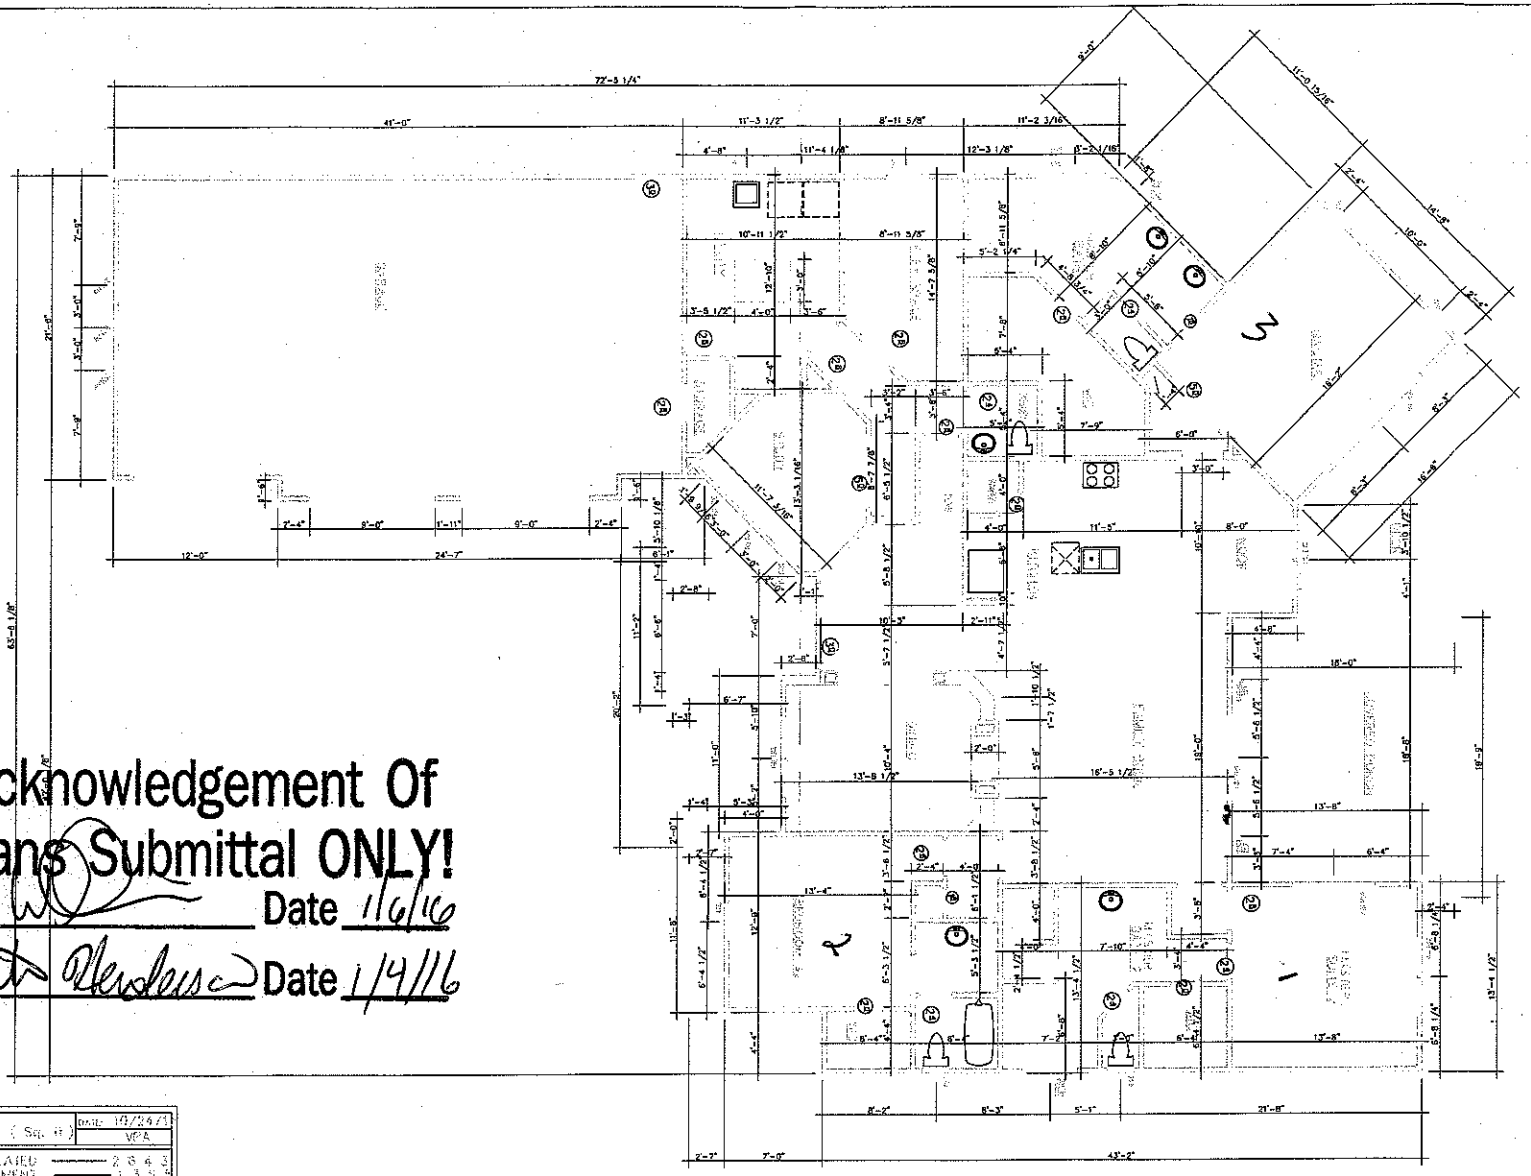


Acknowledgement Of
Plans Submittal ONLY!

Date 1/6/16

Date 1/4/16


AREA (Sq. ft.)	Date: 10/24/15 VPA
1ST. FLOOR HEATED	2643
FINISHED BASEMENT	1355
**TOTAL HEATED AREA	3998
GARAGE	940
**TOTAL AREA	4938
OPEN AREA	000

FIRST FLOOR PLAN

6023 TIMBERLAKE DR

WHITLEY & CO.
PHONE: 704-567-1700
HARRISBURG N.C. 28075

VPA DESIGN

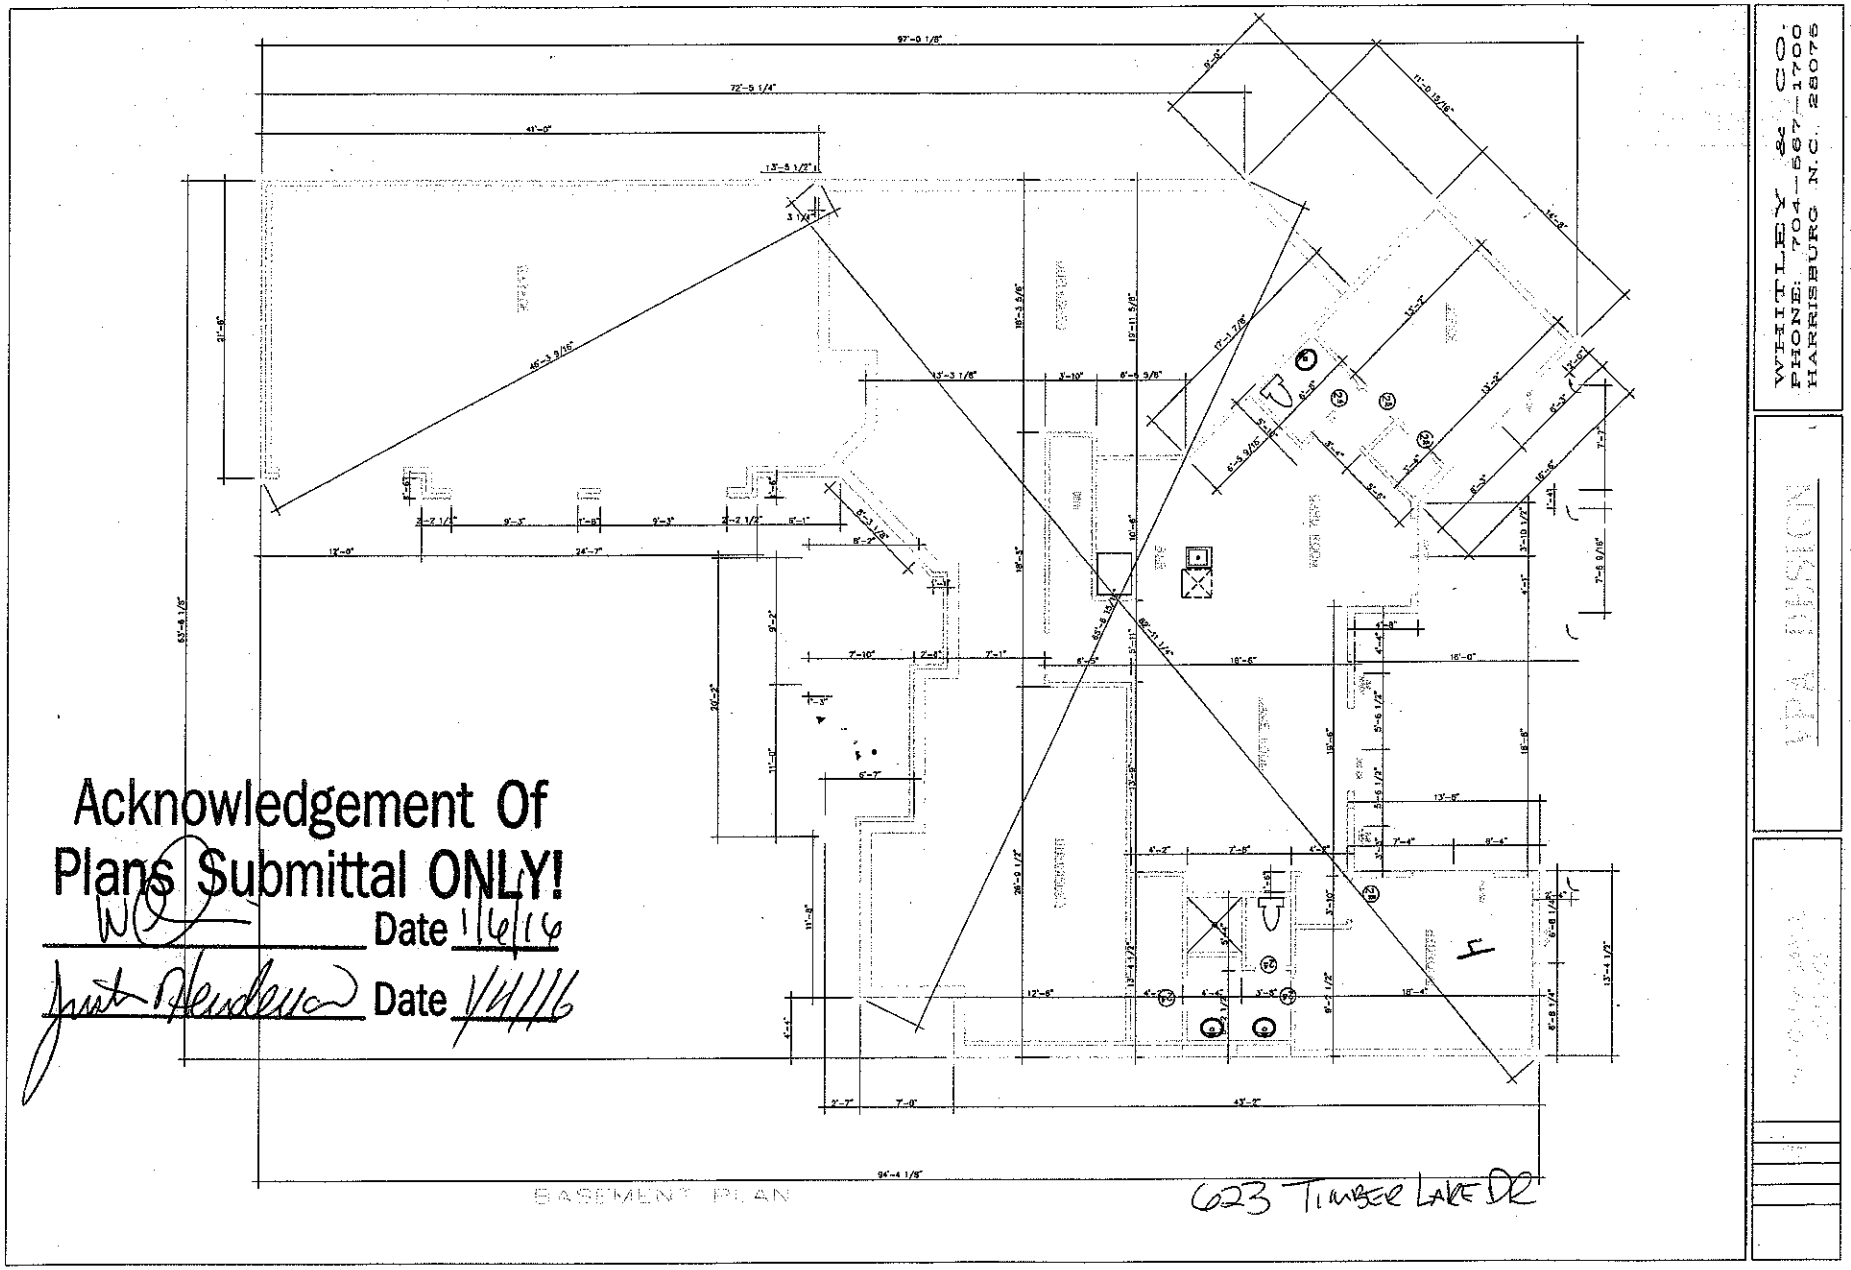

BASEMENT PLAN

623 Timber Lake Dr

Acknowledgement Of
Plans Submittal ONLY!

WO Date 1/6/16

Justin Henderson Date 1/6/16

WHITLEY & CO.
PHONE: 704-697-1700
HARRISBURG N.C. 28075

ADDITION