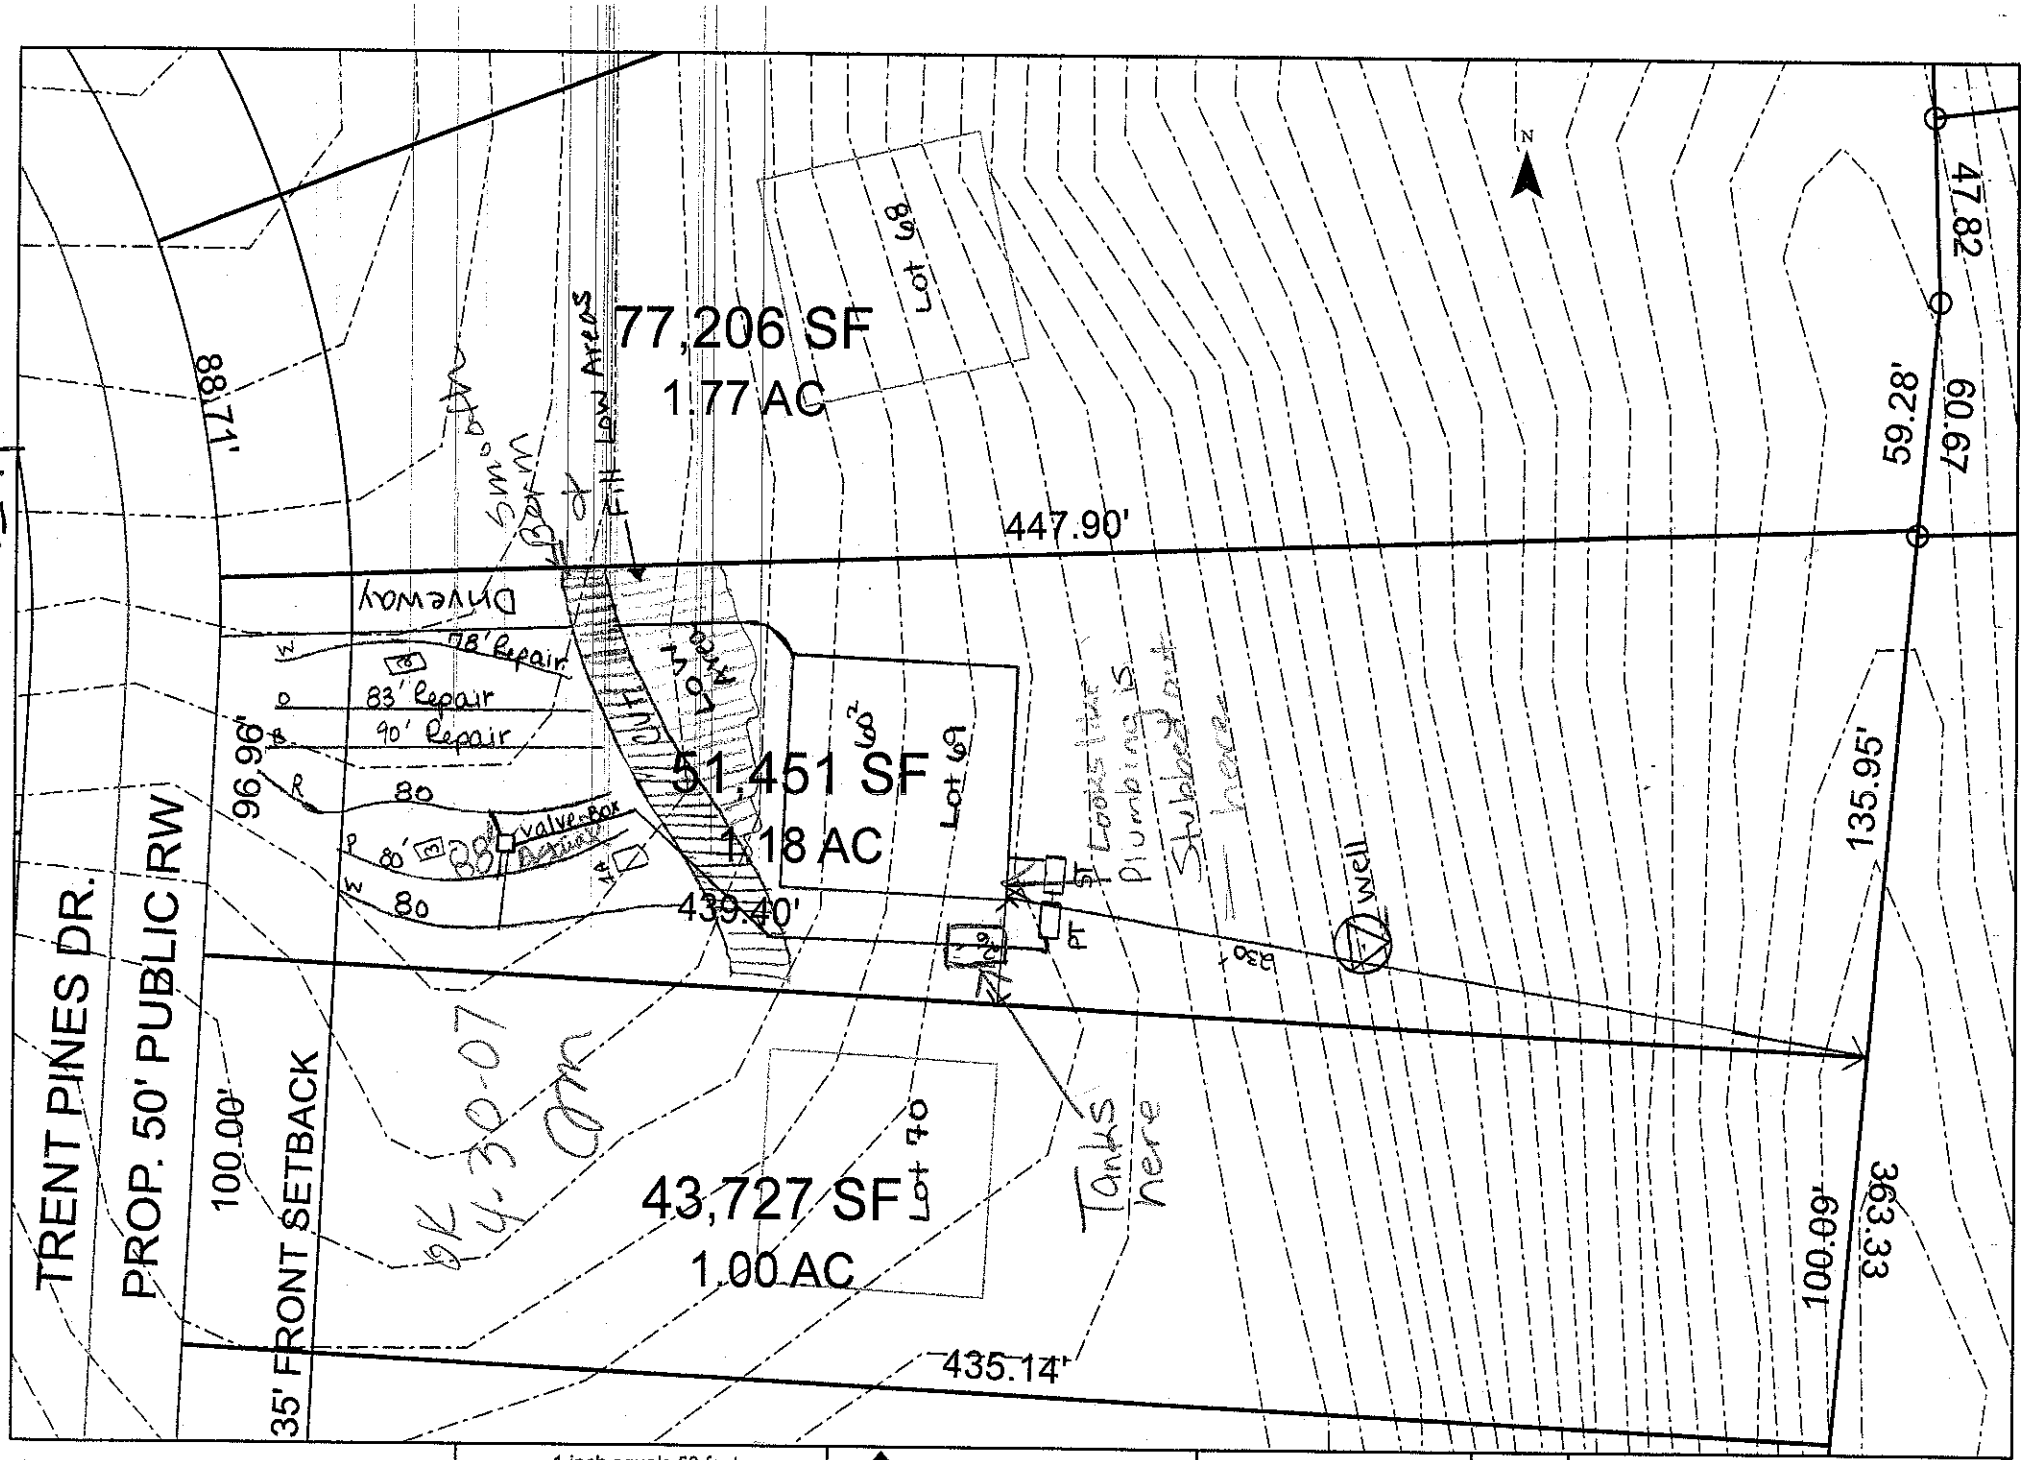


Scale: 1 inch equals 50 feet	S&ME	Woodleaf Phase 2	FIGURE
Drawn by: JBP		Lot 69	1
Reviewed by: PGP		Iredell County, NC	
Date: April, 2007	ENVIRONMENTAL SERVICES • ENGINEERING • TESTING	S&ME Project #1588-06-077	