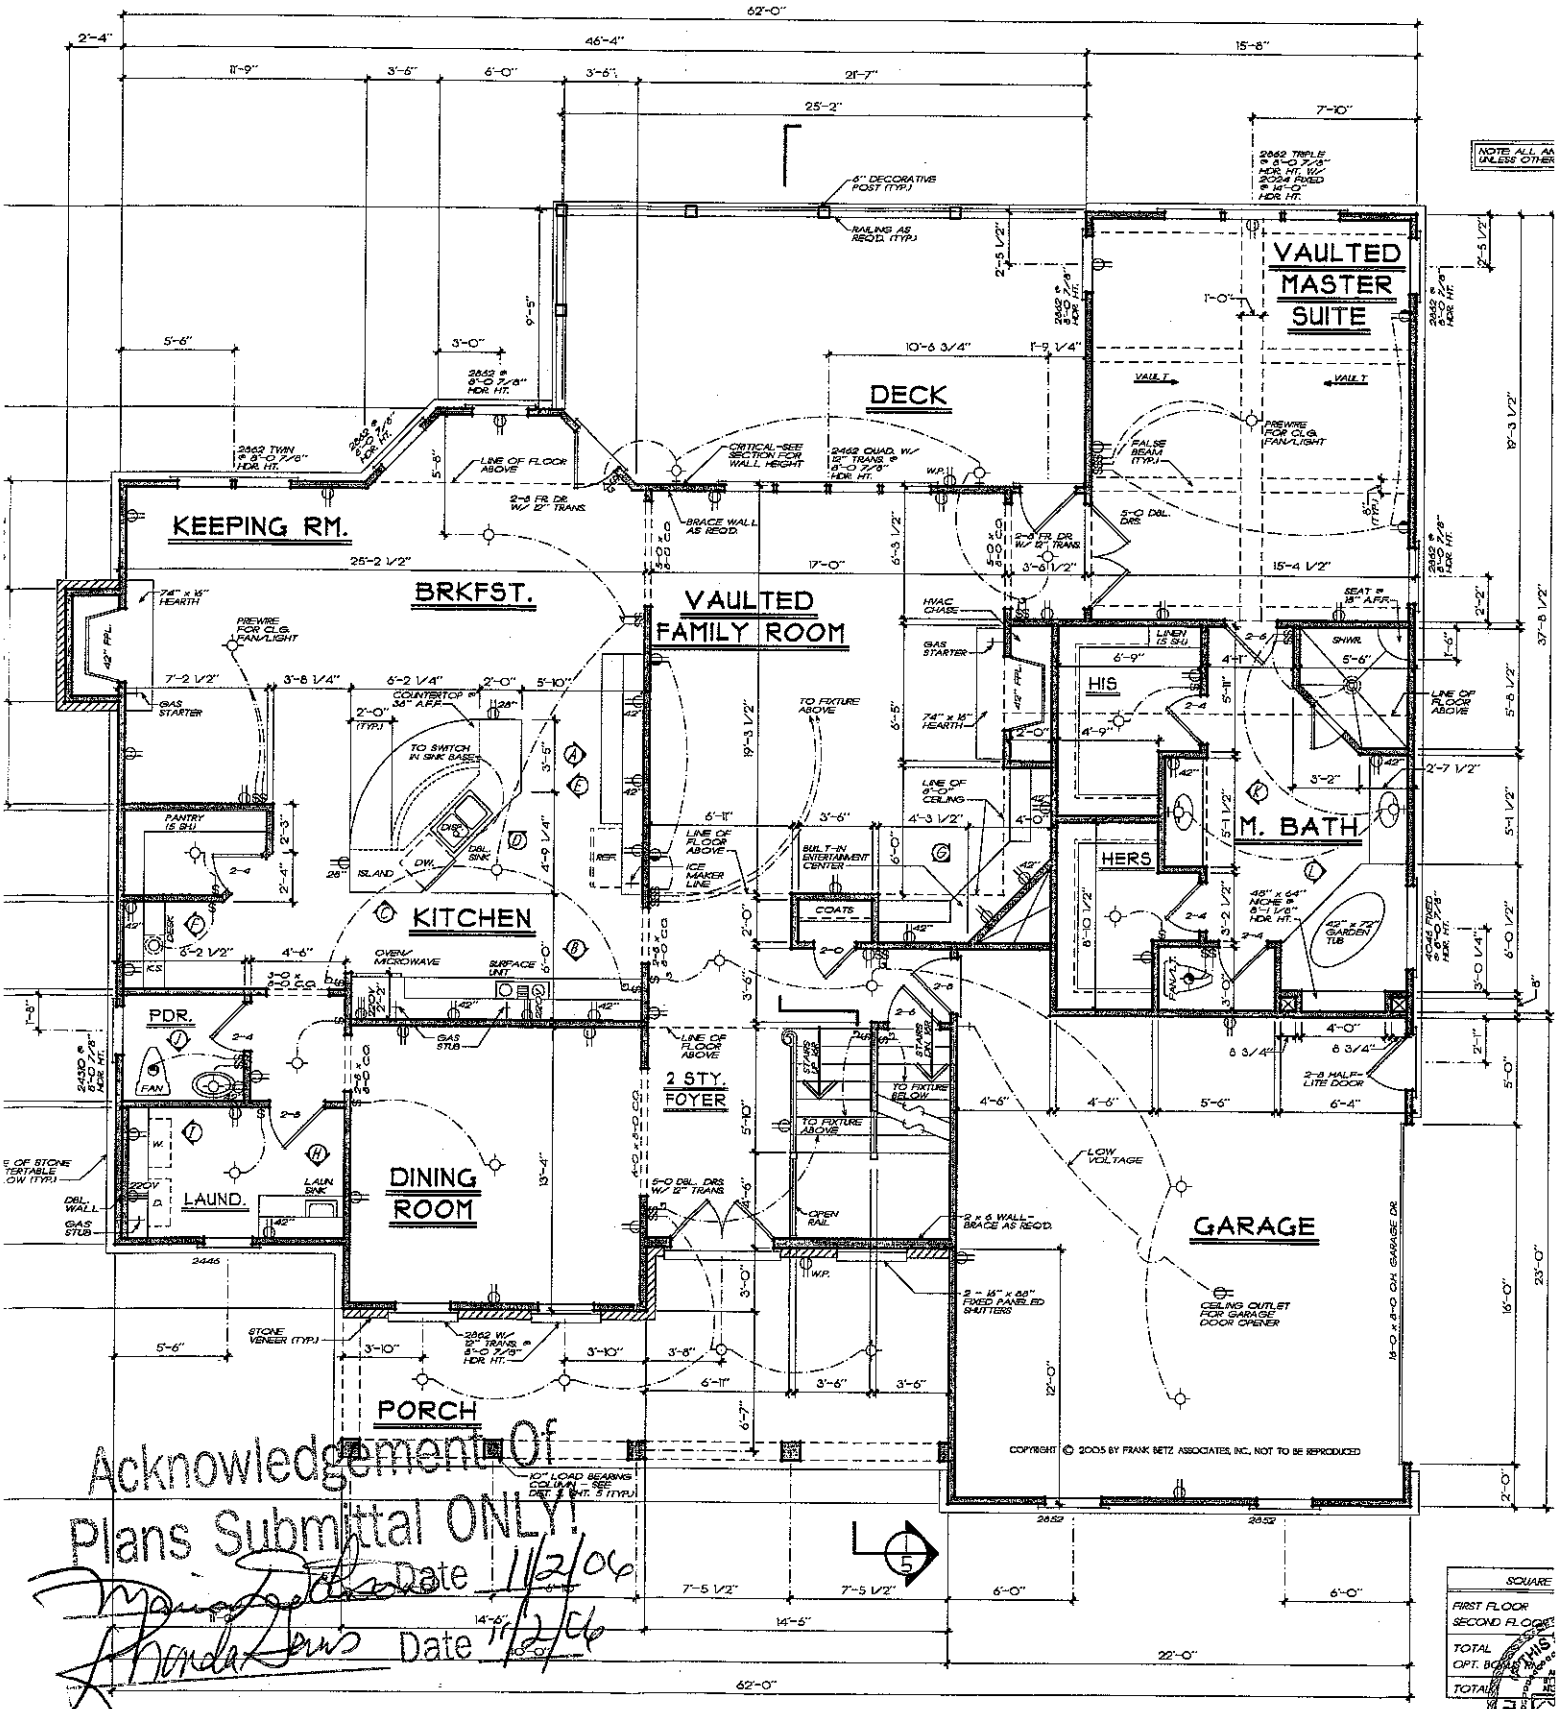


Acknowledgement Of
Plans Submittal ONLY!
Date 11/2/06
Date 11/2/06


SQUARE
FIRST FLOOR
SECOND FLOOR
TOTAL
OPT. BO...
TOTAL

THIS ... IT IS AN ILL...

FIRST FLOOR PLAN

1/4" = 1'-0"

FRANK BETZ ASSOCIATES, INC. ASSUMES NO LIABILITY FOR ANY CHANGES OR MODIFICATIONS MADE TO THESE PLANS BY OTHERS

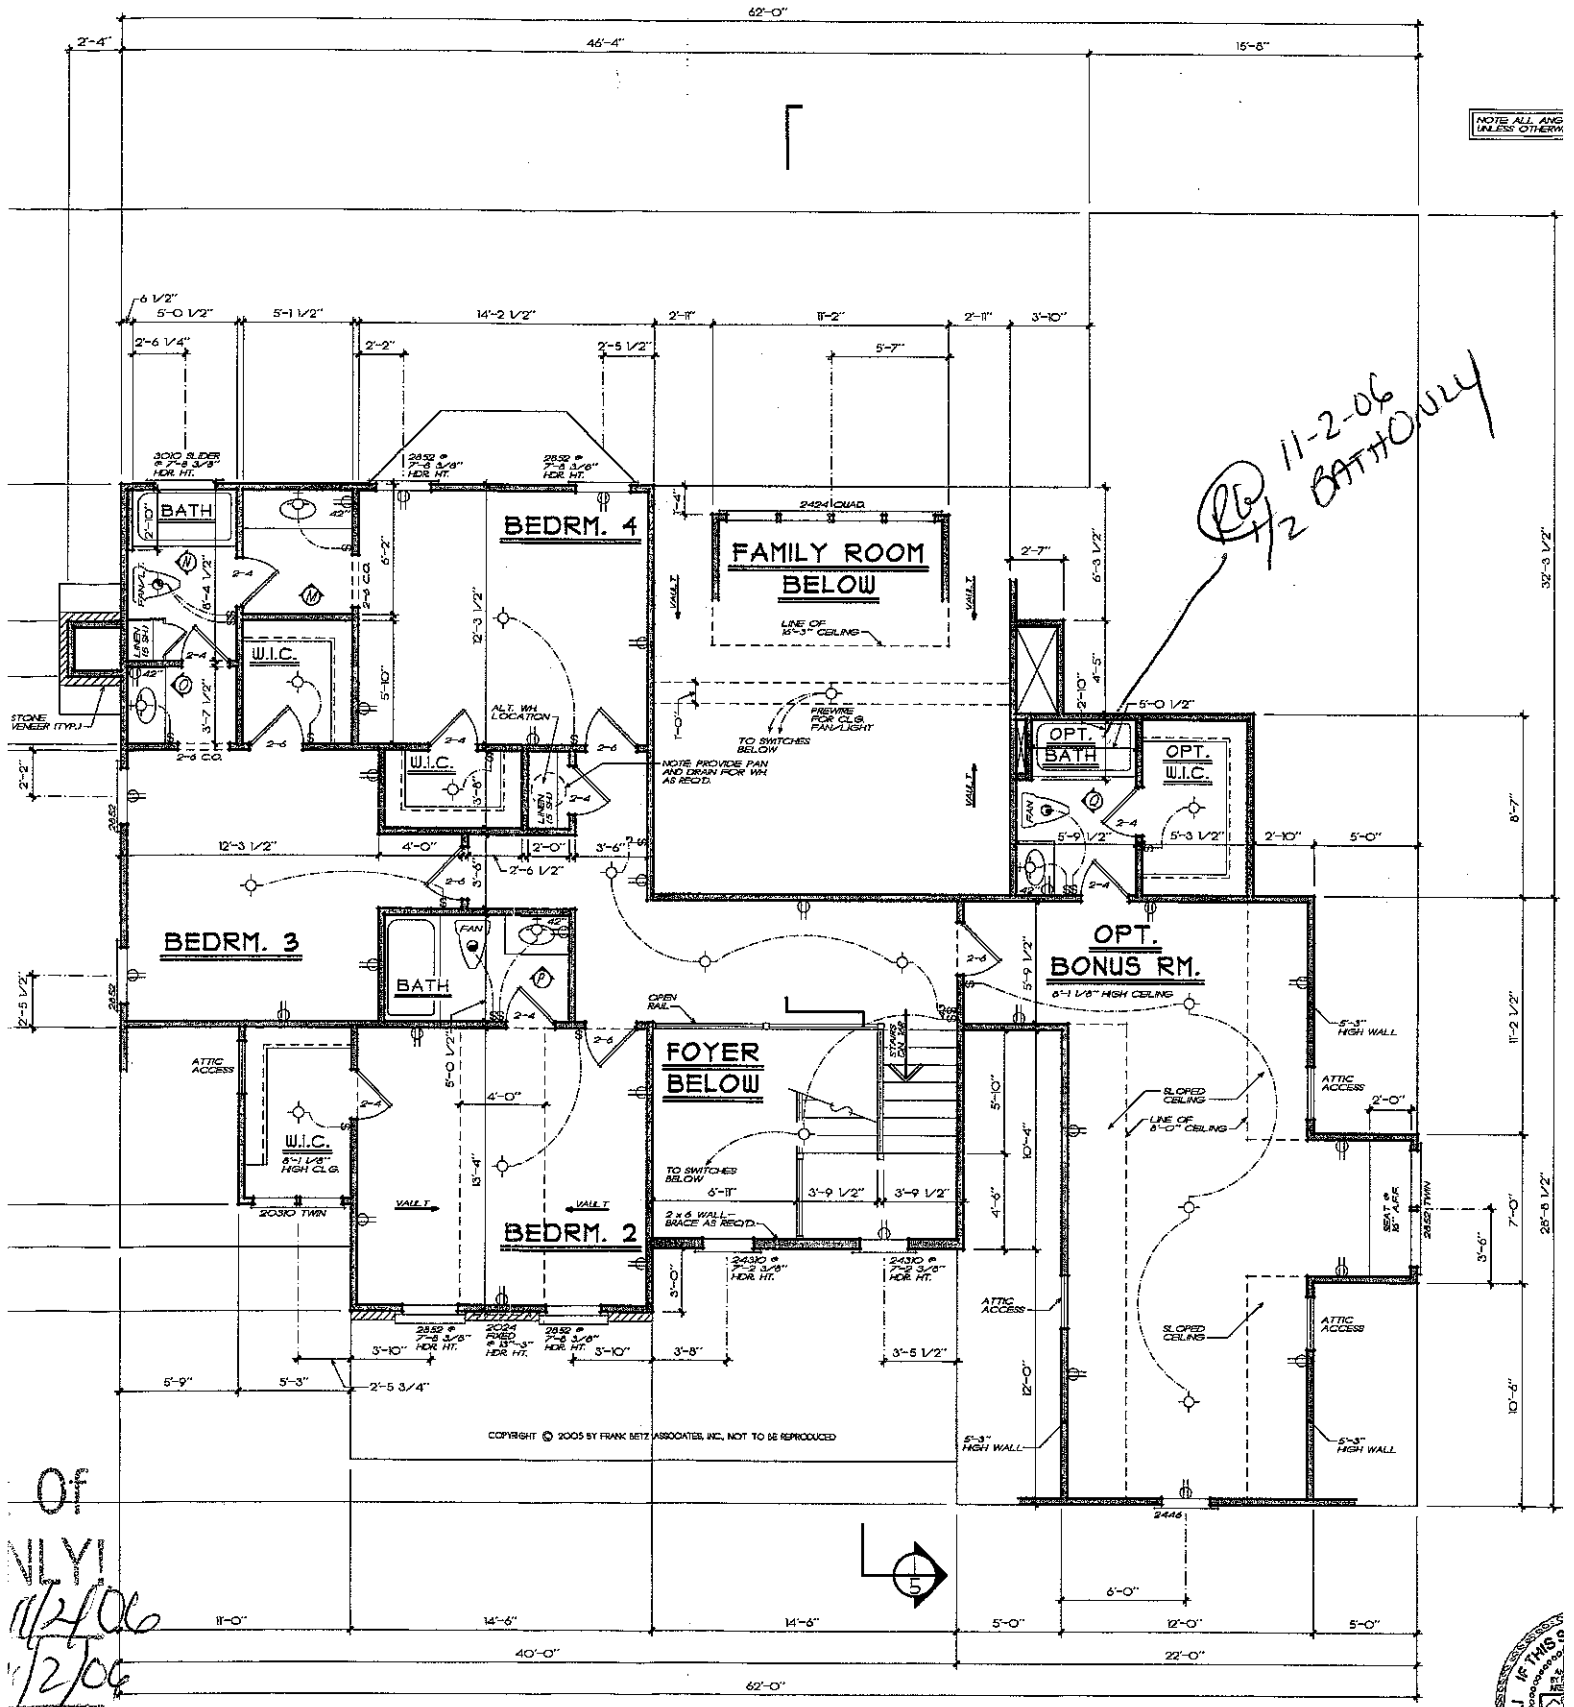

11-2-06
1/2 BATH 0424

COPYRIGHT © 2005 BY FRANK BETZ ASSOCIATES, INC., NOT TO BE REPRODUCED

Of

11/2/06
11/2/06

SECOND FLOOR PLAN

1/4" = 1'-0"

FRANK BETZ ASSOCIATES, INC. ASSUMES NO LIABILITY FOR ANY CHANGES OR MODIFICATIONS MADE TO THESE PLANS BY OTHERS.