
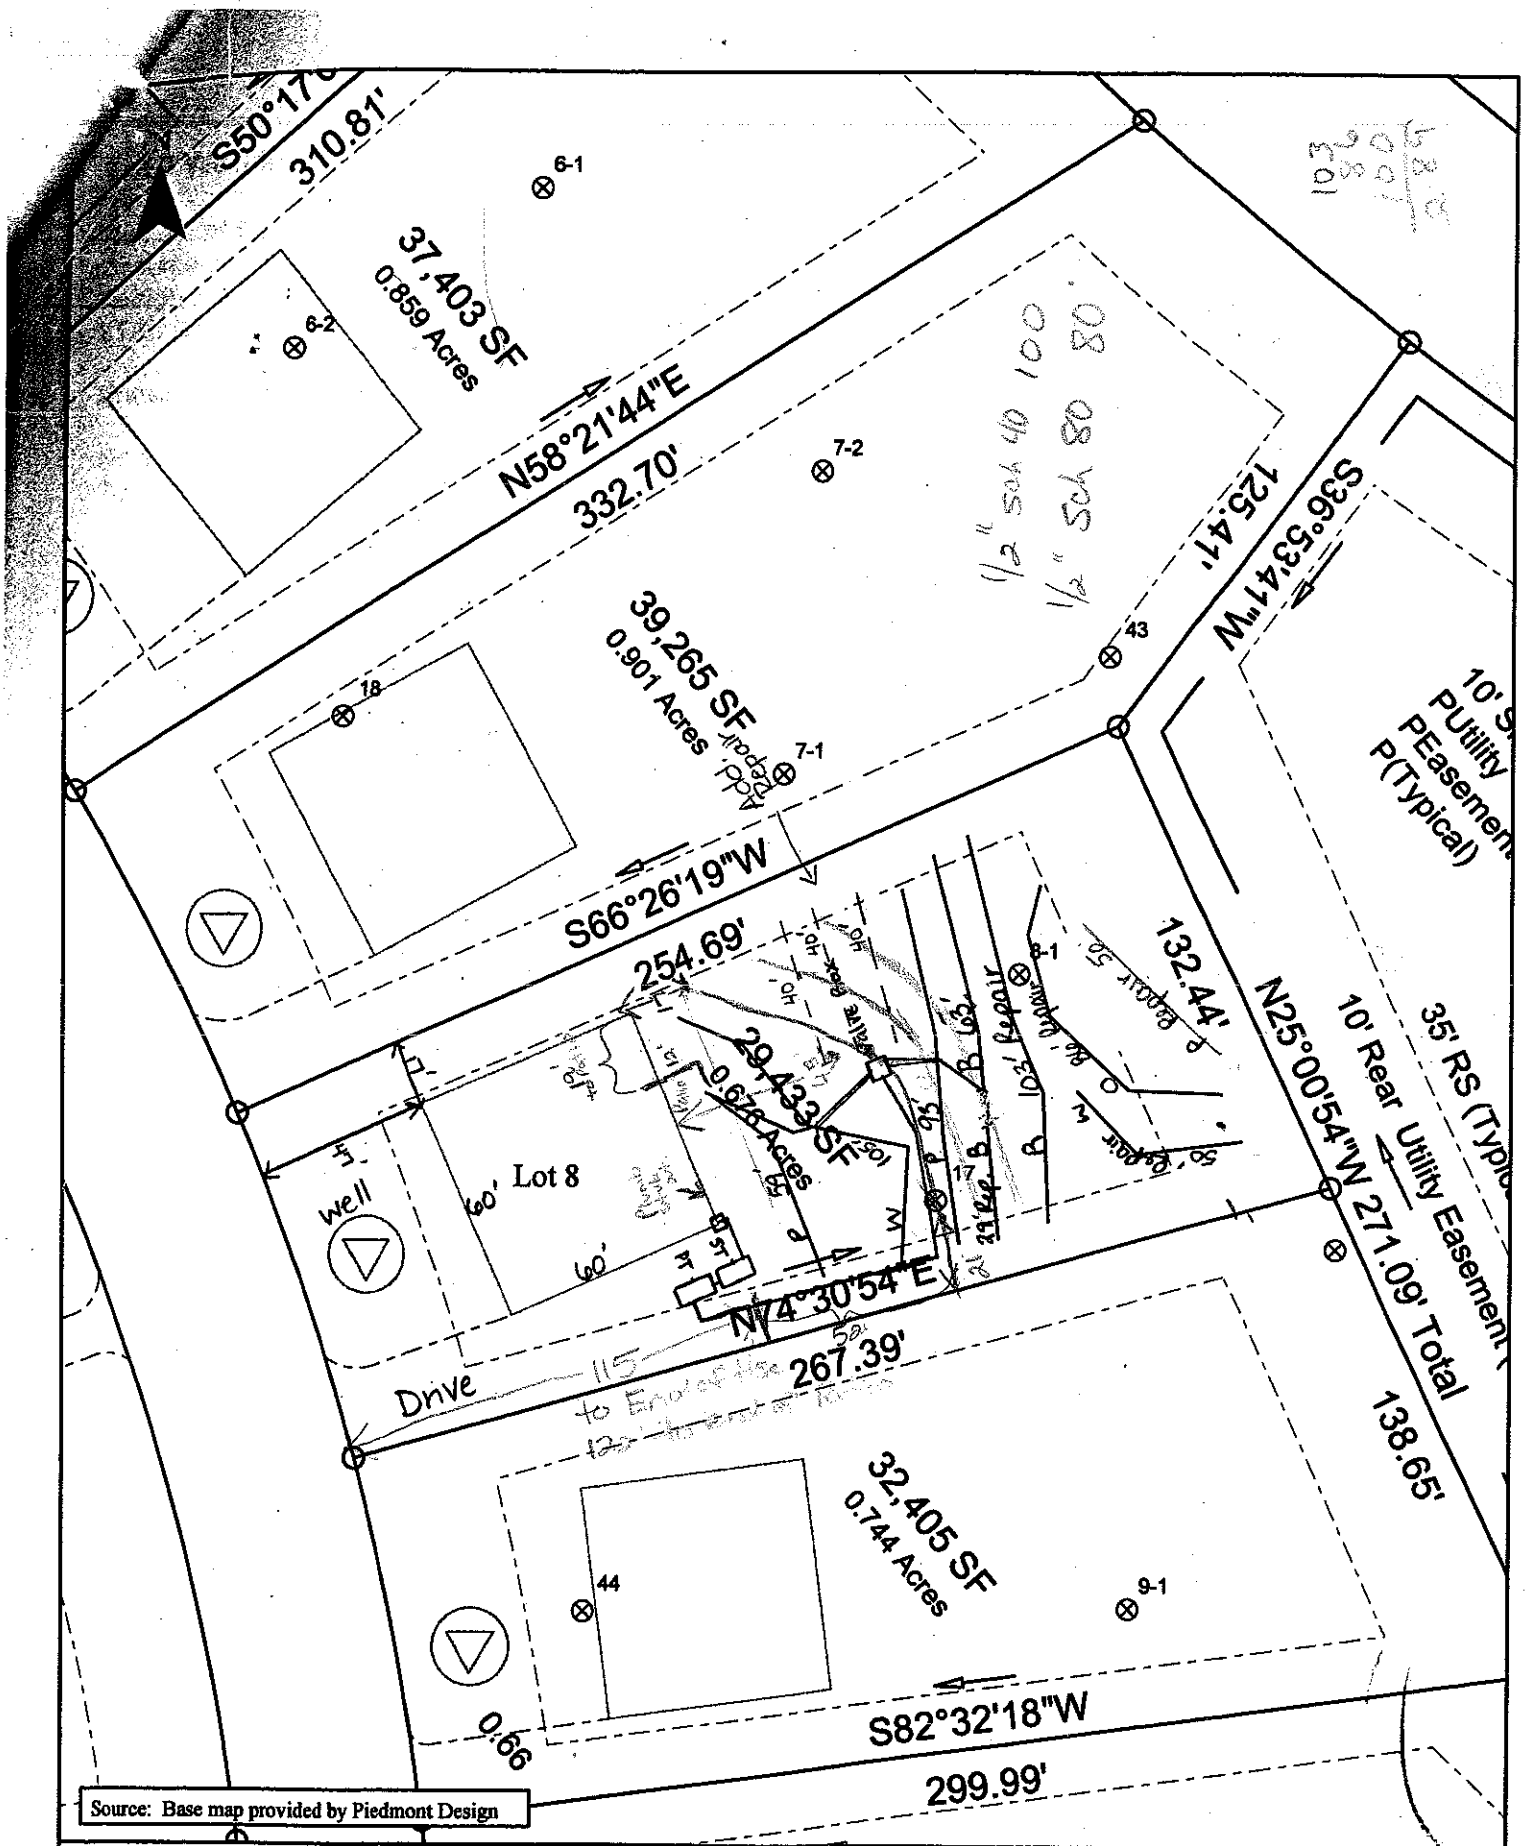


Source: Base map provided by Piedmont Design

Scale: 1 inch equals 50 feet	S&ME	Woodleaf Subdivision	FIGURE
Drawn by: JBP		Lot 8 Septic Lines	1
Reviewed by: PGP		Iredell County, NC	
Date: July, 2006	ENVIRONMENTAL SERVICES • ENGINEERING • TESTING	S&ME Project #1588-05-121	

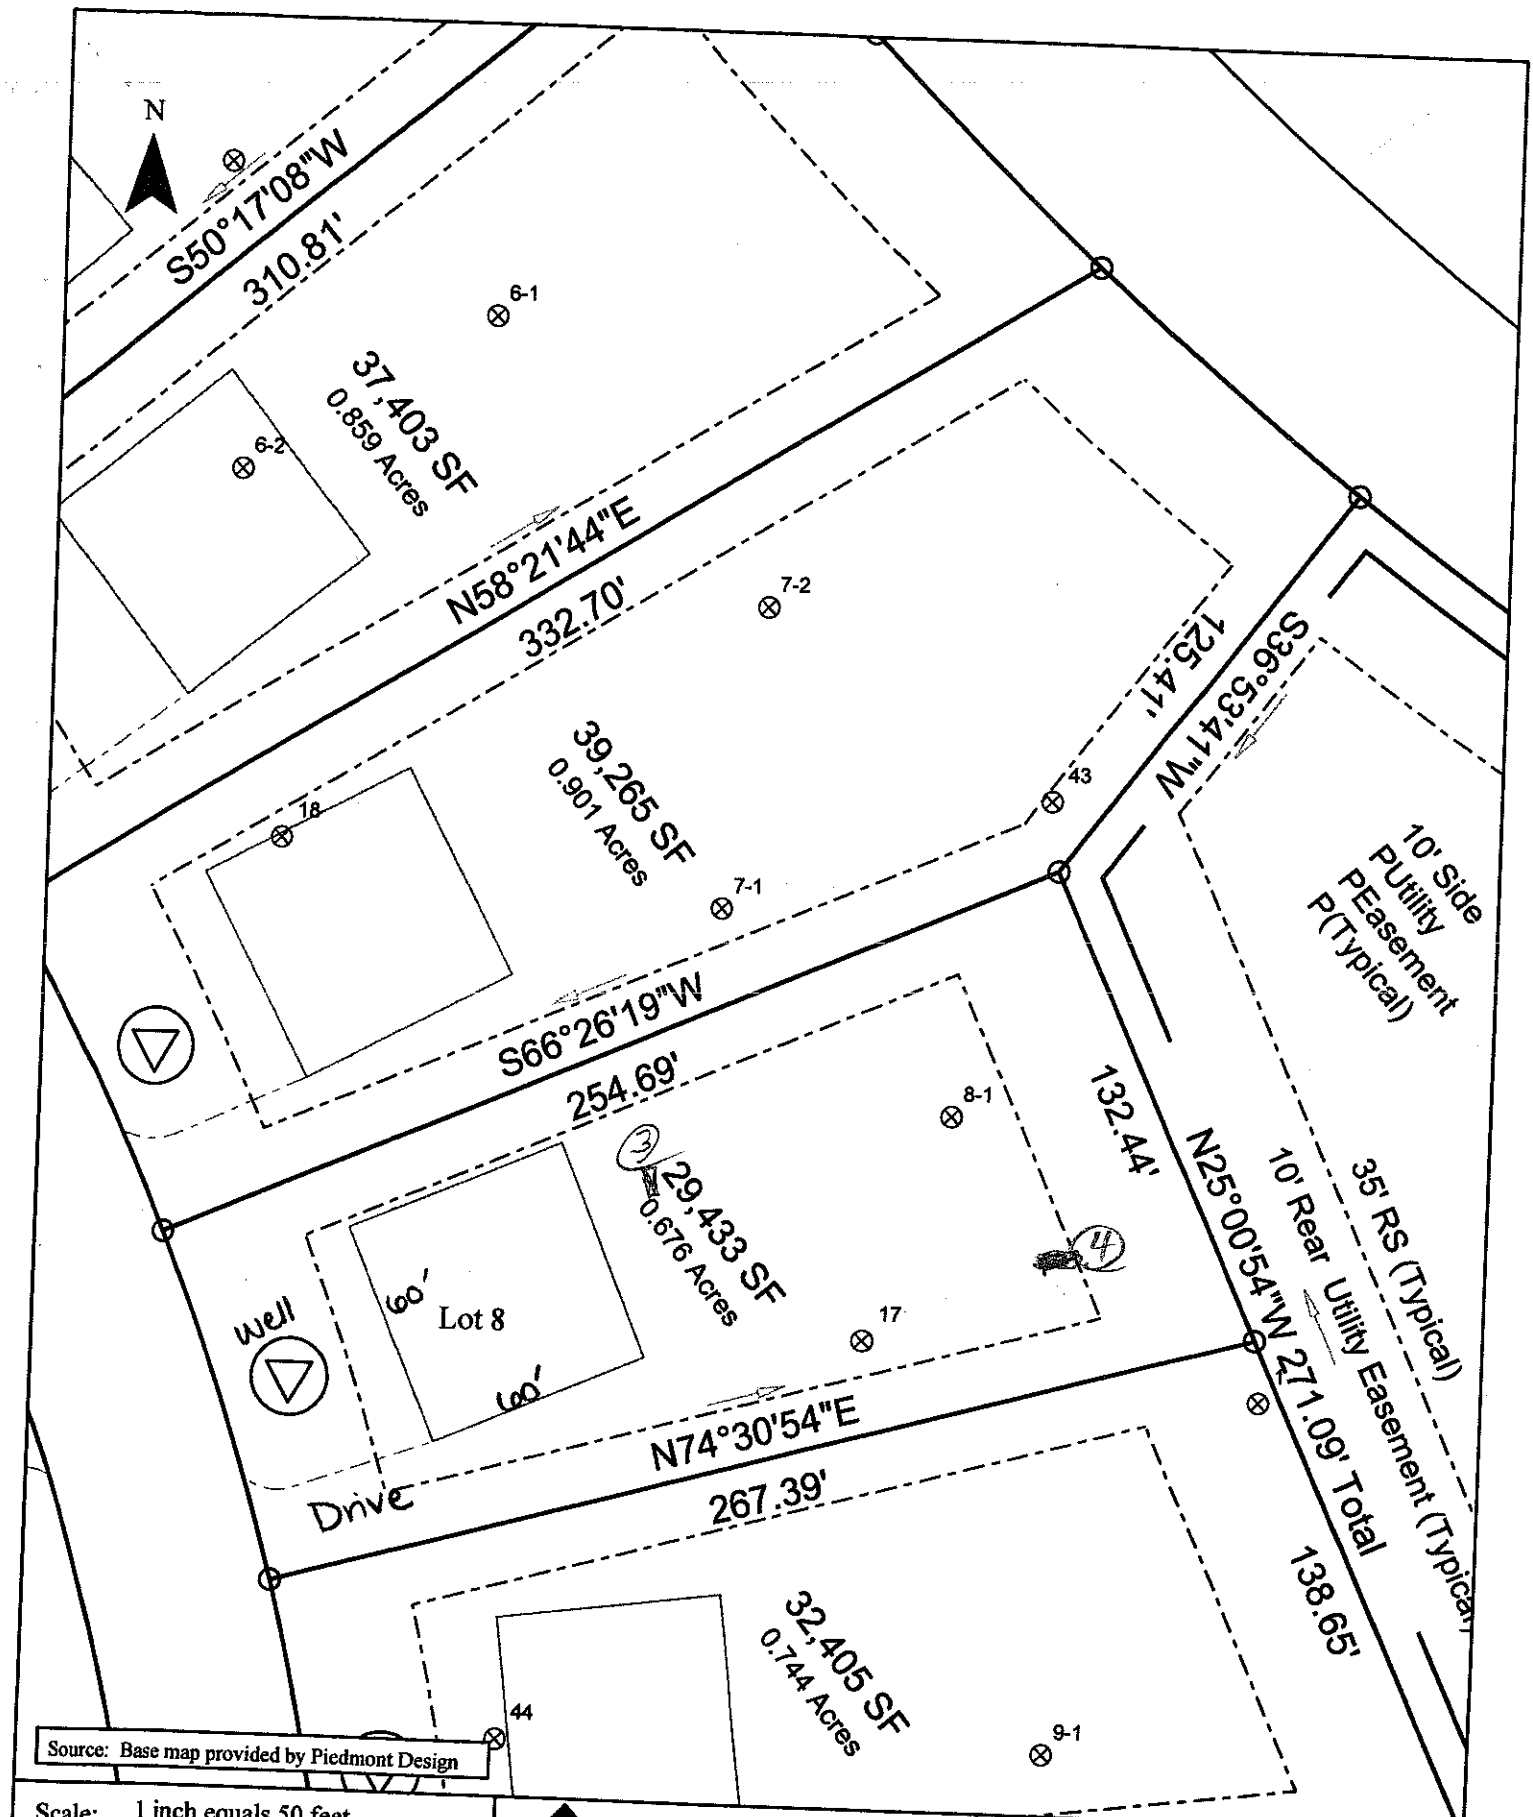

Source: Base map provided by Piedmont Design

Scale: 1 inch equals 50 feet	S&ME	Woodleaf Subdivision	FIGURE
Drawn by: JBP		Lot 8	1
Reviewed by: PGP		Iredell County, NC	
Date: June, 2006	ENVIRONMENTAL SERVICES • ENGINEERING • TESTING	S&ME Project #1588-05-121	