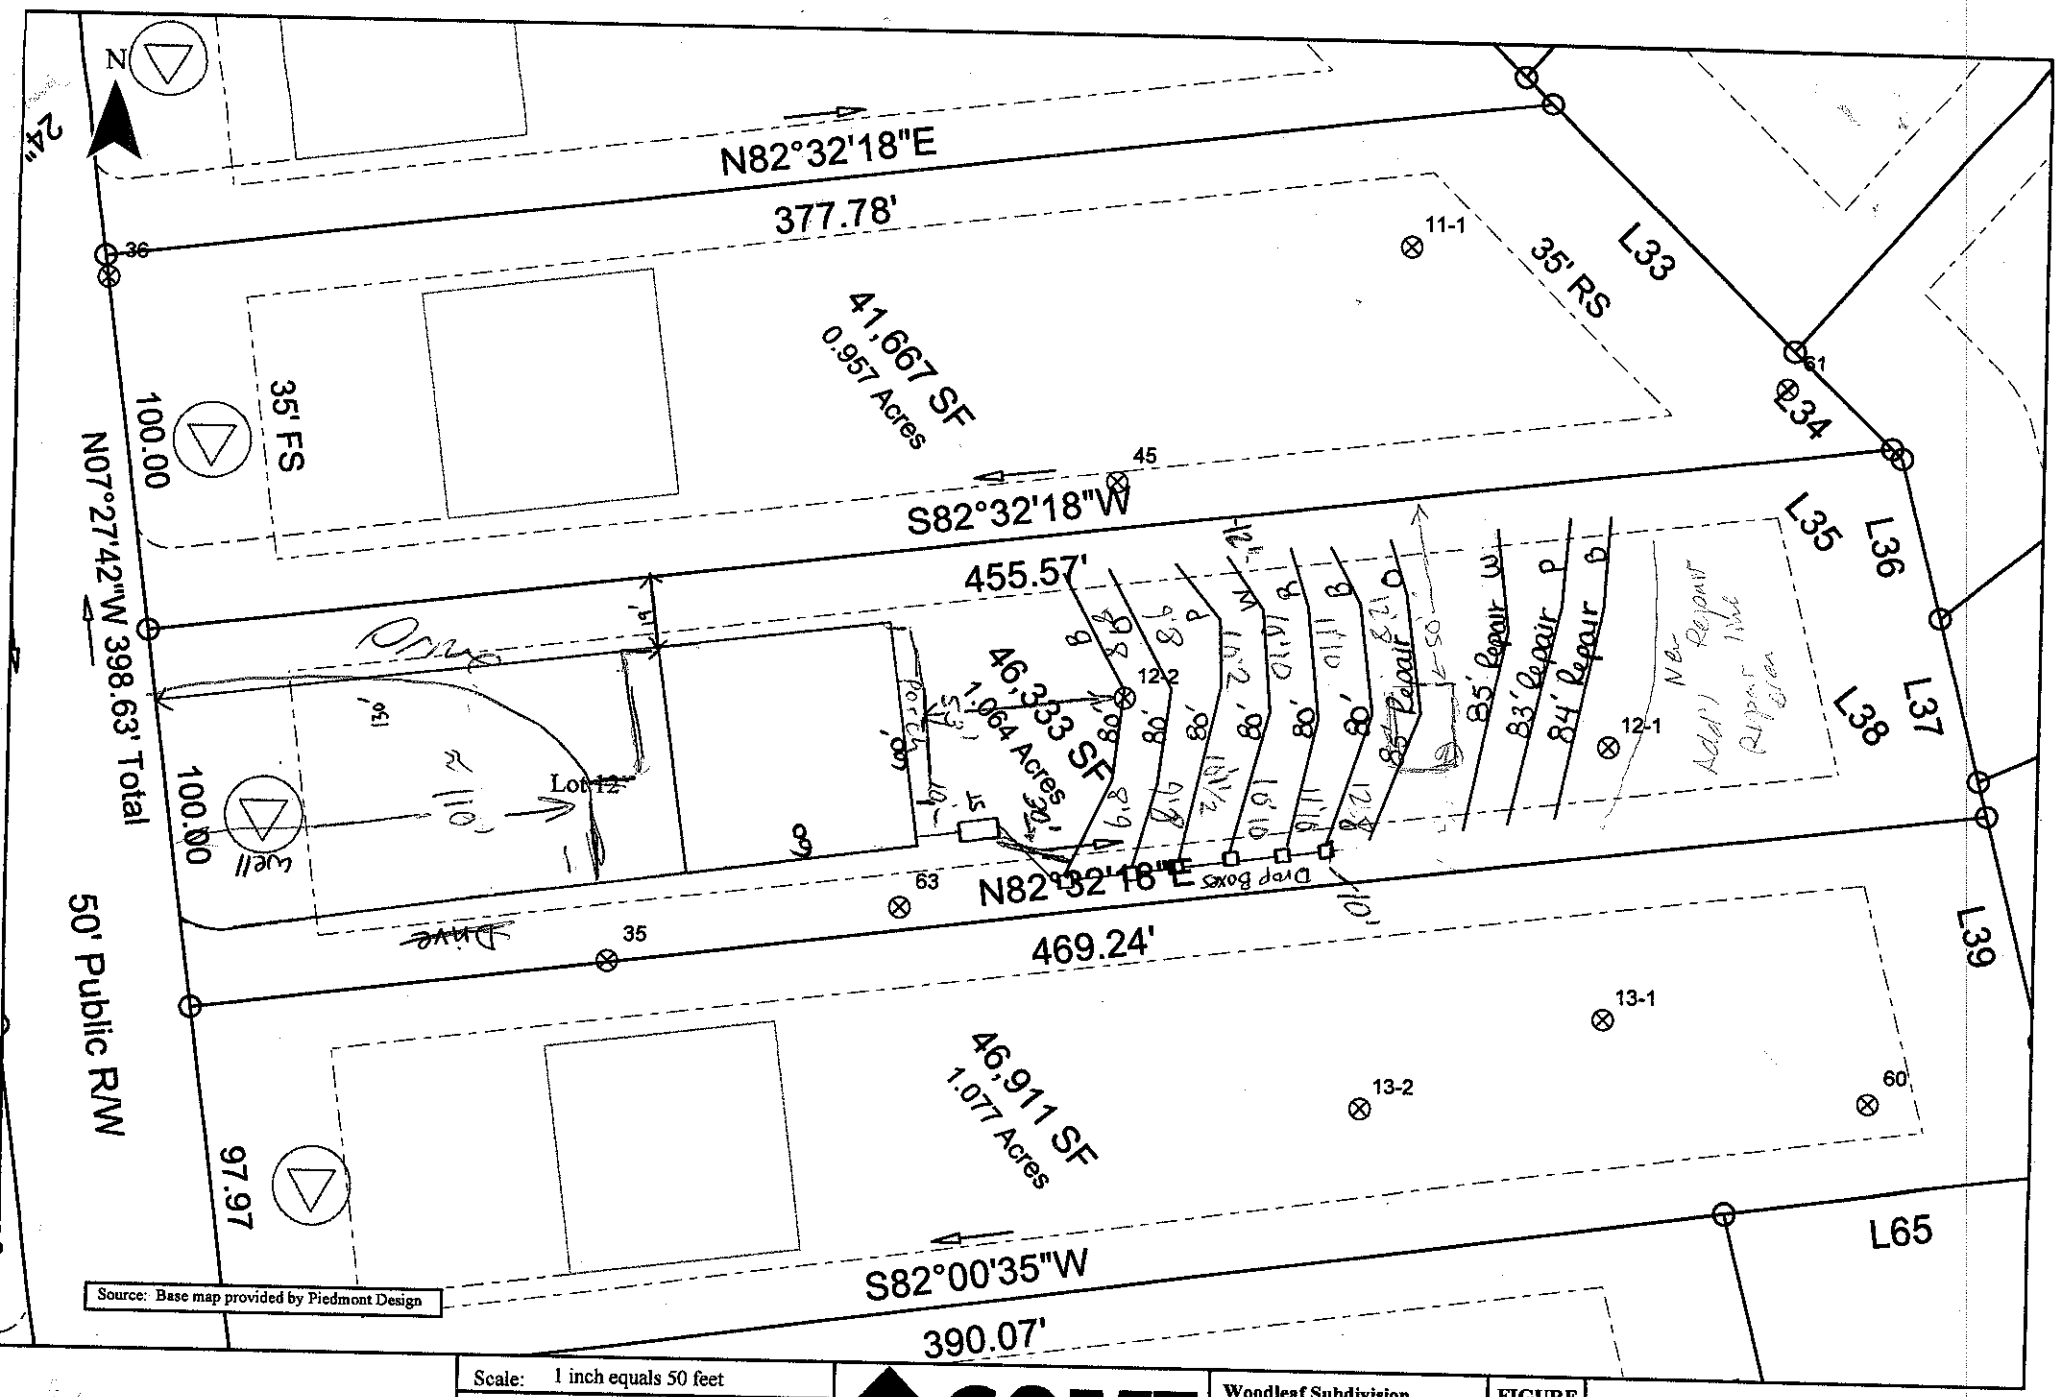


Scale: 1 inch equals 50 feet	S&ME	Woodleaf Subdivision	FIGURE
Drawn by: JBP	ENVIRONMENTAL SERVICES • ENGINEERING • TESTING	Lot 12 Septic Lines	1
Reviewed by: PGP		Iredell County, NC	
Date: July, 2006		S&ME Project #1588-05-121	