
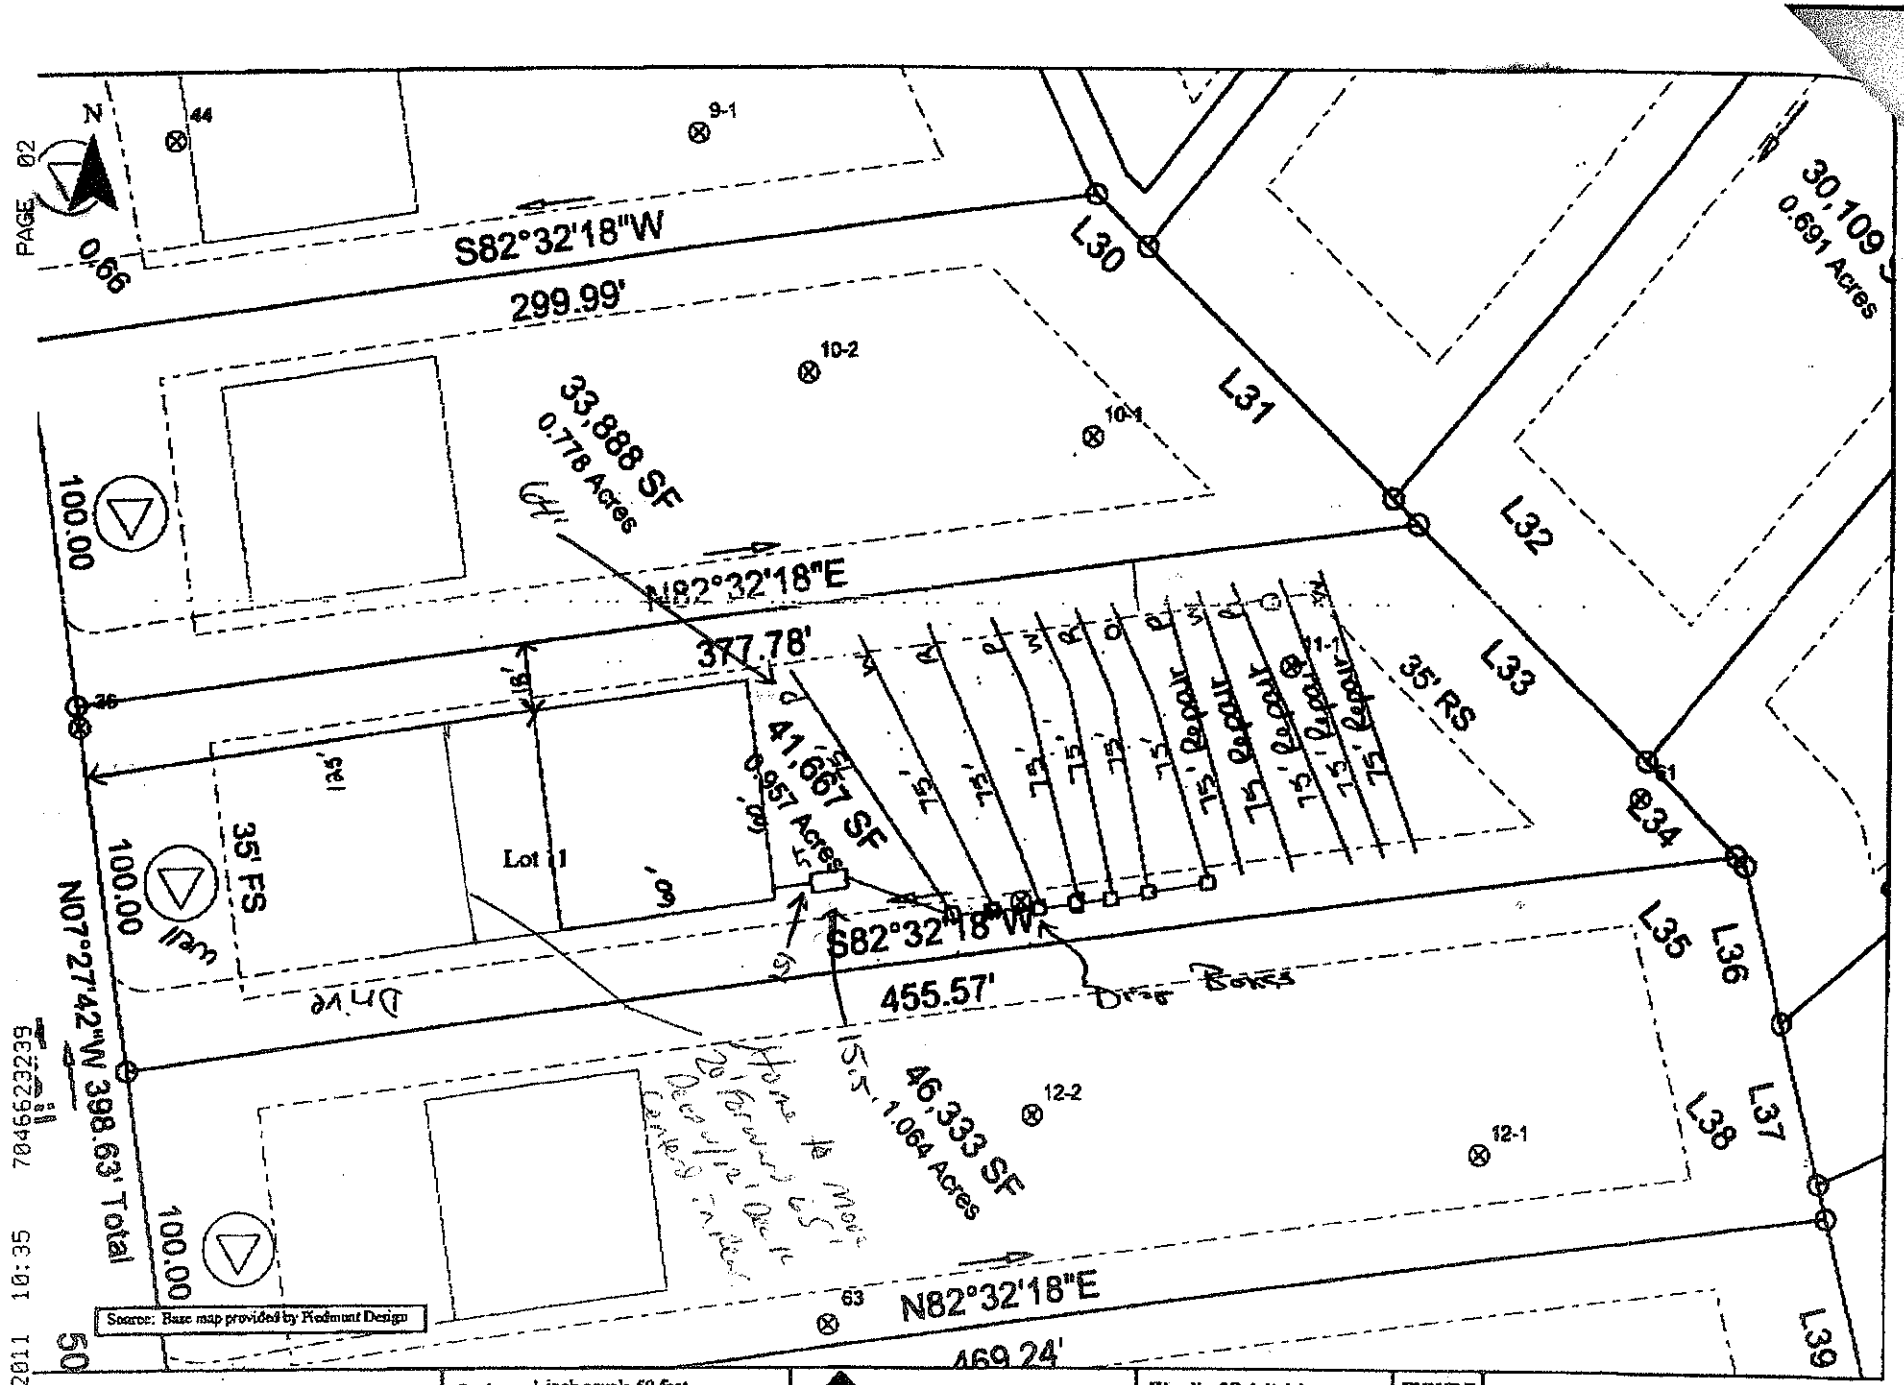


Scale: 1 inch equals 50 feet	S&ME	Woodleaf Subdivision	FIGURE
Drawn by: JBP		Lot 11 Septic Lines	1
Reviewed by: PGP		Iredell County, NC	
Date: July, 2006	ENVIRONMENTAL SERVICES · ENGINEERING · TESTING	S&ME Project #1588-05-121	

07/18/2011 10:35 7046623239 PAGE 02

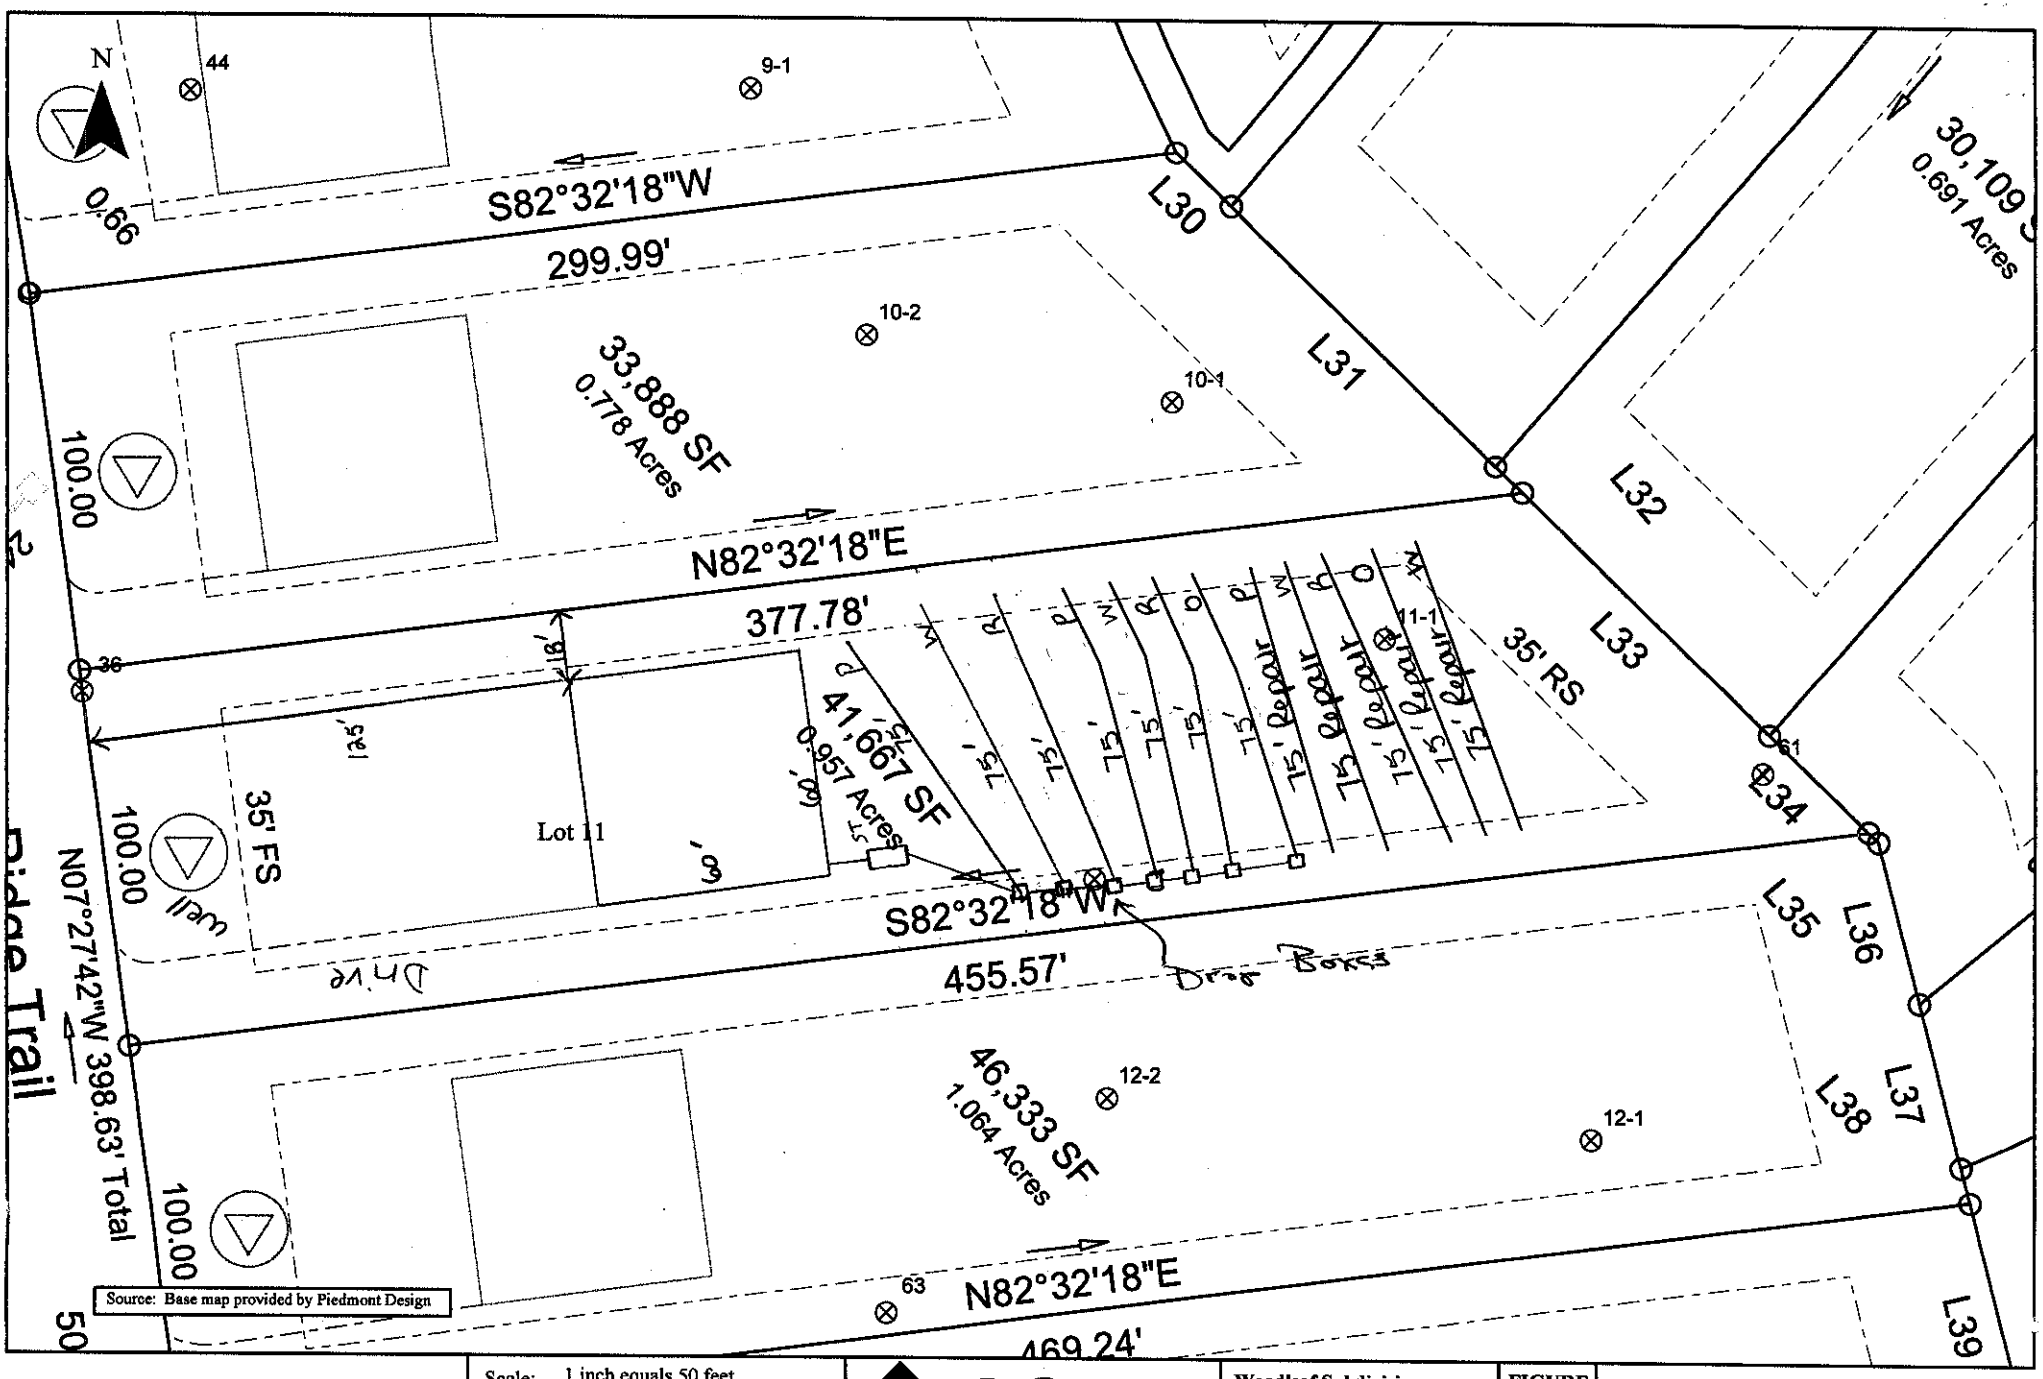

Scale: 1 inch equals 50 feet	S&ME	Woodleaf Subdivision	FIGURE
Drawn by: JBP		Lot 11 Septic Lines	1
Reviewed by: PGP		Iredell County, NC	
Date: July, 2006	ENVIRONMENTAL SERVICES · ENGINEERING · TESTING	S&ME Project #1588-05-121	