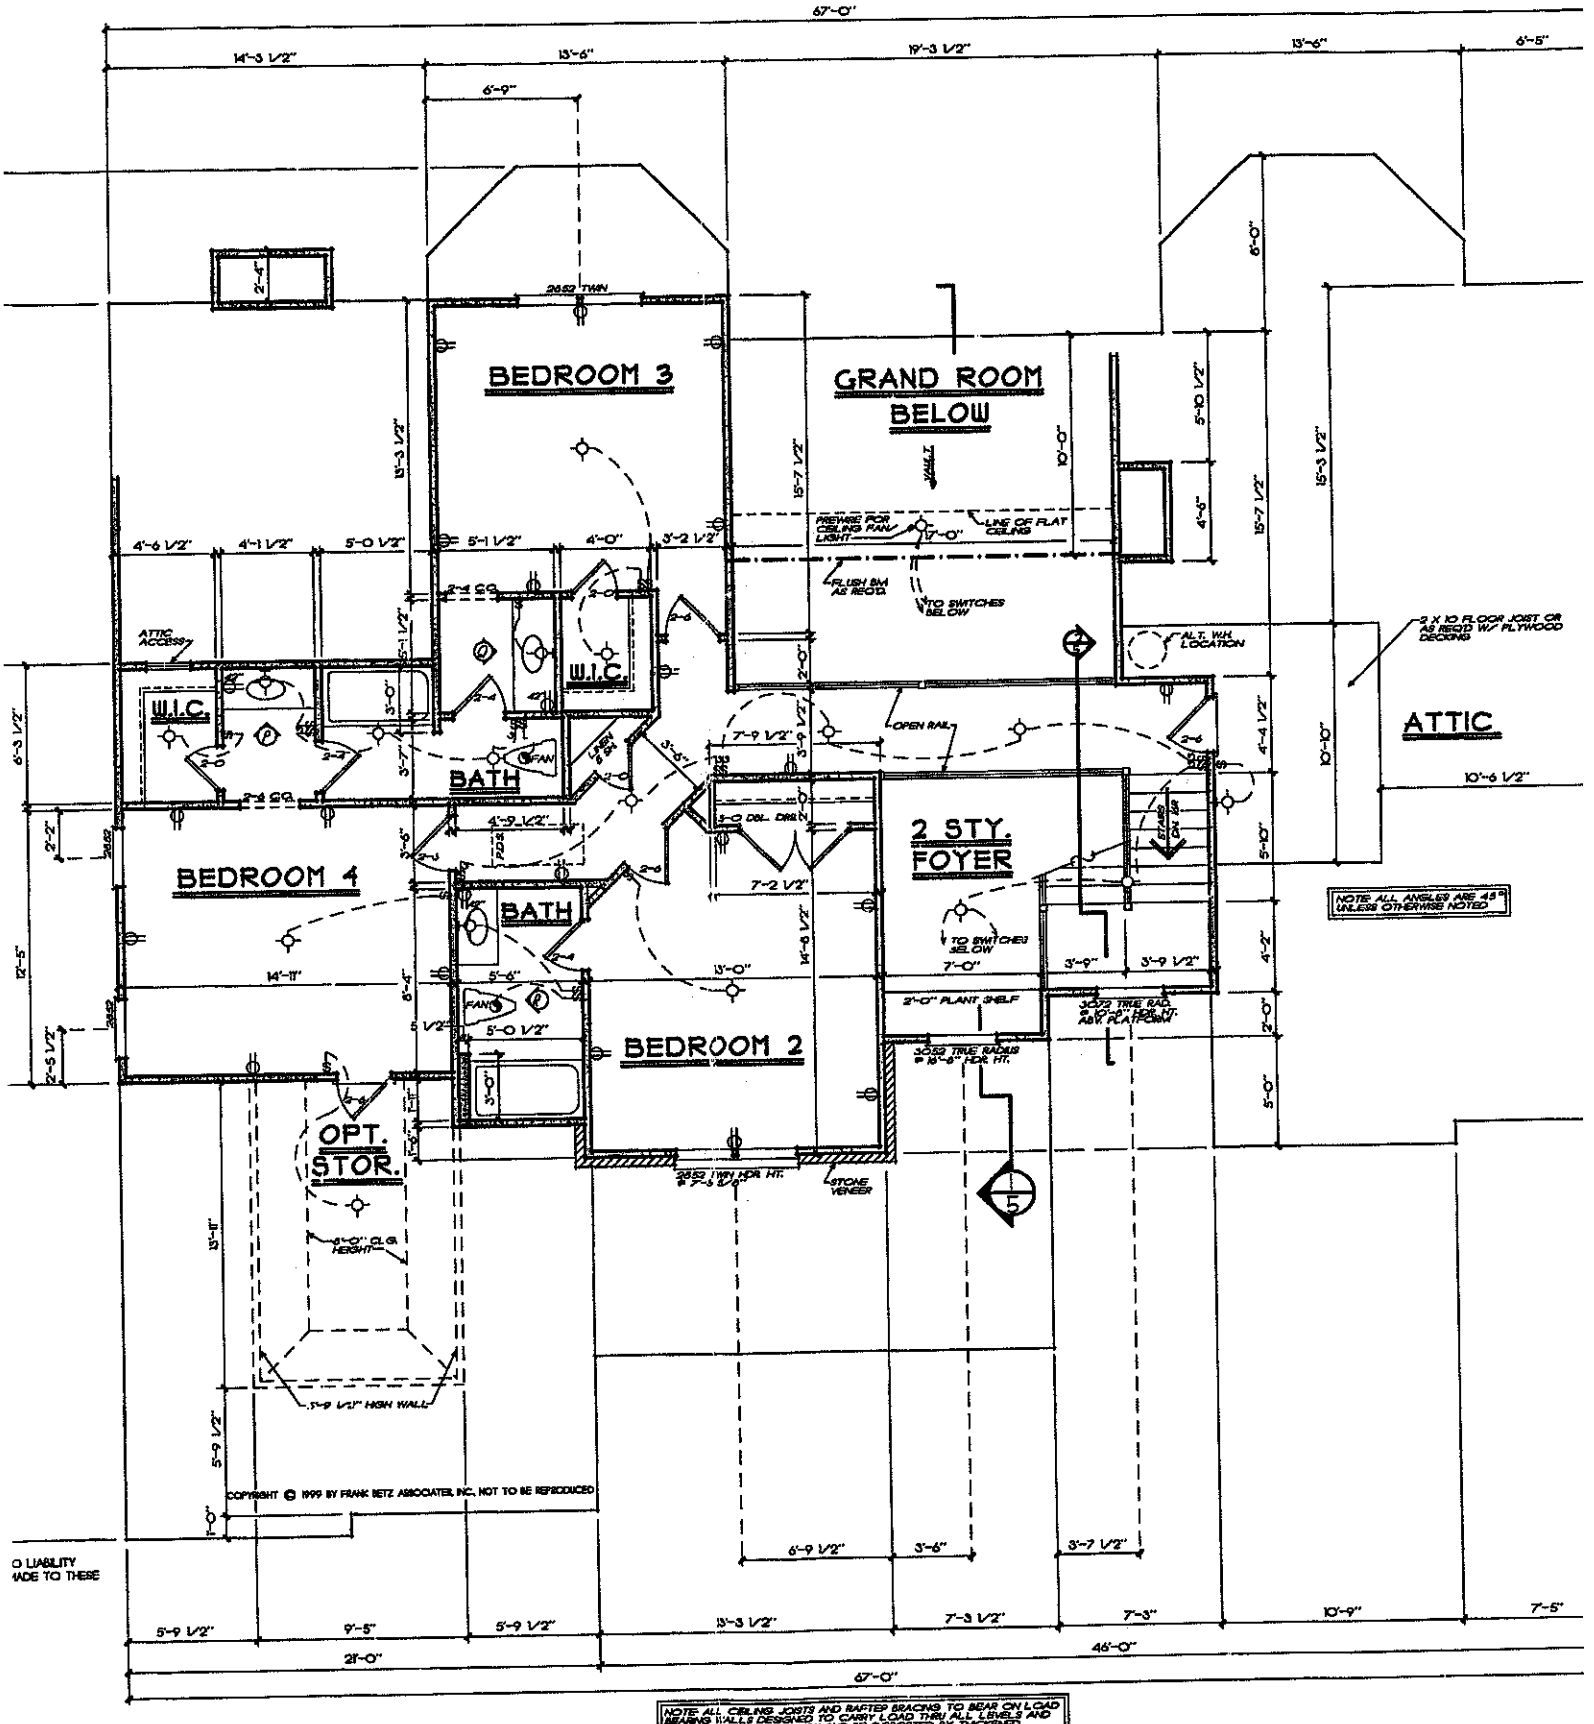
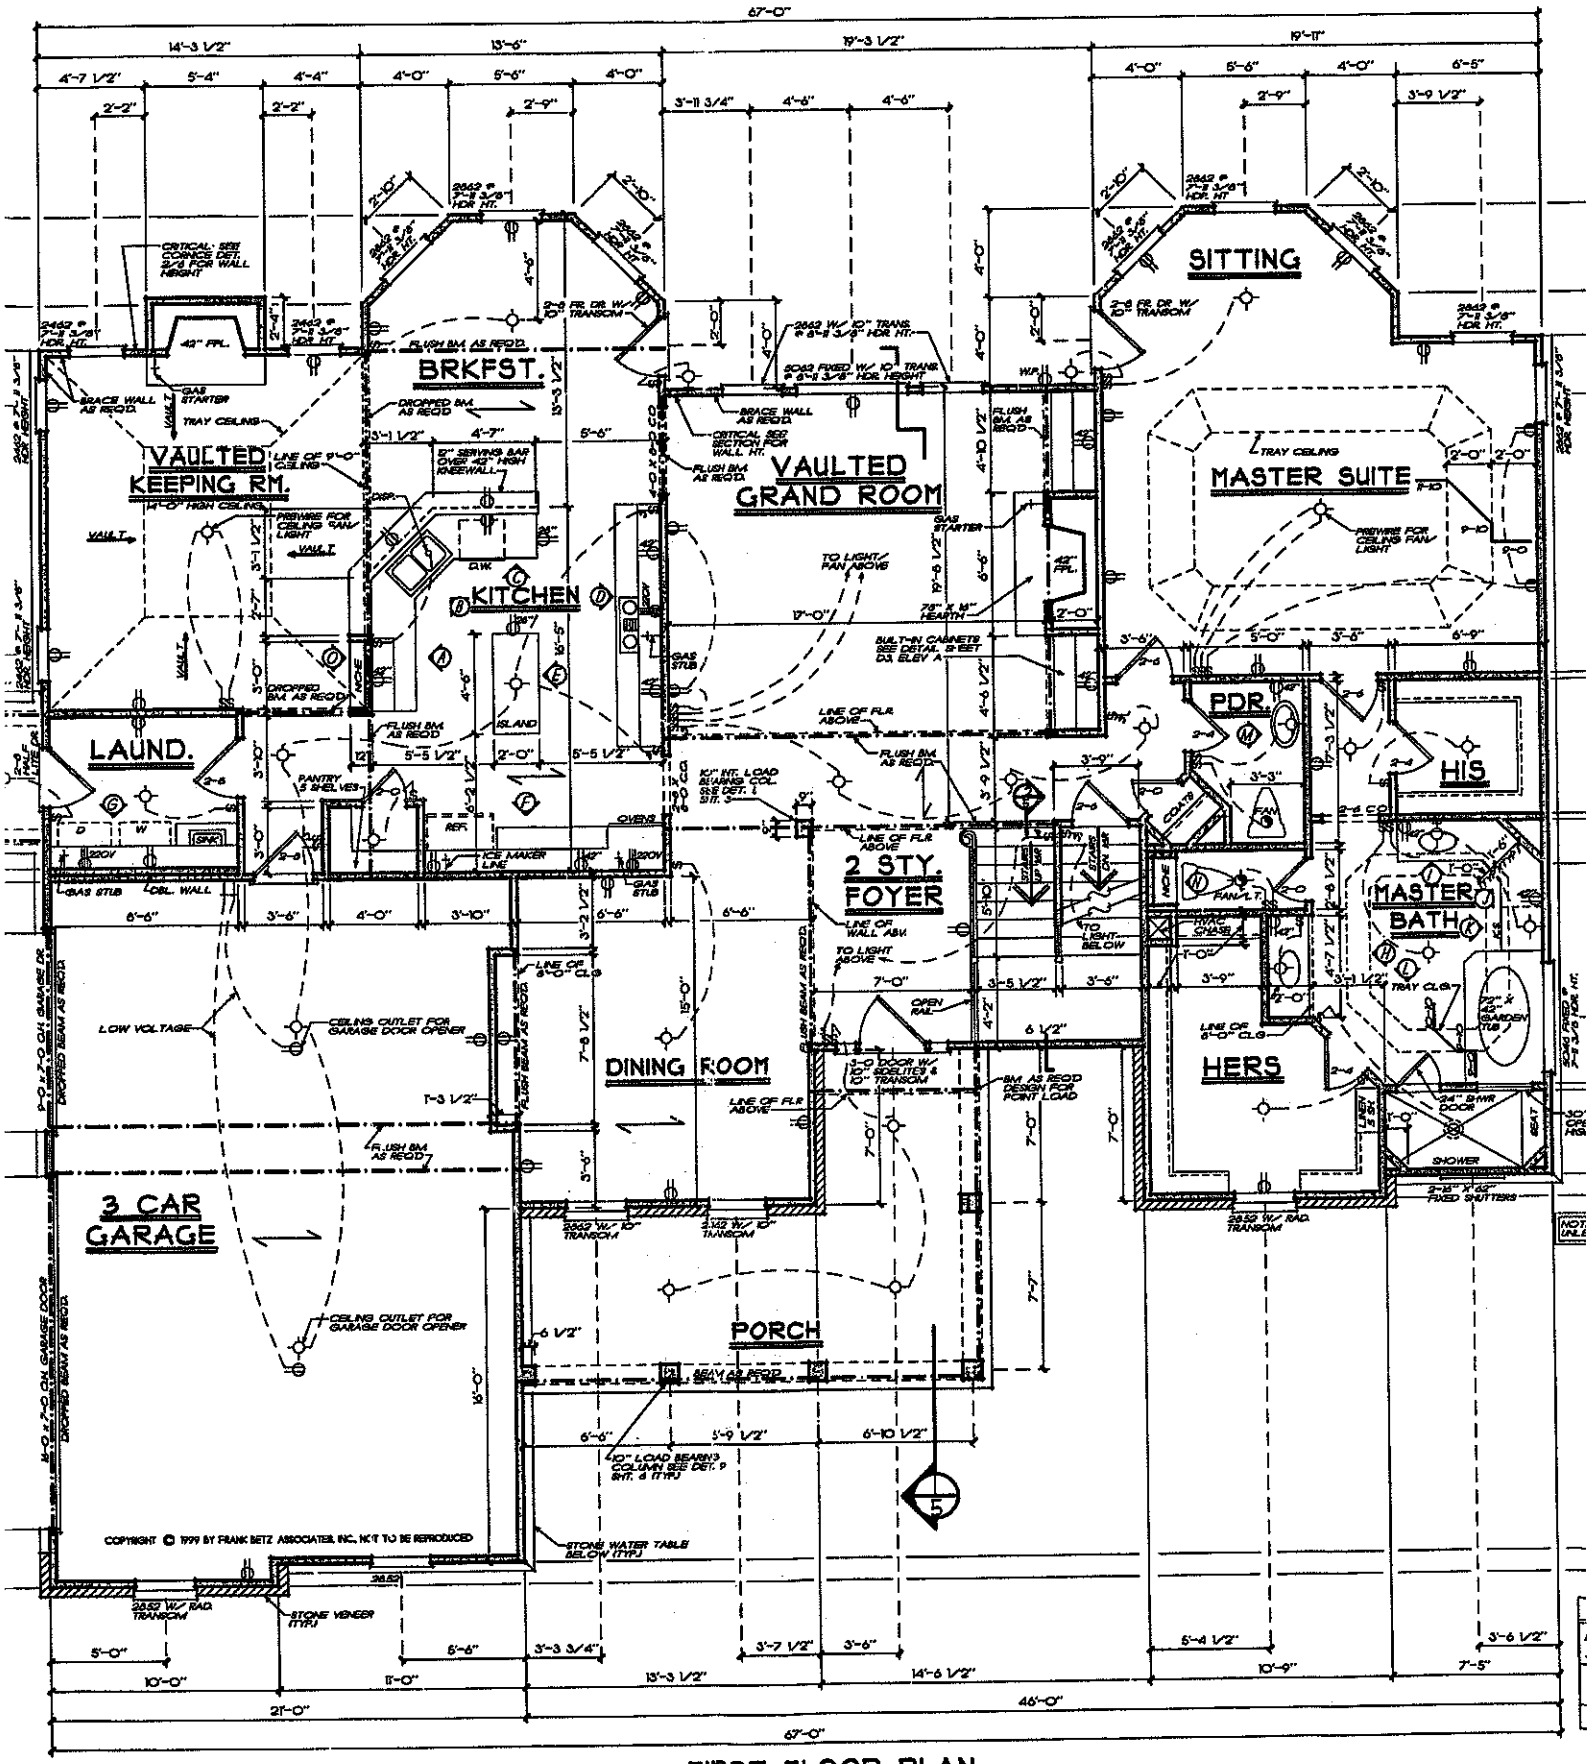

67'-0"
14'-3 1/2"
13'-6"
19'-3 1/2"
13'-6"
6'-5"
6'-9"
BEDROOM 3
GRAND ROOM BELOW
BEDROOM 4
BATH
W.I.C.
2 STY. FOYER
ATTIC
BEDROOM 2
OPT. STOR.
OPEN RAIL
LINE OF FLAT CEILING
ATTIC ACCESS
ALT. WAL LOCATION
2 X 10 FLOOR JOIST OR AS REQ'D W/ PLYWOOD DECKING
NOTE: ALL ANGLES ARE 45° UNLESS OTHERWISE NOTED
TO SWITCHES BELOW
STONE VENEER
6'-0" CLG. HEIGHT
5'-9 1/2" HIGH WALL
COPYRIGHT © 1999 BY FRANK BETZ ASSOCIATES, INC. NOT TO BE REPRODUCED
NOTE: ALL CEILING JOISTS AND RAFTER BRACING TO BEAR ON LOAD BEARING WALLS DESIGNED TO CARRY LOAD THRU ALL LEVELS AND TERMINATE AT FOUNDATION AND BE SUPPORTED BY THICKENED SLAB GRADE BEAM OR FOOTING DESIGNED TO CARRY LOAD.



FIRST FLOOR PLAN

1/4" = 1'-0"

FRANK BETZ ASSOCIATES, INC. ASSUMES NO LIABILITY FOR ANY CHANGES OR MODIFICATIONS MADE TO THESE PLANS BY OTHERS.