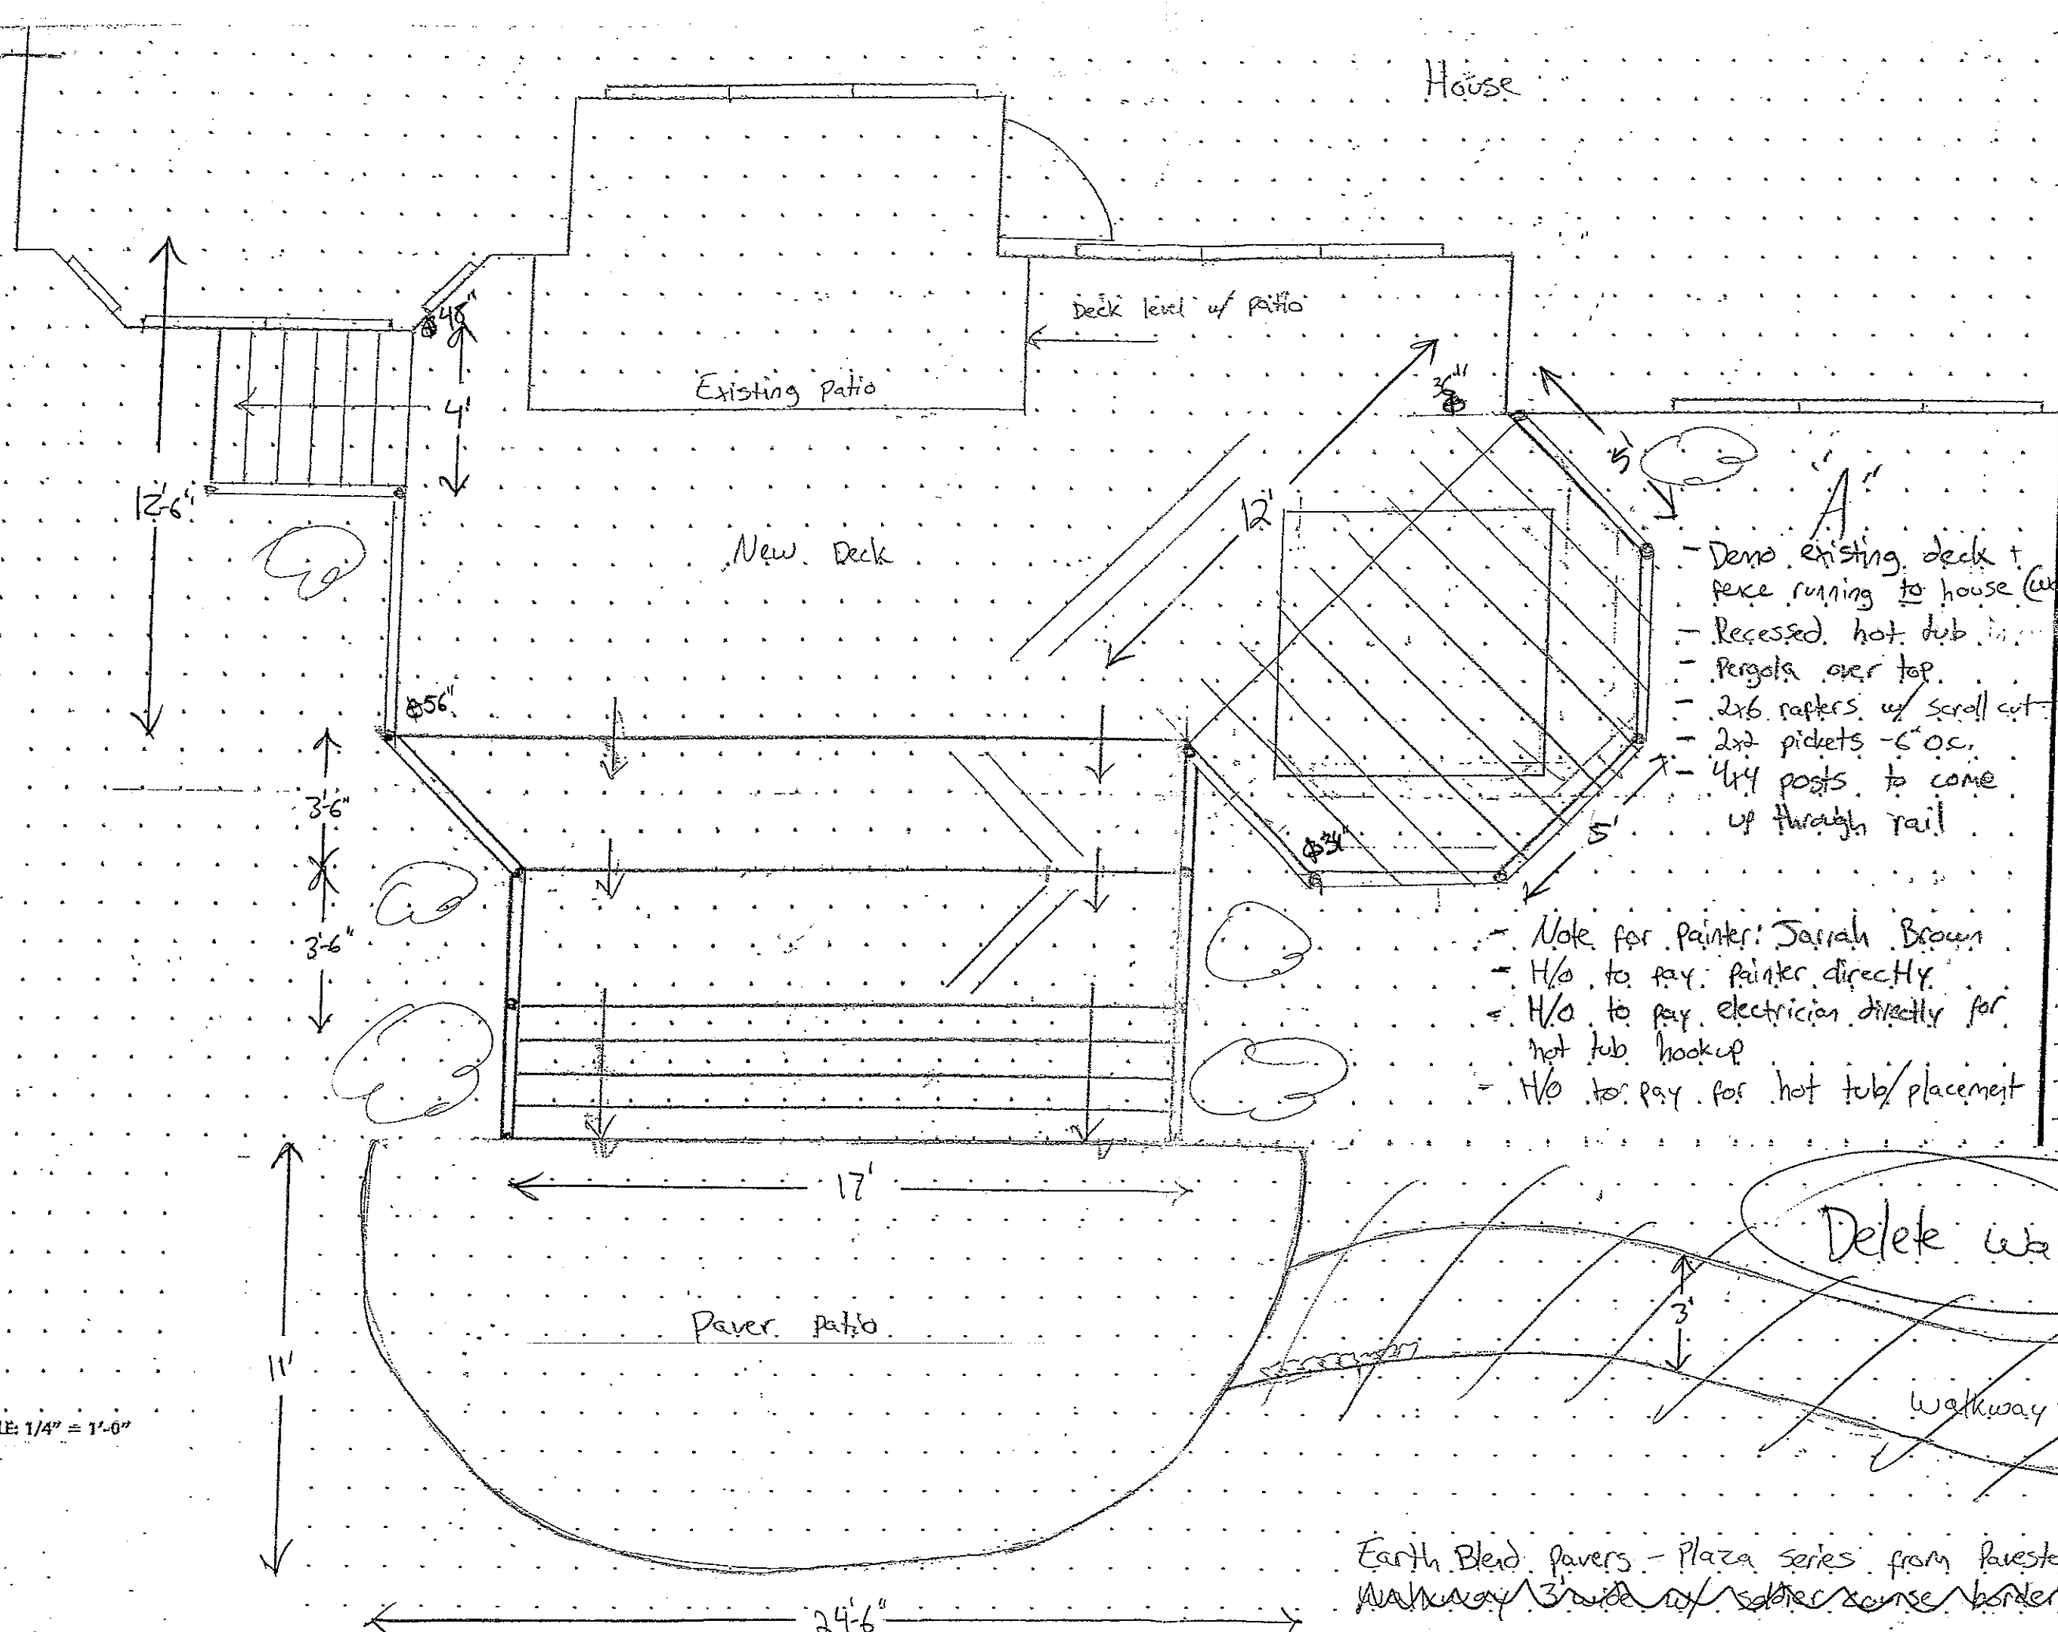


SCALE: 1/4" = 1'-0"

In America's Most Popular Backyards

Name:
Address:
City:
St.:
Zip Code:
Office:
Sales Person:
Contact No:
Drwg. No.:

Additional Notes: