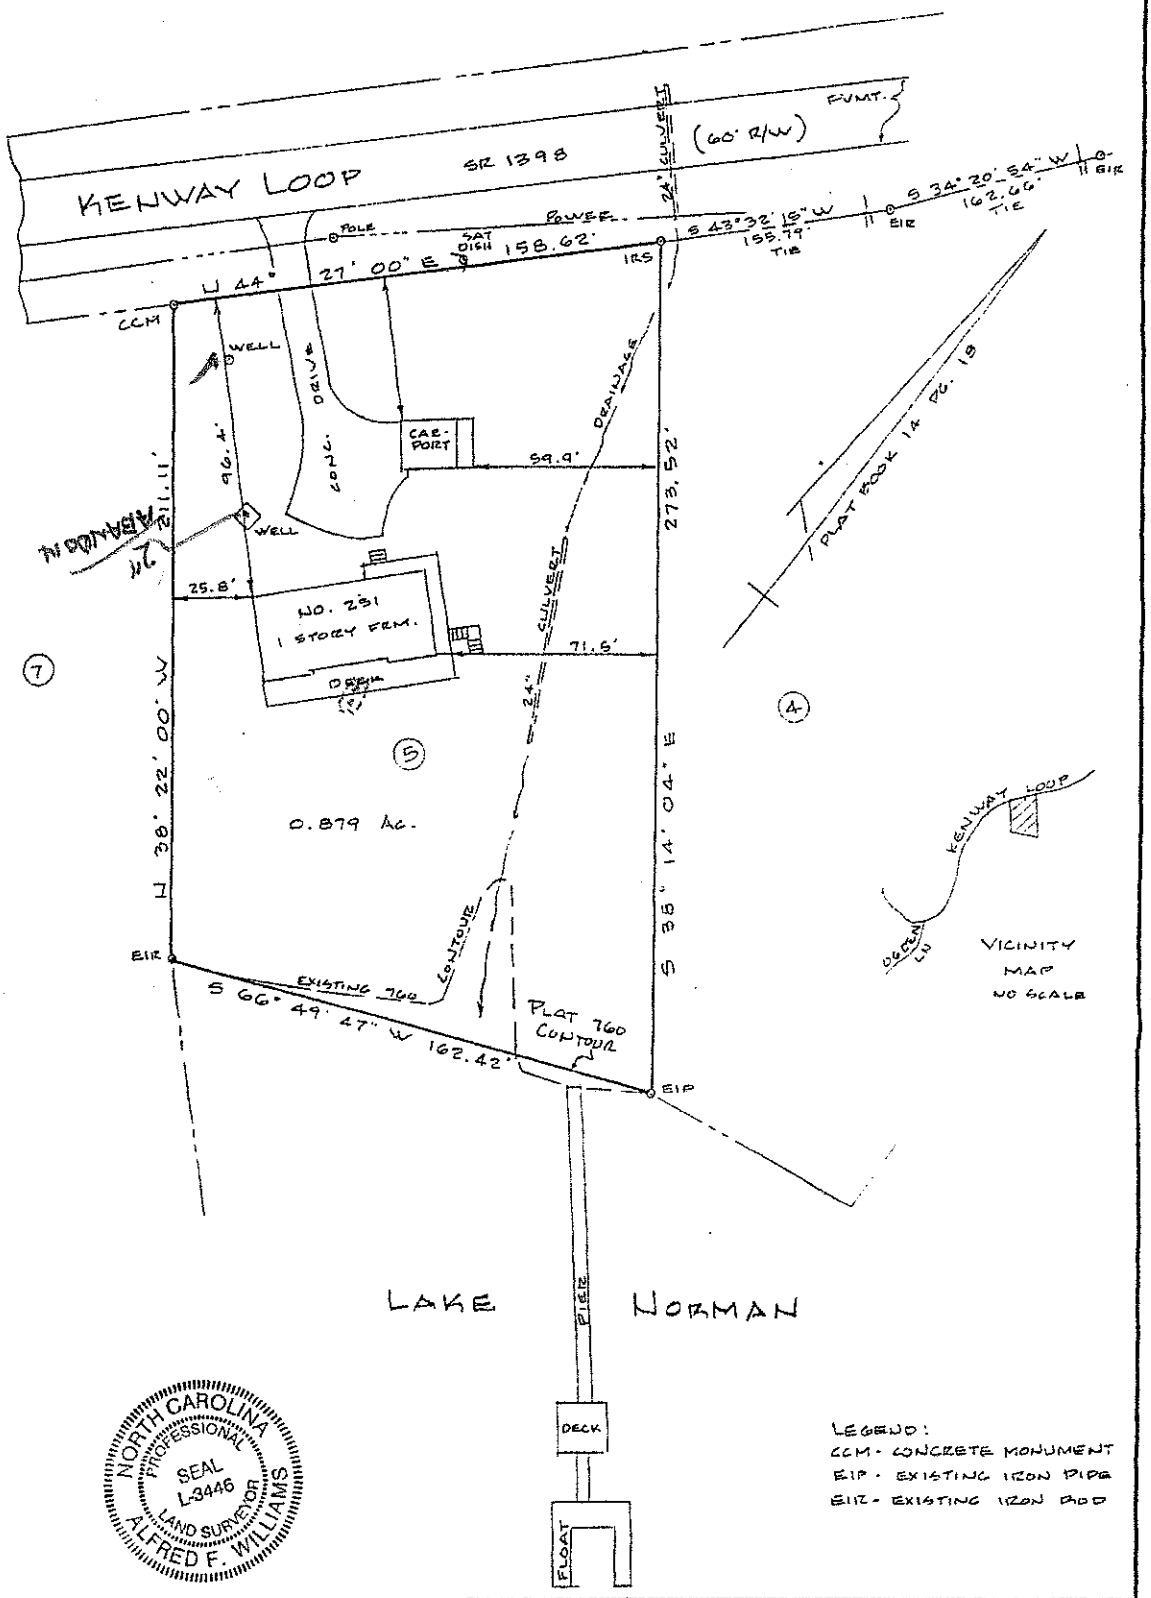


LEGEND:
CCM - CONCRETE MONUMENT
EIP - EXISTING IRON PIPE
EIR - EXISTING IRON ROD

NORTH CAROLINA PROFESSIONAL SEAL L-3446 LAND SURVEYOR ALFRED F. WILLIAMS

This survey is subject to any facts that may be disclosed by a full and accurate title search.

I, Alfred F. Williams Registered Land Surveyor certify that this map was drawn from an actual field survey performed under my direction and supervision. The ratio of precision is 1:10,000+ Witness my hand and seal this 2 day of June 1999

R.L.S.

Survey For
STEPHEN G. CENTRACCHIO &
LINDA E. CENTRACCHIO

DATE: 6-12-99	REV:	DRAWN BY: AFW
SCALE: 1" = 40'	DEED: 776-851	JOB#

BEING LOT 5 OF CRESCENT LAND + TIMBER CORP, RECREATION LOTS, SECTION 15, LOT 1-9. RECORDED I.C.R. IN PLAT BOOK 14 PG. 18.
DAVIDSON TWSP. IREDELL CO. N.C.

GRIER SURVEYING 220 WATER STREET
STATESVILLE, NORTH CAROLINA 28677
704-873-6353 ALFRED F. WILLIAMS RLS

TAX PARCEL 4639-41-5251

HERENDEEN
Parcel #
4639415251.000

0 1702505000A005

L55-15 DUKE PD 14-12-18
5