
4 Bdrm


Acknowledgement Of
Plans Submittal ONLY!

W Sparkes Date 2/22/07

Date 2/22/07

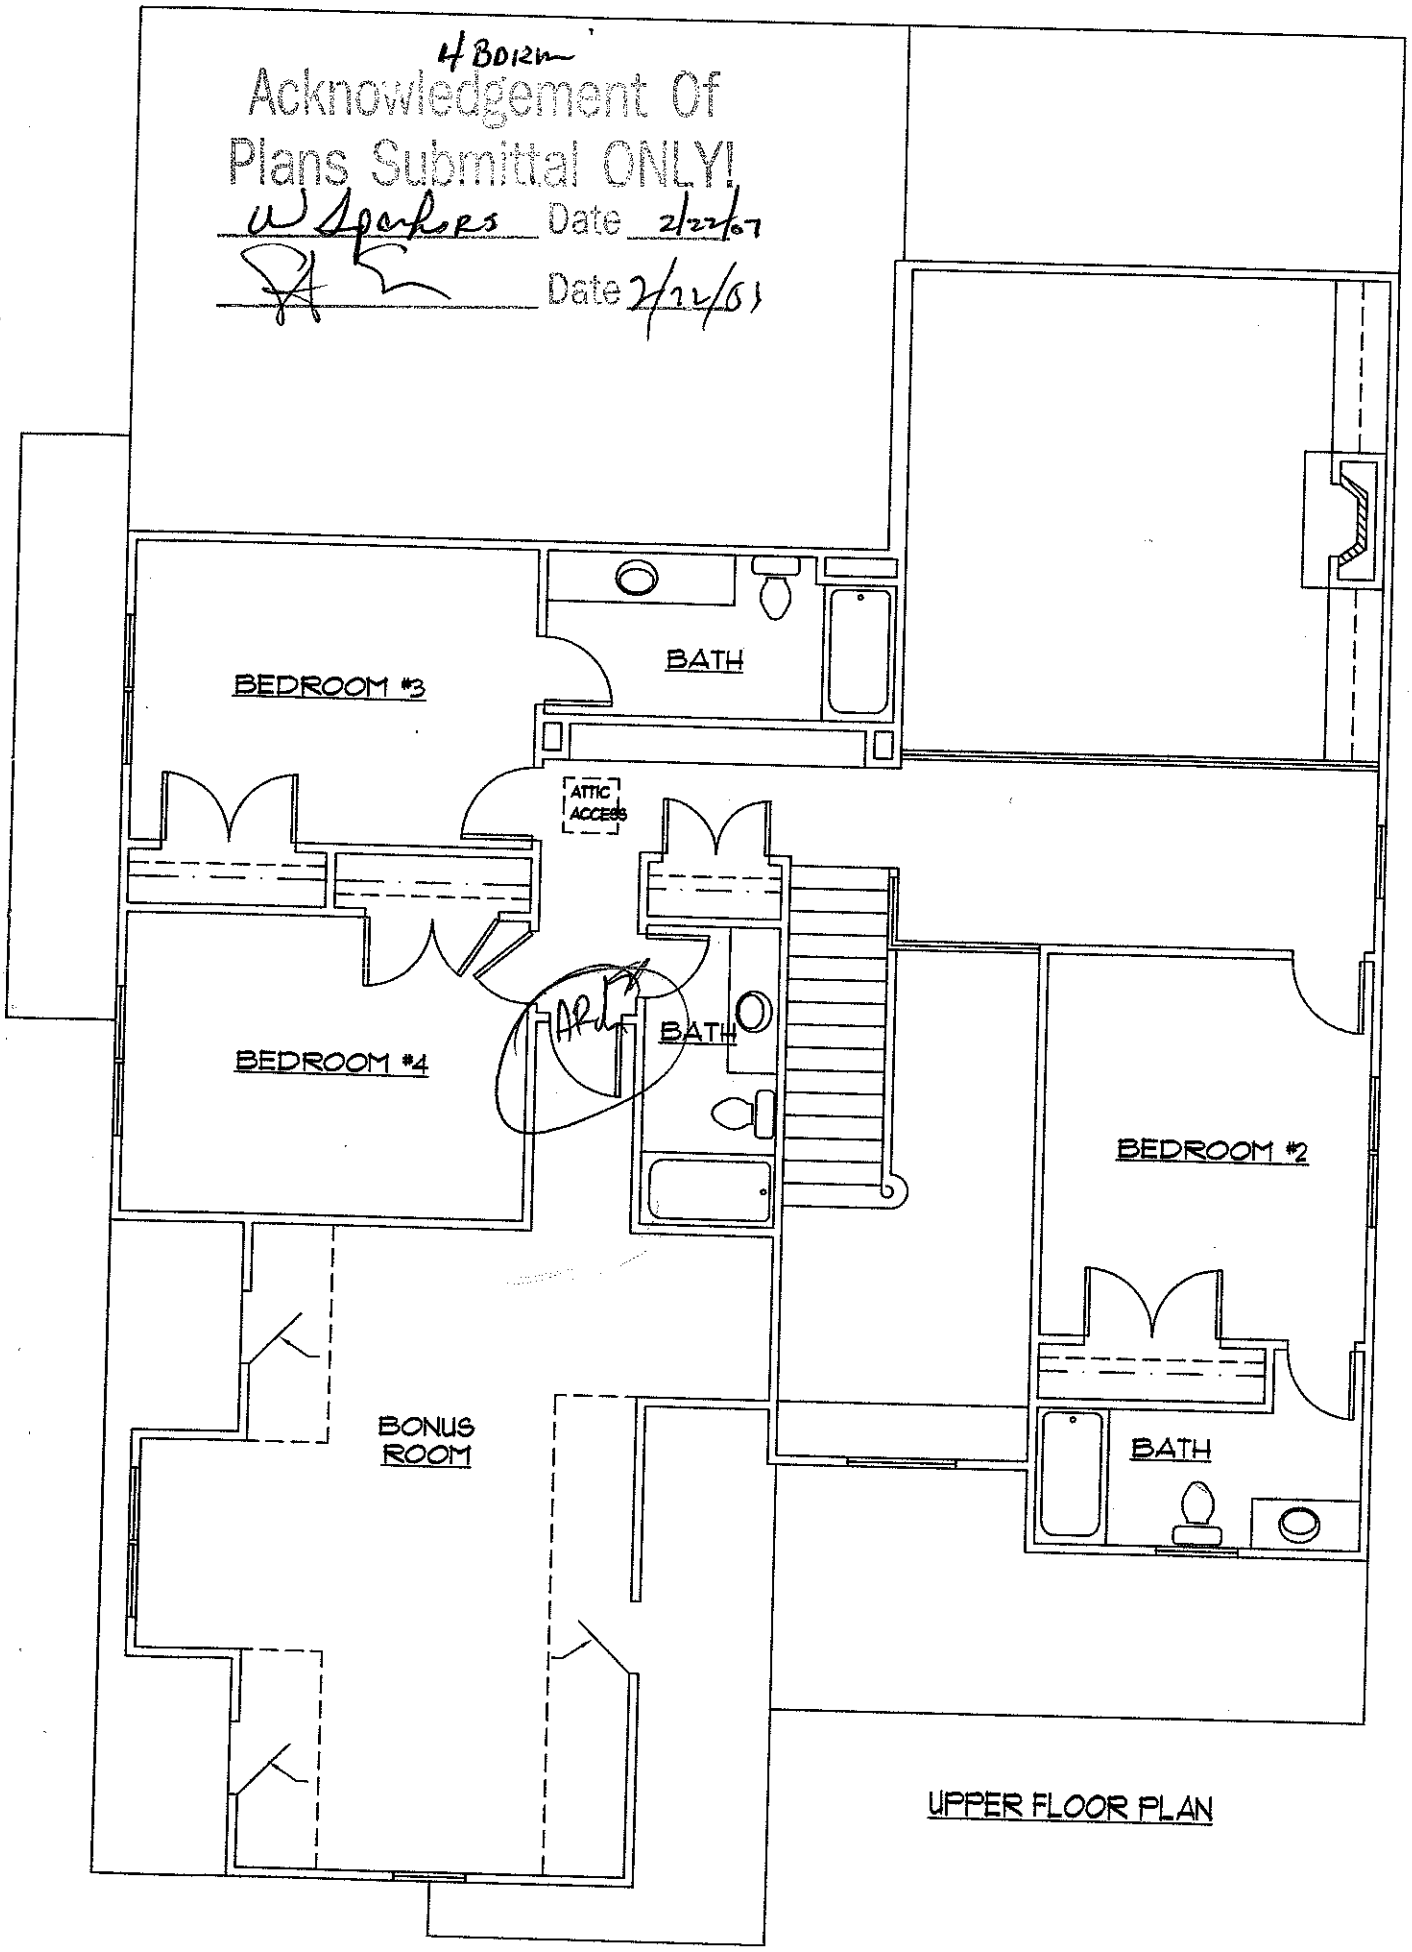

UPPER FLOOR PLAN

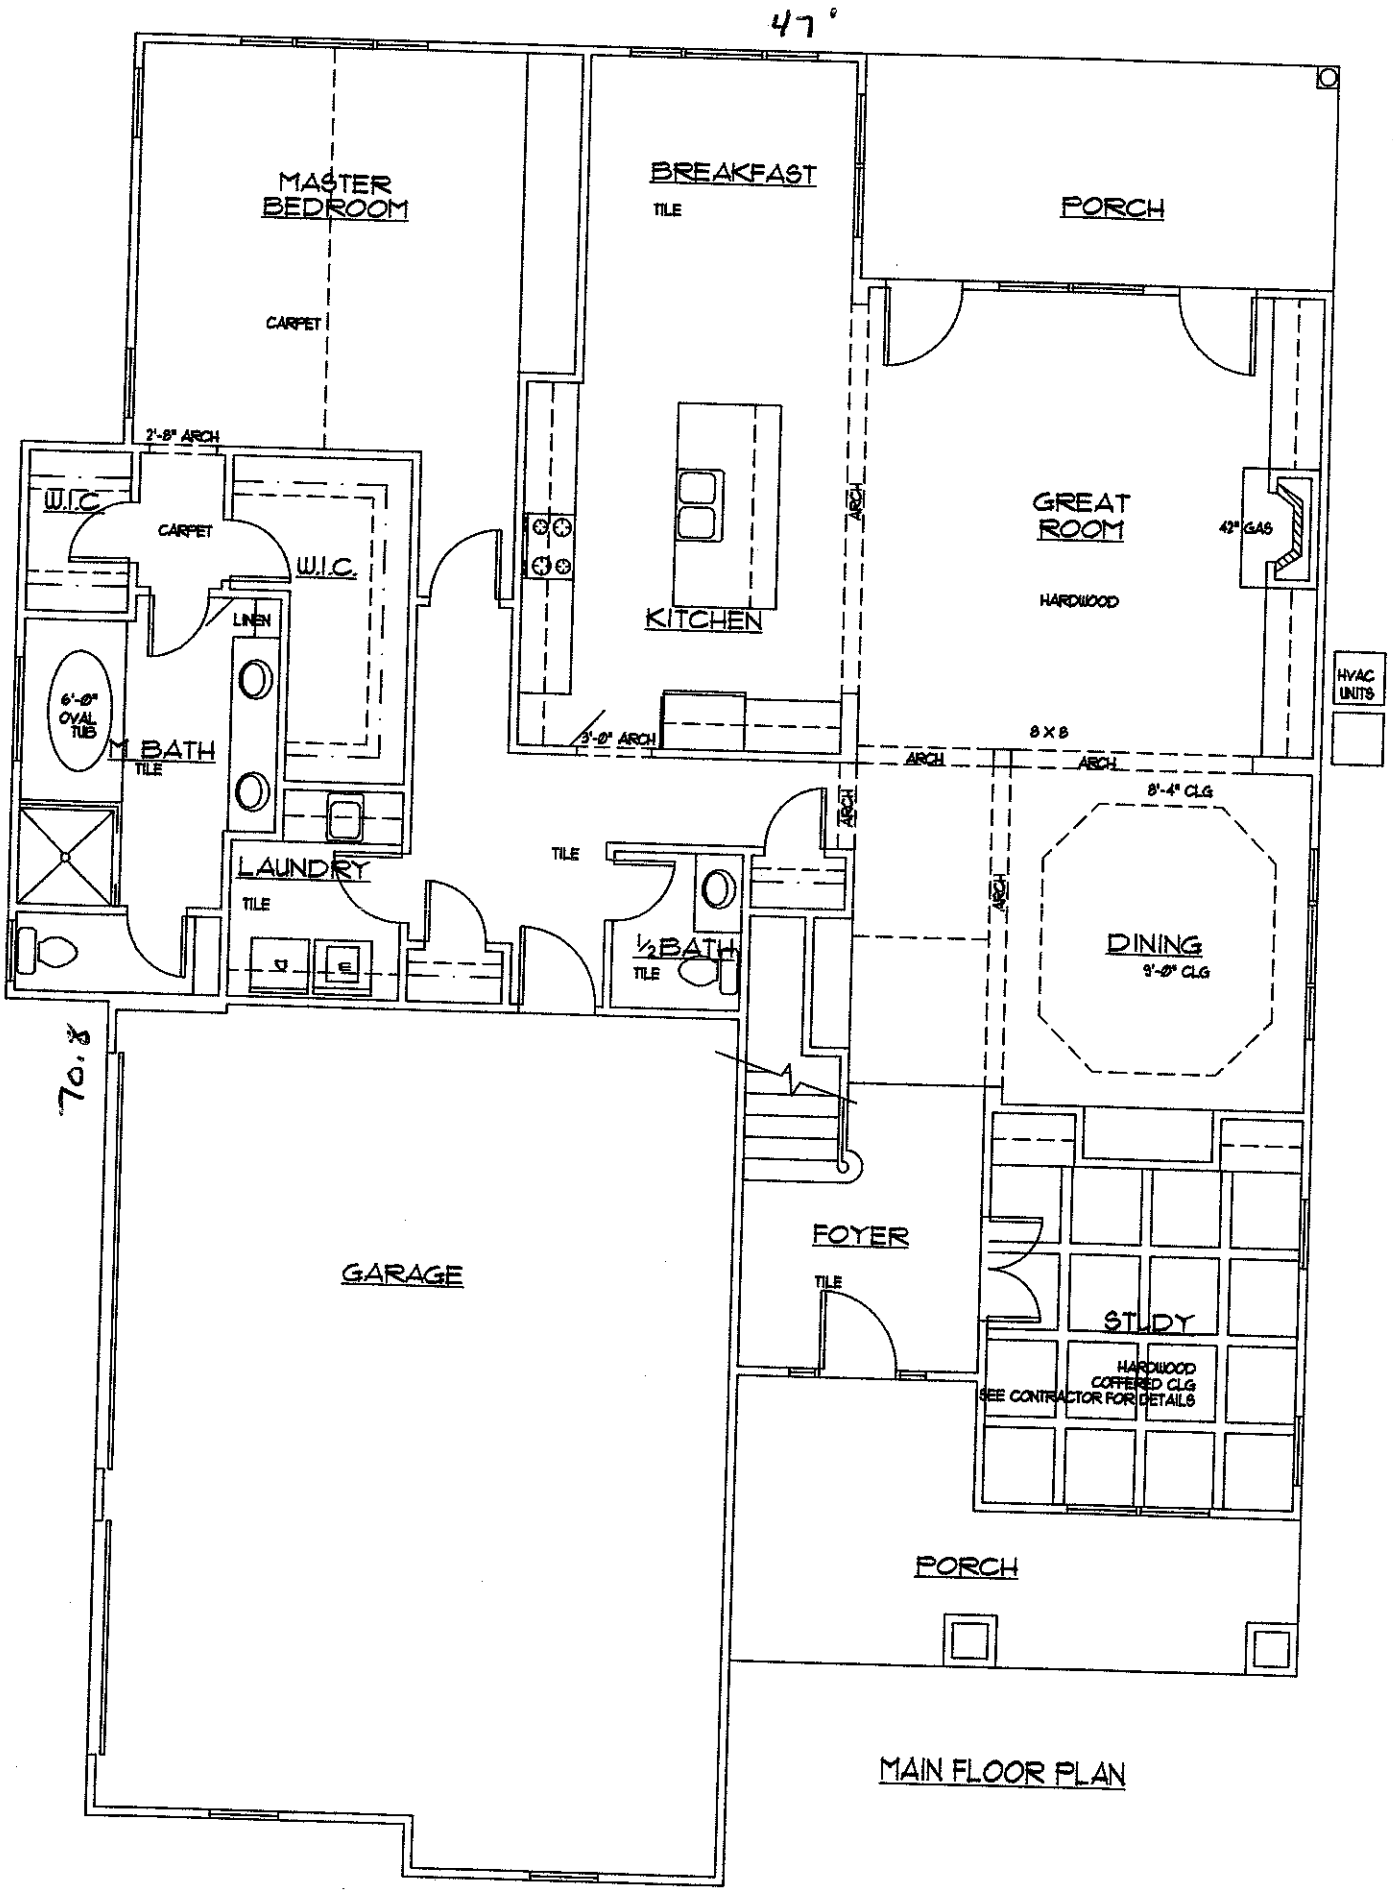
47'
MASTER BEDROOM
CARPET
2'-8" ARCH
W.I.C.
CARPET
W.I.C.
LINEN
6'-0" OVAL TUB
M BATH
TILE
LAUNDRY
TILE
BREAKFAST
TILE
KITCHEN
3'-0" ARCH
TILE
½ BATH
TILE
ARCH
ARCH
PORCH
GREAT ROOM
HARDWOOD
42" GAS
HVAC UNITS
8 X 8
ARCH
ARCH
8'-4" CLG
DINING
9'-0" CLG
ARCH
70.3'
GARAGE
FOYER
TILE
STUDY
HARDWOOD
COFFERED CLG
SEE CONTRACTOR FOR DETAILS
PORCH
MAIN FLOOR PLAN