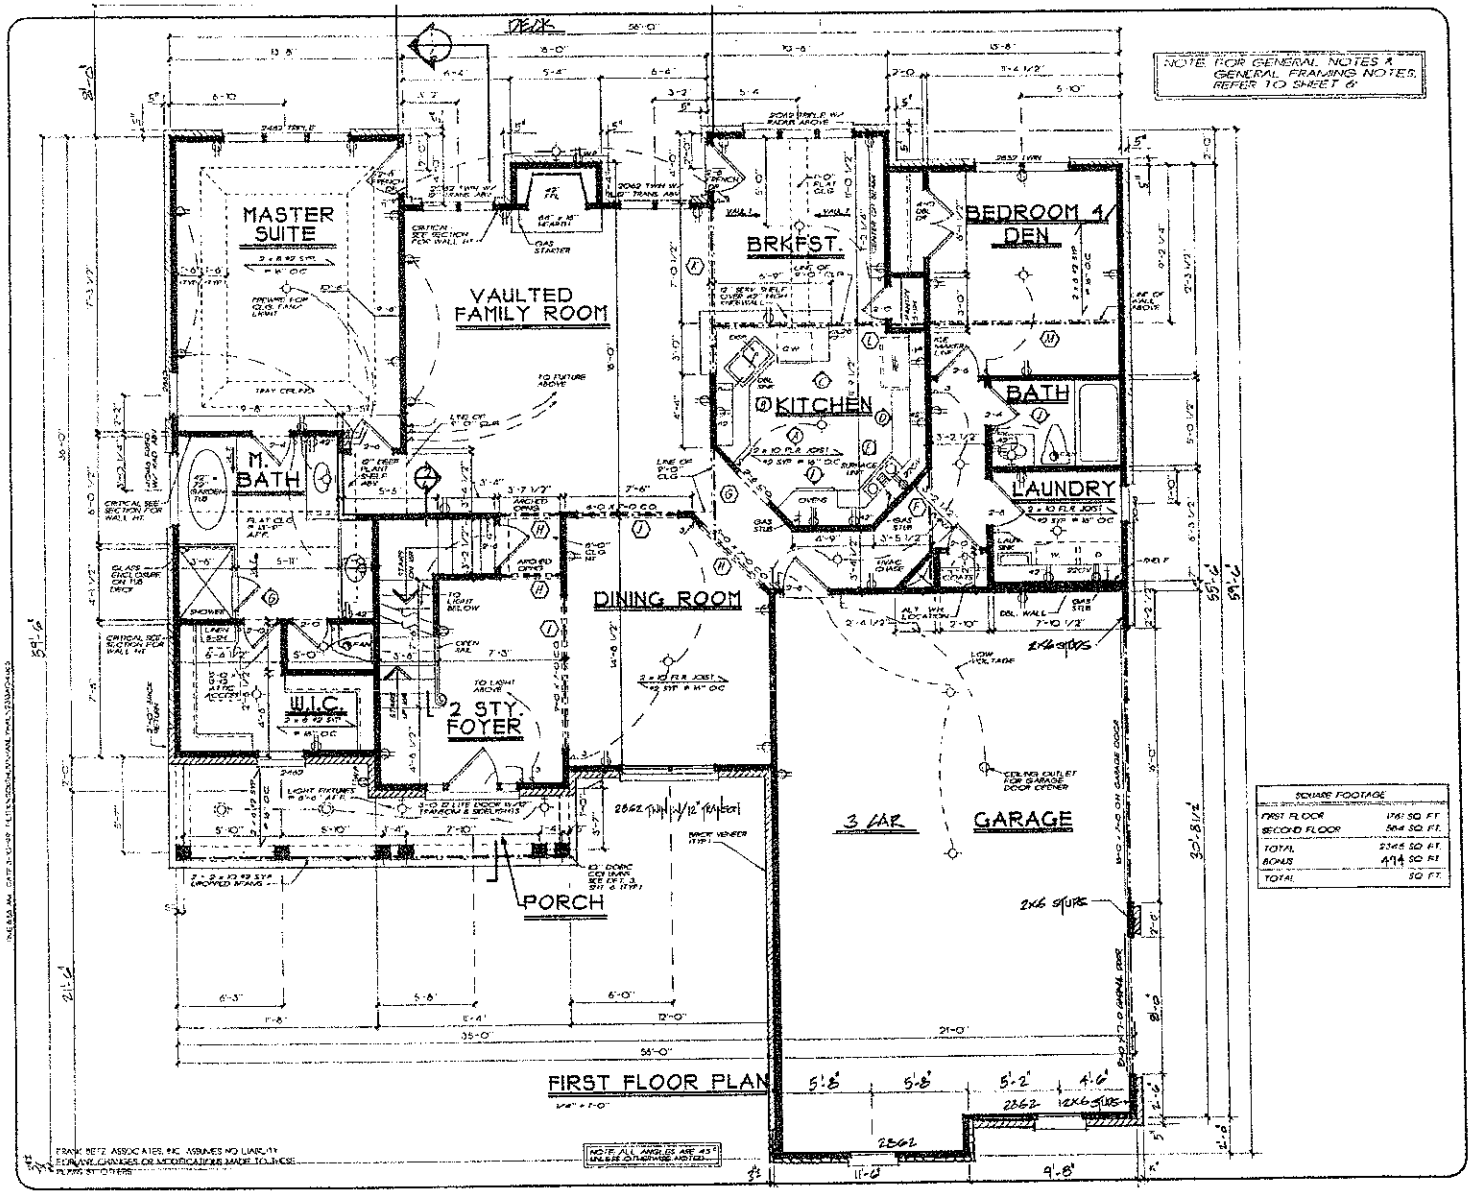


Southern Living Design Collection


FIRST FLOOR PLAN

THE HANLEY HALL

FBA
FRANK BETZ ASSOCIATES, INC.
2401 WEST PLANO PKWY, SUITE 210
PLANO, TEXAS 75075
214-347-0800
FAX 214-347-0808
www.fbahomes.com

DATE 9-25-00

SHEET 4 OF 7

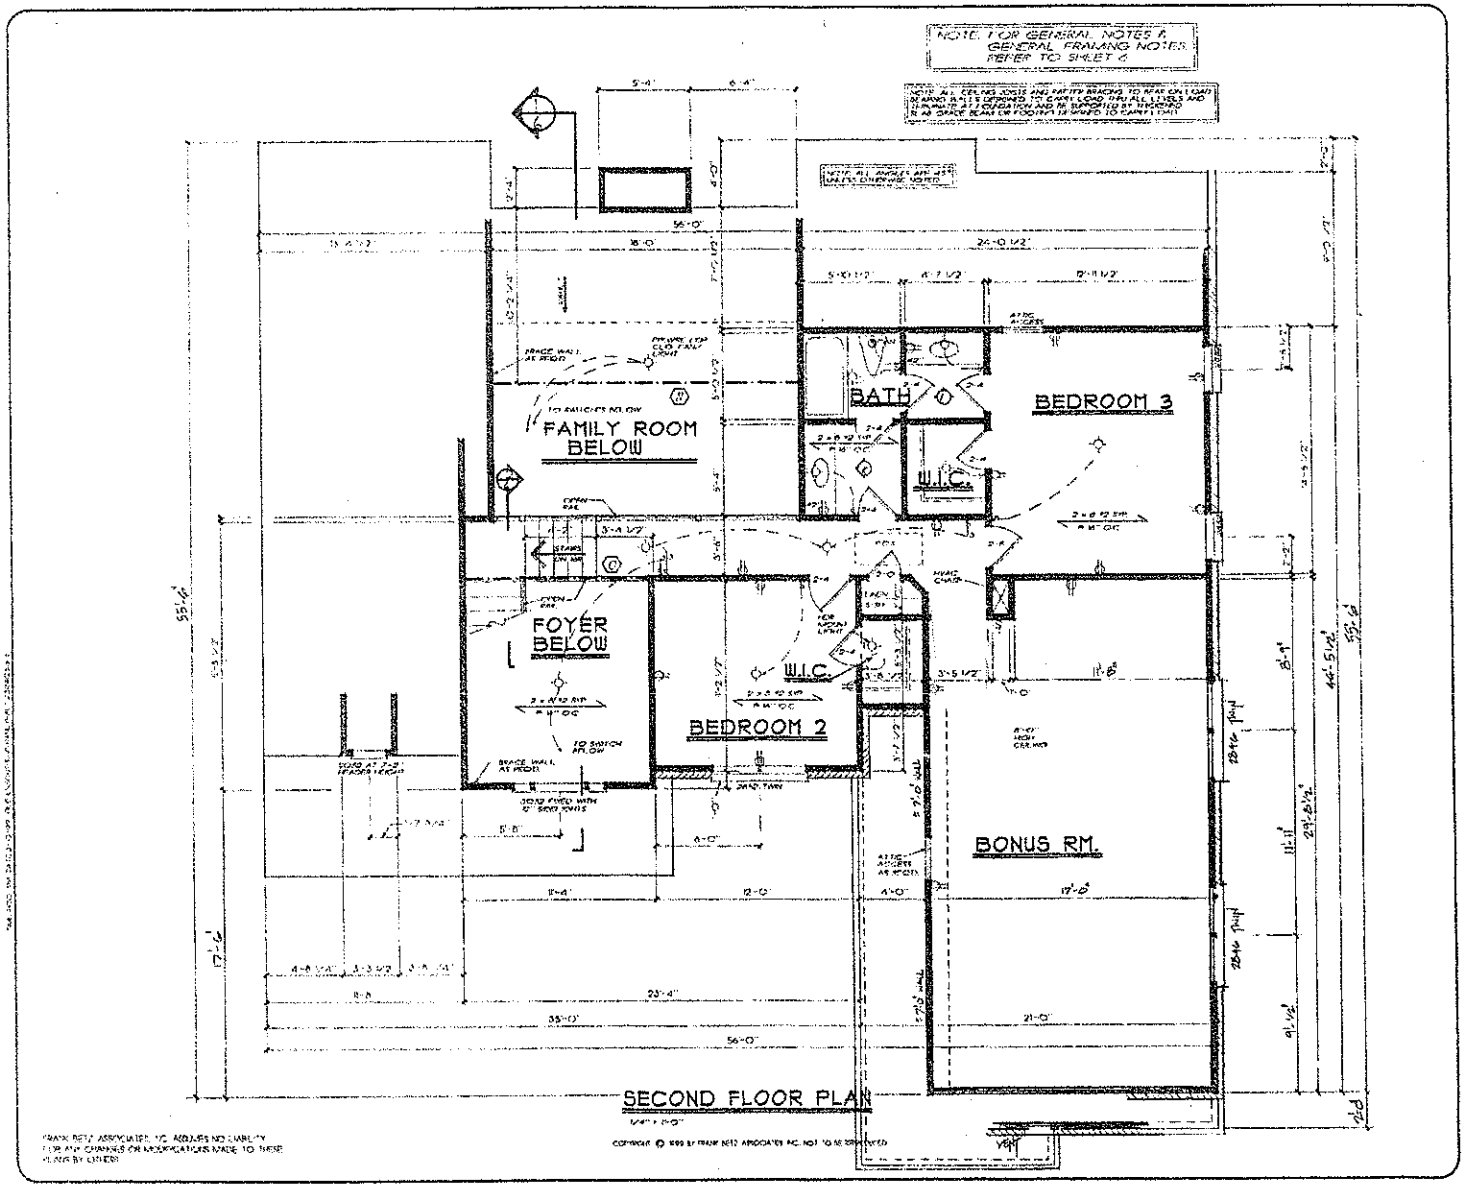

FRANK BETZ ASSOCIATES, INC. ASSUMES NO LIABILITY FOR ANY CHANGES OR MODIFICATIONS MADE TO THESE PLANS BY OTHERS

COPYRIGHT © 1999 BY FRANK BETZ ASSOCIATES, INC. NOT TO BE REPRODUCED

Southern Living Design Collection

SECOND FLOOR PLAN

THE HANLEY HALL

FBA
FRANK BETZ ASSOCIATES, INC.
2407 LAKE PHANN DRIVE/P.O. BOX 1709
SOUTHERN PINES, NORTH CAROLINA 28388
(910) 692-6626
www.frankbetz.com

SHEET 5