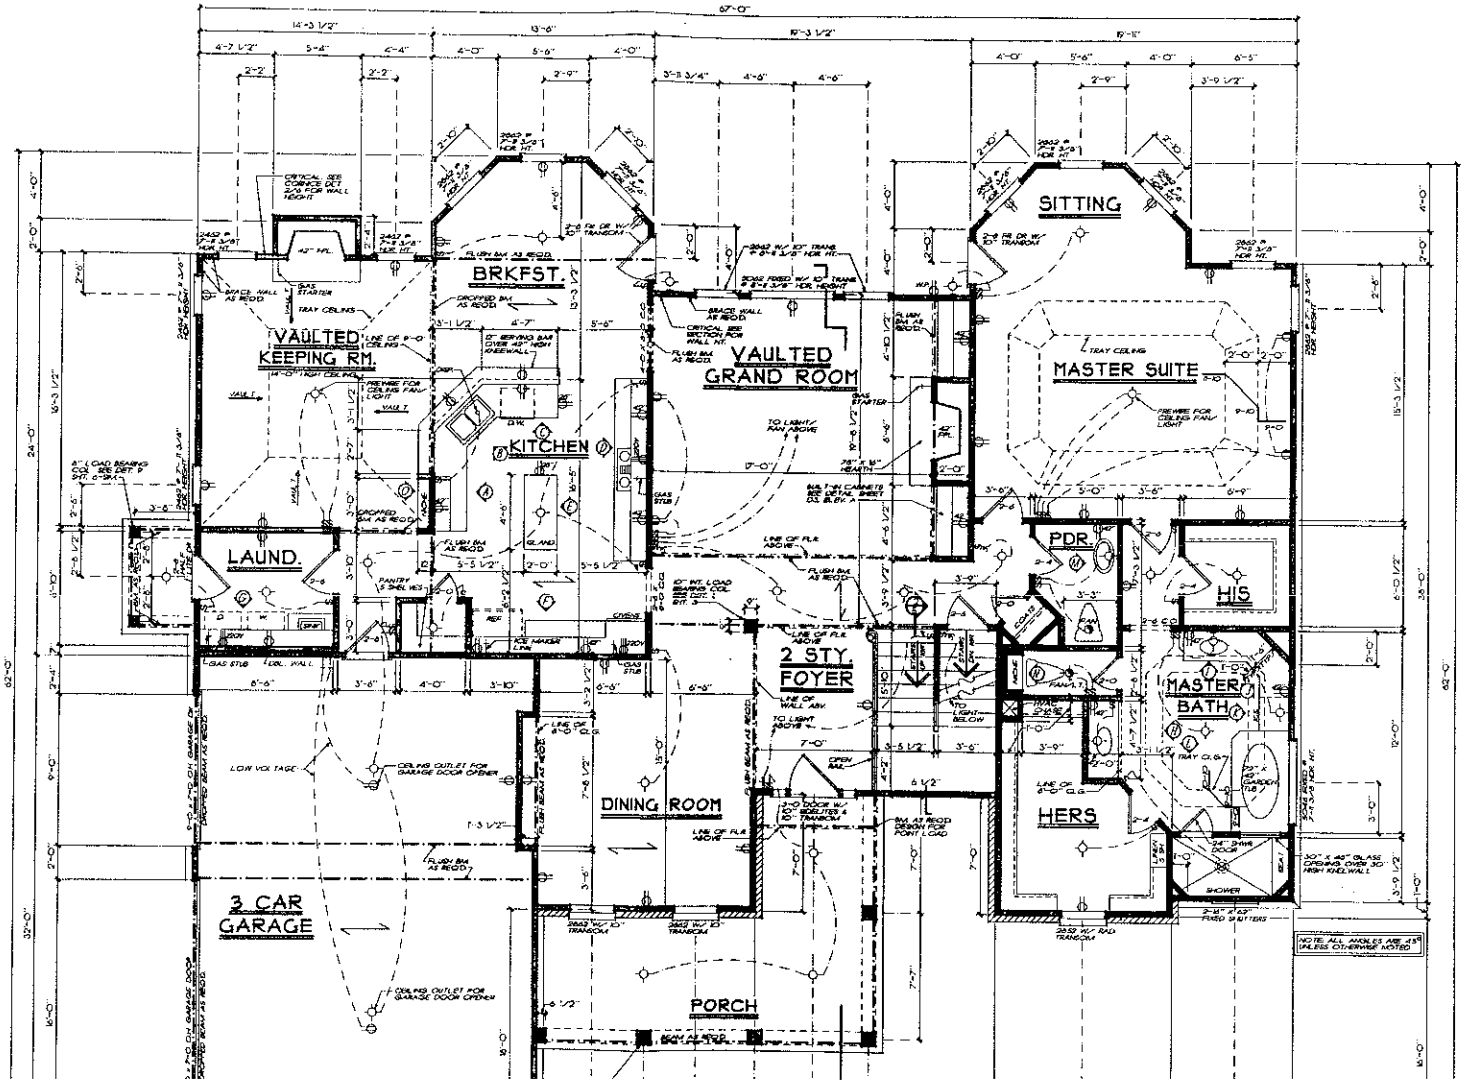


DETAIL

REVISIONS	DATE	BY
CLIENT REVIEW	3-24-02	DCP

Copyright Frank Betz Associates, Inc. All Rights Reserved. The Duplication, Reproduction, Copying, Sale, Rental, Lending, or any other Distribution or Use of these drawings, any portion thereof, or the plans depicted hereon is Strictly Prohibited unless expressly authorized in writing by FBA Inc.


HOMEPLANS
DESIGNED FOR TODAY'S MARKET

FIRST FLOOR PLAN

THE FENWAY

FBA
FRANK BETZ ASSOCIATES, INC.
LAKE PARK DRIVE/SUITE 250
SMYRNA, GEORGIA 30080
770/431-0886
www.frankbetz.com

NOTE: ALL ANGLES ARE 45° UNLESS OTHERWISE NOTED

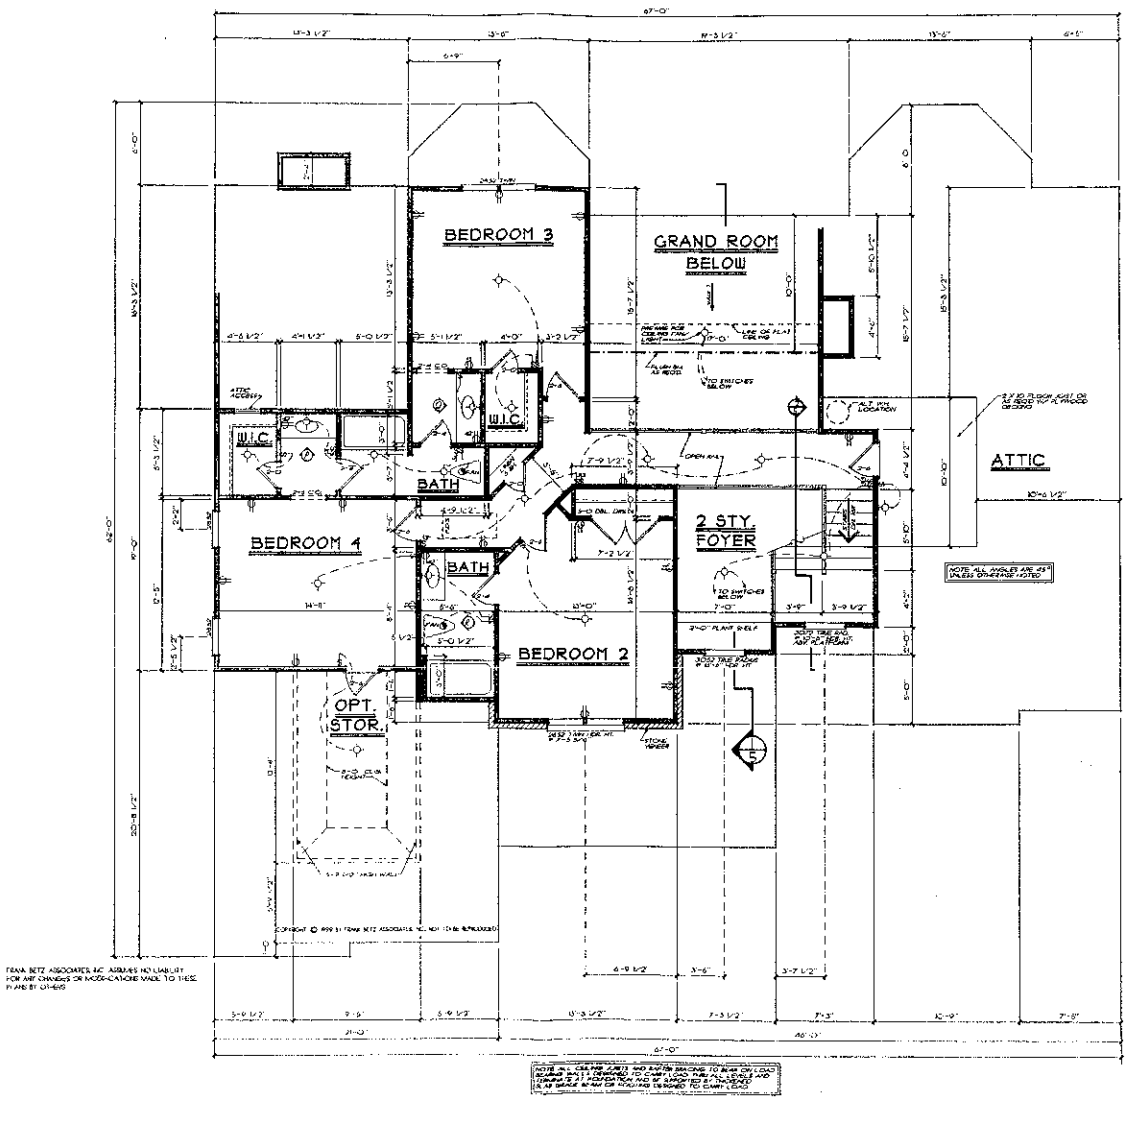

IF THIS STAMP IS NOT RED,
IT IS AN ILLEGAL SET OF PLANS

REVISIONS	DATE	BY

Copyright Frank Betz Associates, Inc.
All Rights Reserved. No Duplication,
Reproduction, Copying, Sale, Rental,
Leasing, or any Other Distribution or
Use of these drawings, any portion
thereof, or the Work depicted hereon
without the express written consent
of Frank Betz Associates, Inc. is
strictly prohibited by law.

HOMEPLANS
DESIGNED FOR TODAY'S MARKET

SECOND FLOOR PLAN

THE FENWAY

FBA
FRANK BETZ ASSOCIATES, INC.
2401 LAKE PARK DRIVE/SUITE 250
SMYRNA, GEORGIA 30080
PHONE (770) 431-0848
www.frankbetz.com

DATE 10-1-99

SHEET:
4
OF 5