No USGS monument found within 2000'.


This property is not located in a Special Flood Hazard Area designated by the FEMA Flood Hazard Boundary Maps.

I, Ronald S. Hollifield, certify that this plat was drawn under my supervision from an actual survey made under my supervision (deed description recorded in SEE TITLE BLOCK *; map recorded in* SEE TITLE BLOCK *); that the boundaries not surveyed are shown as broken lines platted from information as shown; that this plat was prepared in accordance with G. S. 47-30 as amended, that the ratio of precision is 1:10,000.*
This is a survey of an existing parcel or parcels of land and does not create a new street or change an existing street.
Witness my original signature, registration number, and seal this 11th *of* Dec., 2001.

50 0 50 100
SCALE

Ronald S. Hollifield, NCPLS 1404

NORTH CAROLINA PROFESSIONAL SEAL L-1404 LAND SURVEYOR RONALD S. HOLLIFIELD

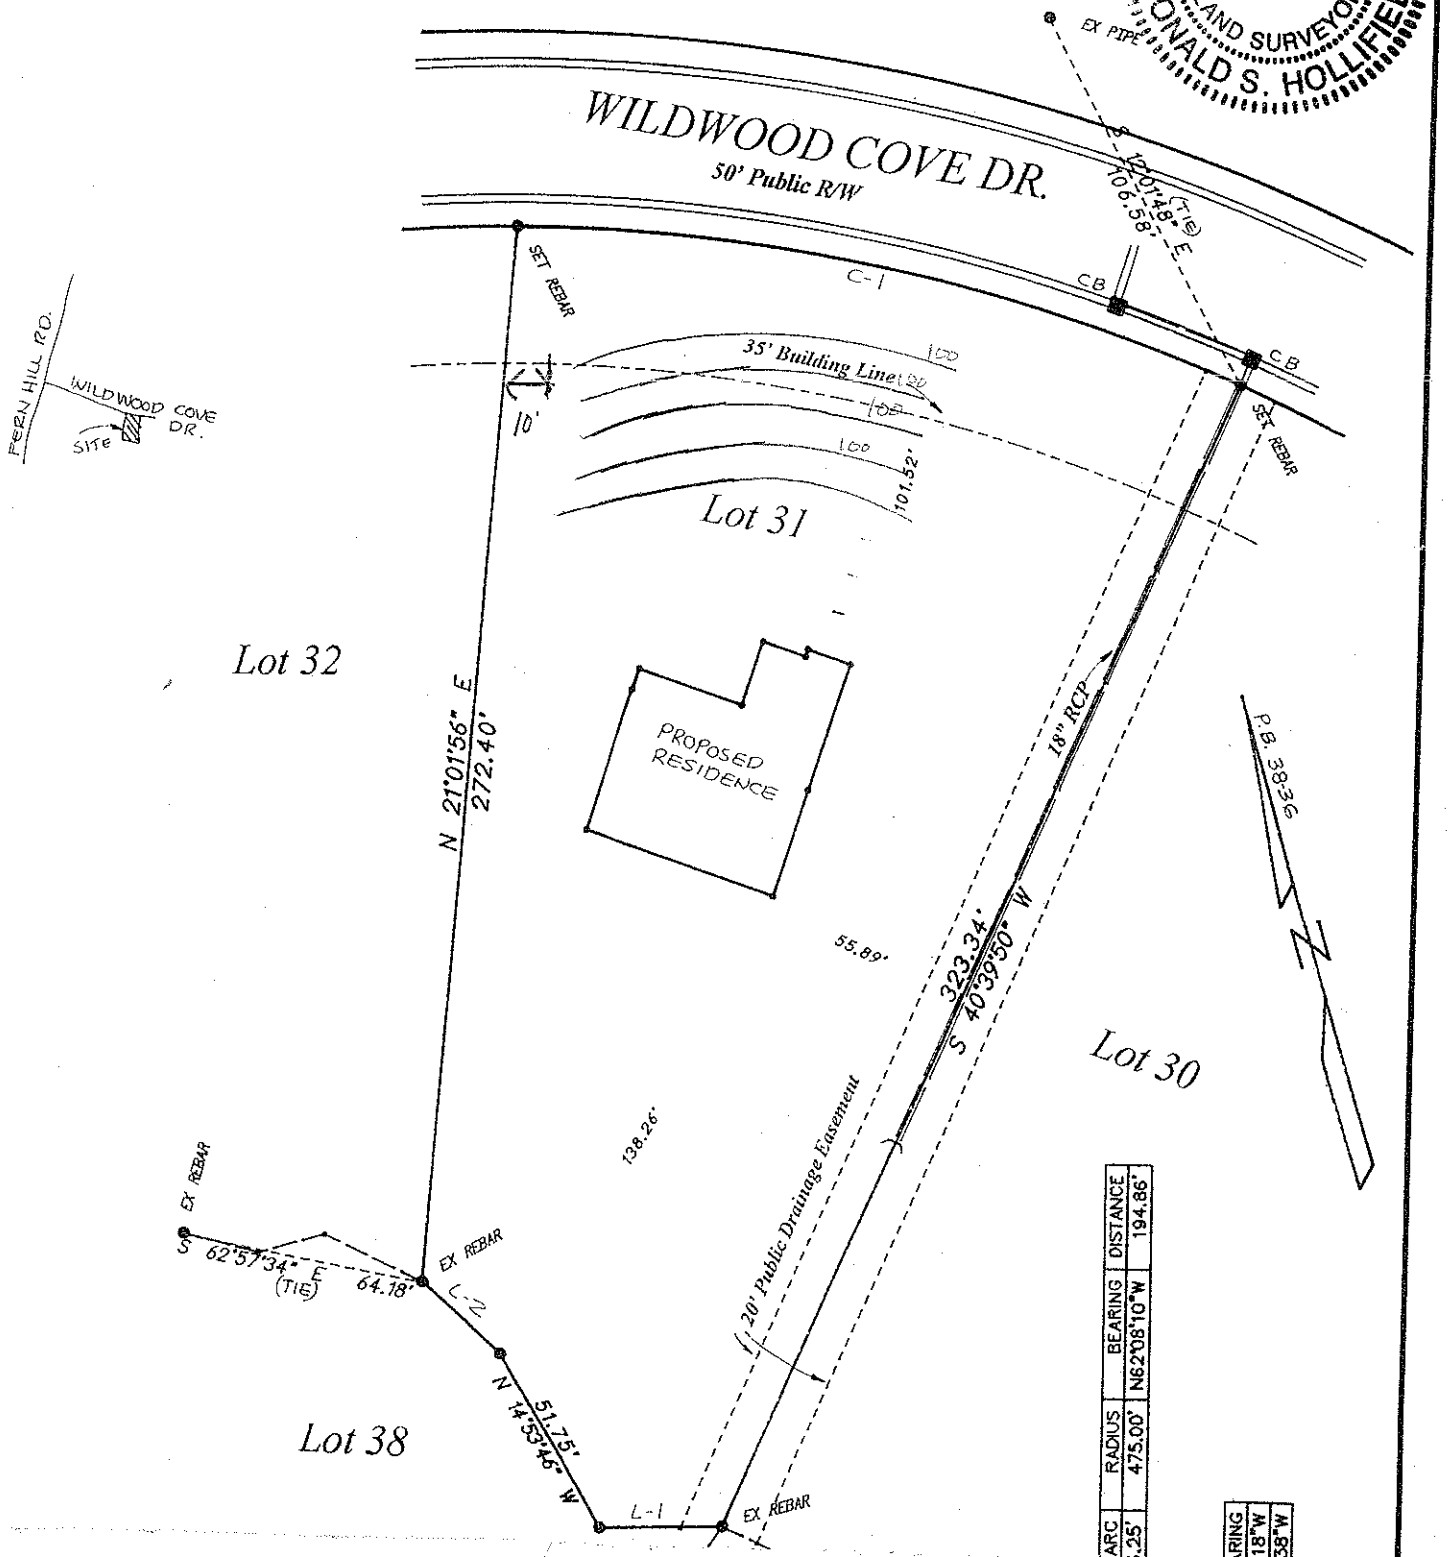

	RADIUS	BEARING	DISTANCE
ARC	475.00'	N62°08'10"W	194.86'
25'			
		RING	
		18"W	
		58"W	