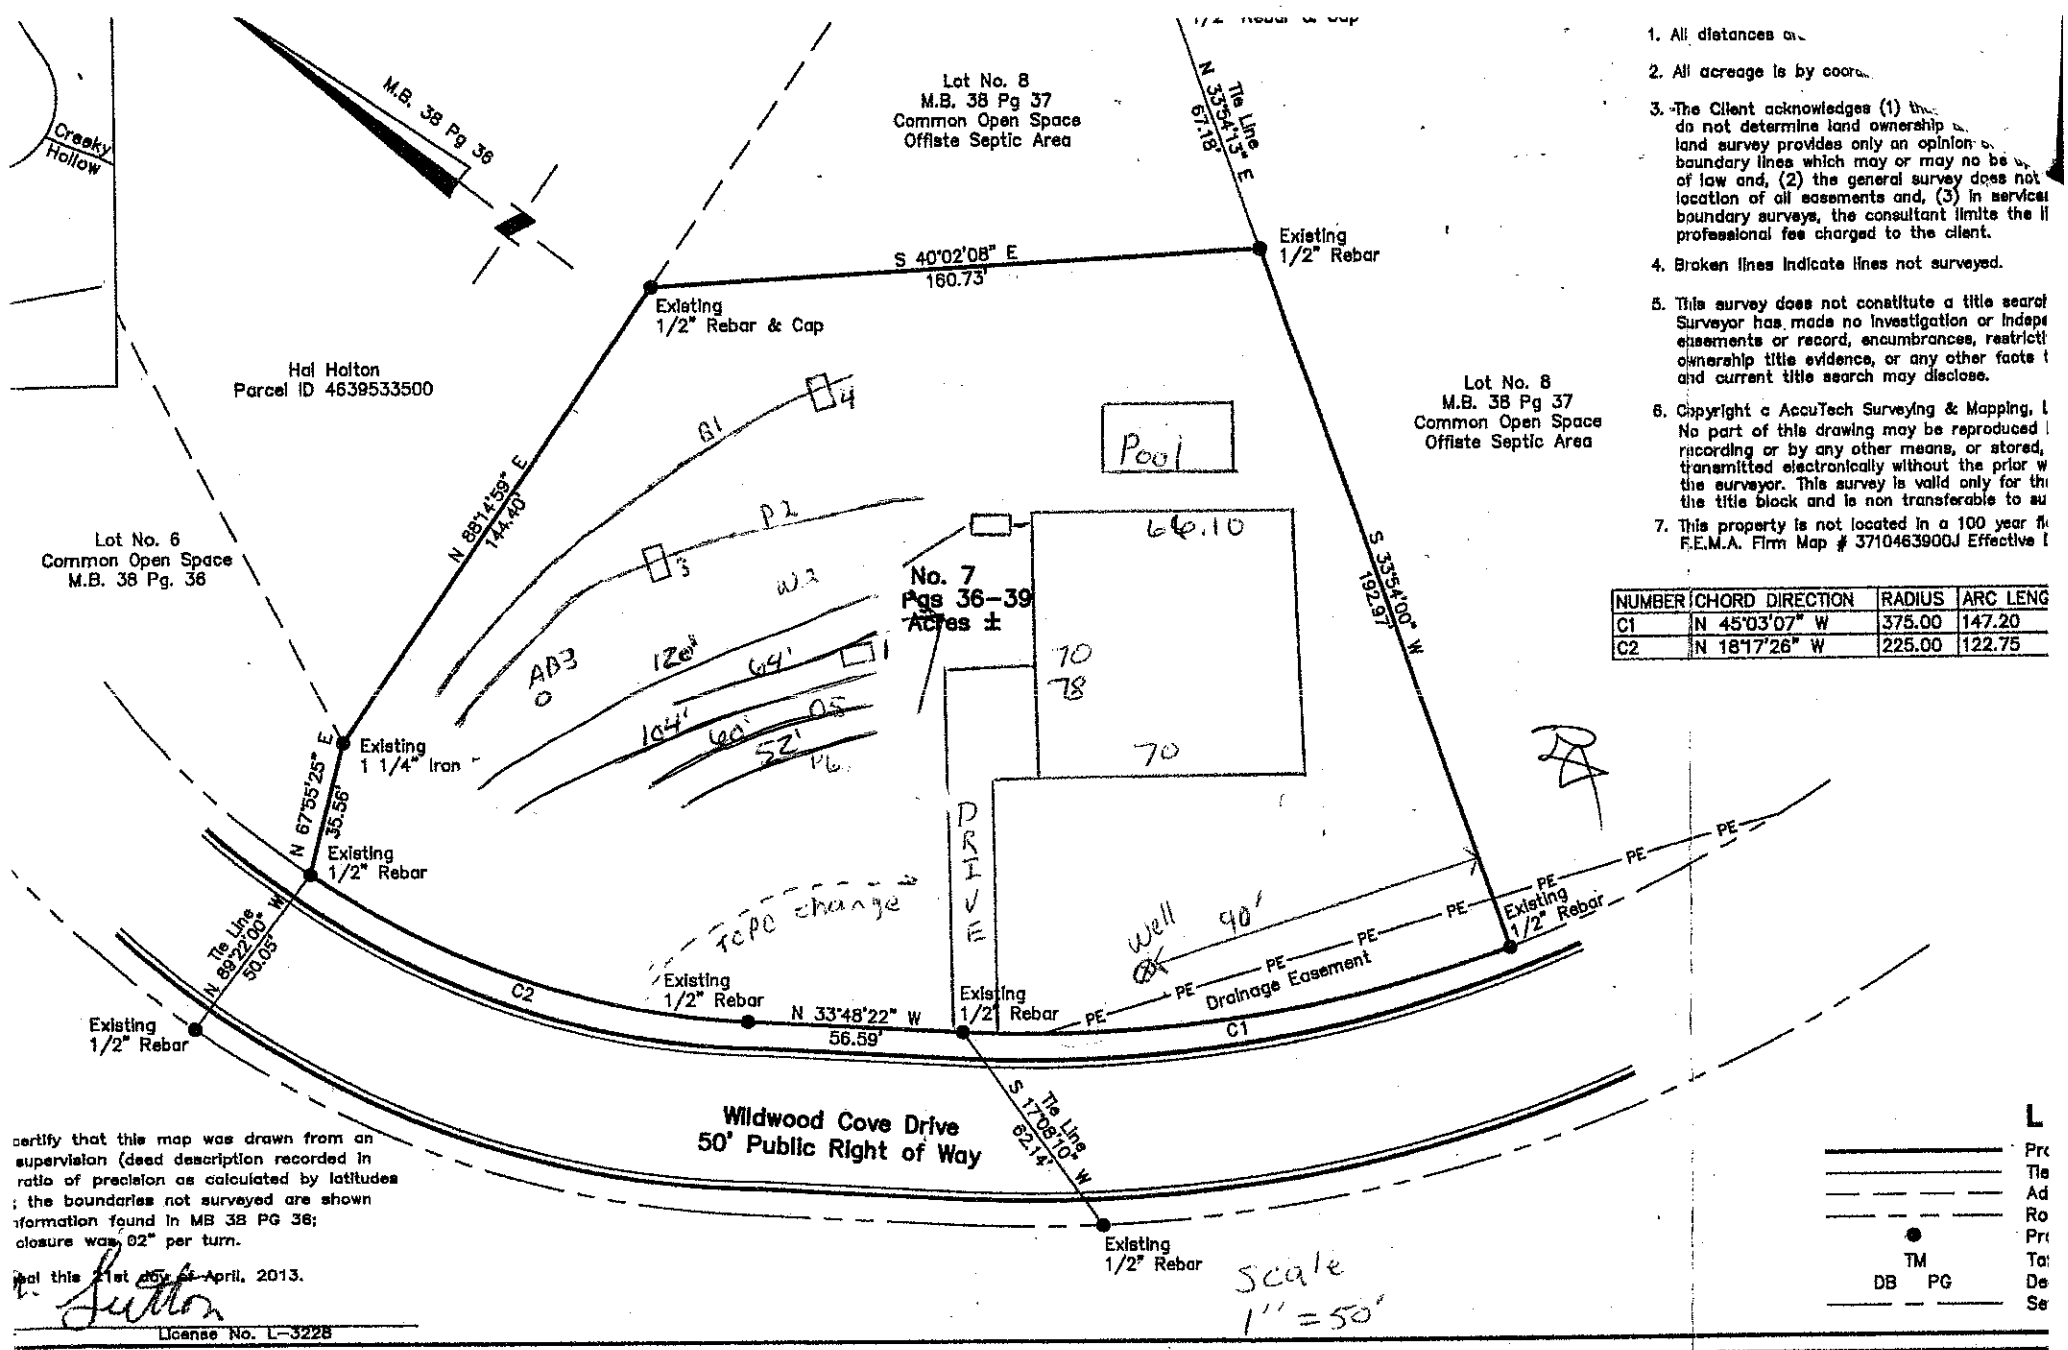


1. All distances ar...
2. All acreage is by coor...
3. The Client acknowledges (1) th... do not determine land ownership ... land survey provides only an opinion o... boundary lines which may or may no be ... of law and, (2) the general survey does not ... location of all easements and, (3) in service... boundary surveys, the consultant limits the li... professional fee charged to the client.
4. Broken lines indicate lines not surveyed.
5. This survey does not constitute a title searc... Surveyor has made no investigation or indepe... easements or record, encumbrances, restricti... ownership title evidence, or any other facts t... and current title search may disclose.
6. Copyright c AccuTech Surveying & Mapping, L... No part of this drawing may be reproduced ... recording or by any other means, or stored, ... transmitted electronically without the prior w... the surveyor. This survey is valid only for th... the title block and is non transferable to su...
7. This property is not located in a 100 year fl... F.E.M.A. Firm Map # 3710463900J Effective ...

NUMBER	CHORD DIRECTION	RADIUS	ARC LENG
C1	N 45°03'07" W	375.00	147.20
C2	N 18°17'26" W	225.00	122.75

...certify that this map was drawn from an ... supervision (deed description recorded in ... ratio of precision as calculated by latitudes ... ; the boundaries not surveyed are shown ...nformation found in MB 38 PG 36; ... closure was 02" per turn.

...al this 21st day of April, 2013.

...License No. L-3228

L
Pr...
Tie ...
Ad...
Ro...
Pr...
TM
DB PG
Ta...
De...
Se...

AccuTech Surveying & Mapping, LLP
546 Newell Street NW
Concord, NC 28025
(704) 784-3286
Firm License No. : F-0759

SURVEYED BY: RAS
INSTRUMENT: NIKON
COGO FILE: 13069

SCALE IN FEET
1"=40'
40 0 40 80 120

TITLE:
Boundary Survey & Conveyance
of Lot No. 7 Wildwood Cov
For: Kenneth & Cynthia Cro...
Davidson Township Iredell Count