
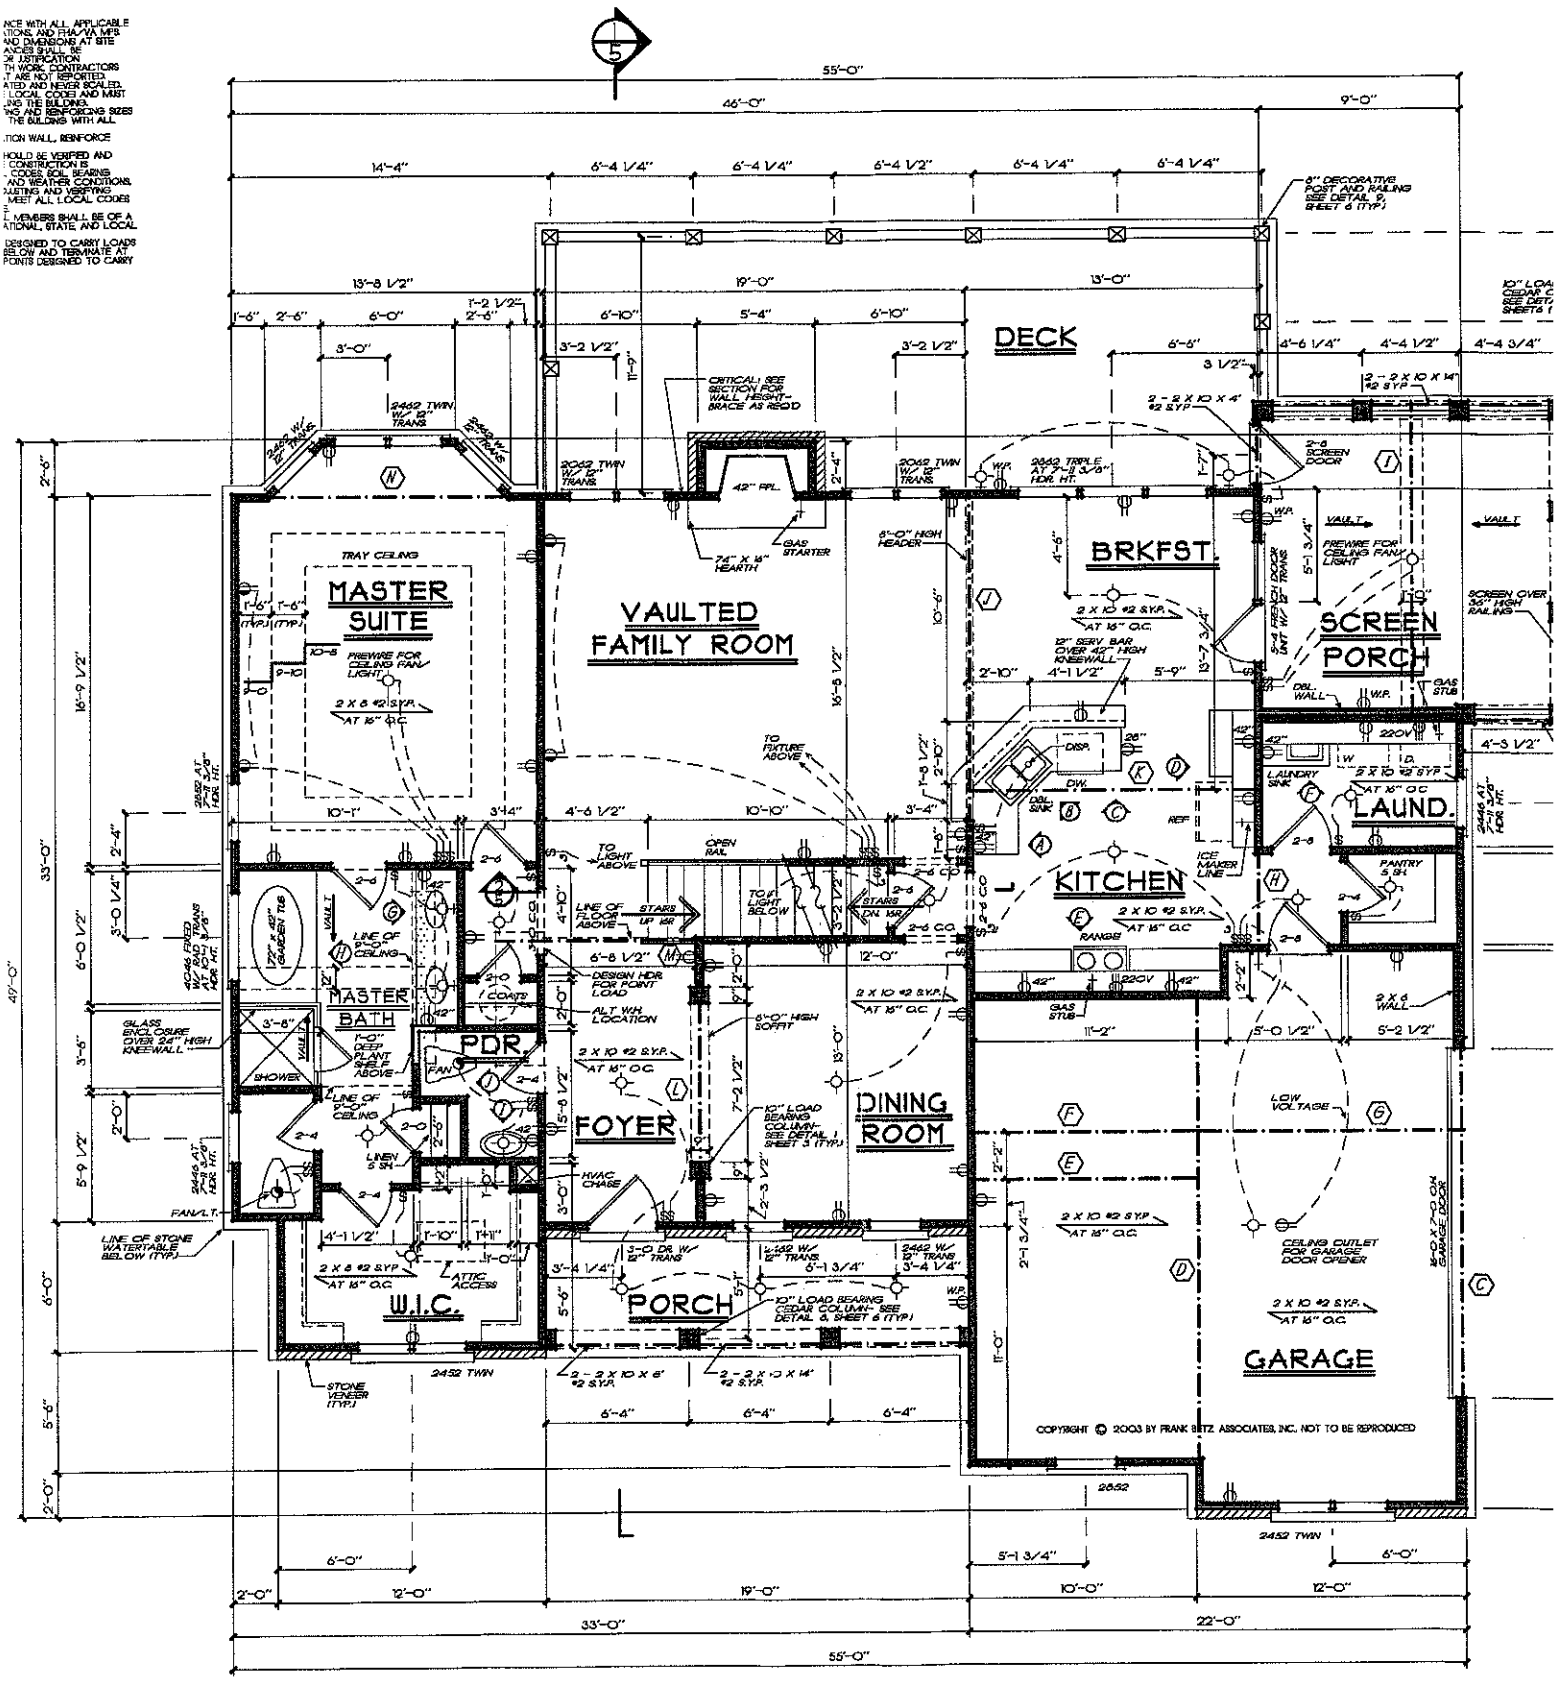


FRANK BETZ ASSOCIATES, INC. ASSUMES NO LIABILITY FOR ANY CHANGES OR MODIFICATIONS MADE TO TH PLANS BY OTHERS.

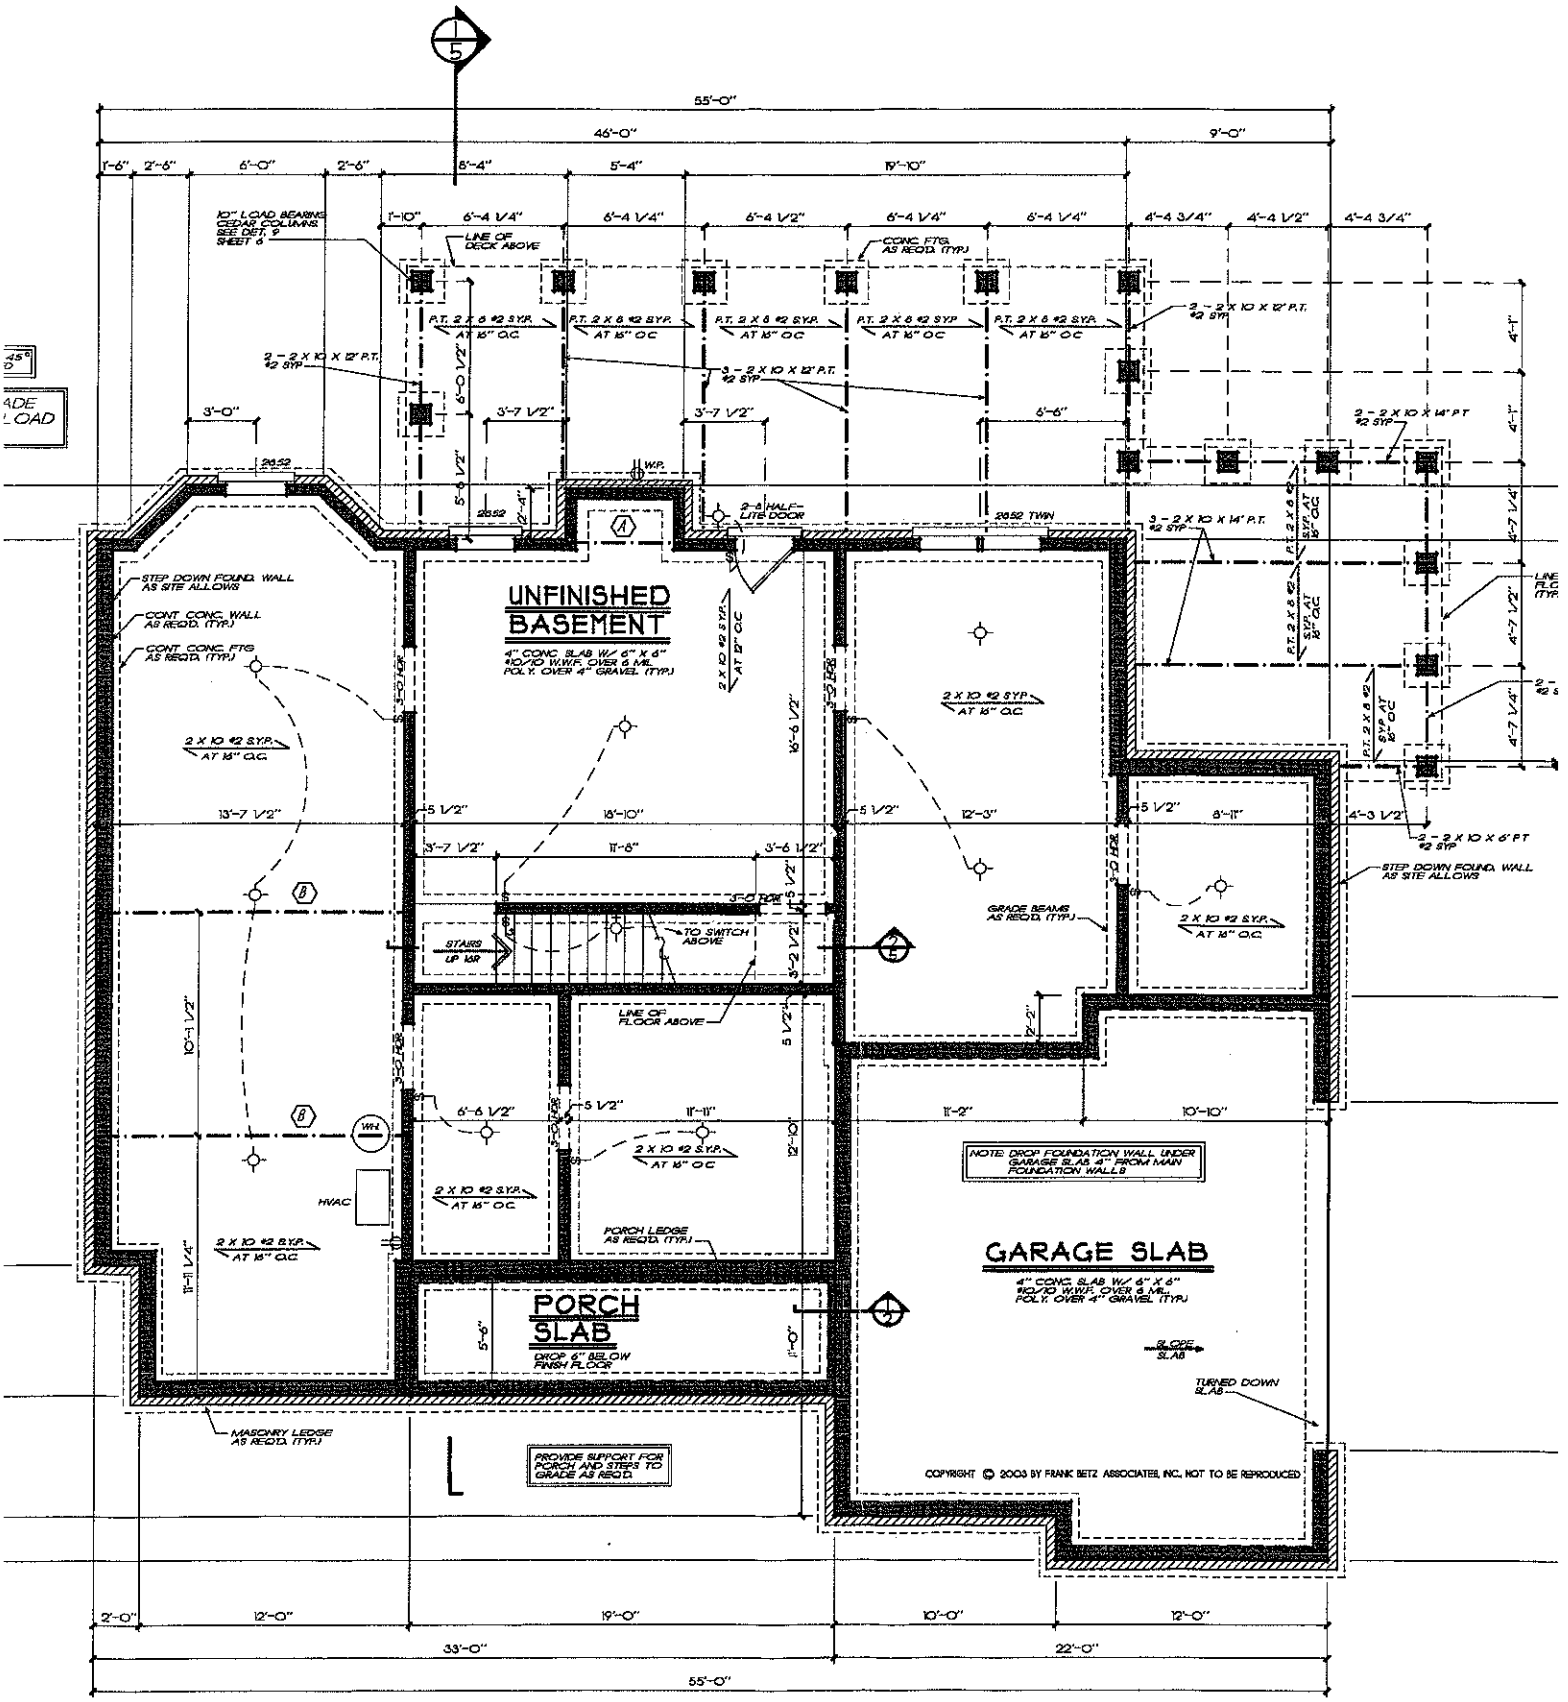


BASEMENT FOUNDAT

1/4" = 1'-0"

FRANK BETZ ASSOCIATES, INC. ASSUMES NO LIA FOR ANY CHANGES OR MODIFICATIONS MADE PLANS BY OTHERS.

NOTE ALL CEILING JOISTS AND RAFTER BRACING TO BEAR ON LOAD BEARING WALLS DESIGNED TO CARRY LOAD THRU ALL LEVELS AND TERMINATE AT FOUNDATION AND BE SUPPORTED BY THICKENED SLAB GRADE BEAM OR FOOTING DESIGNED TO CARRY LOAD

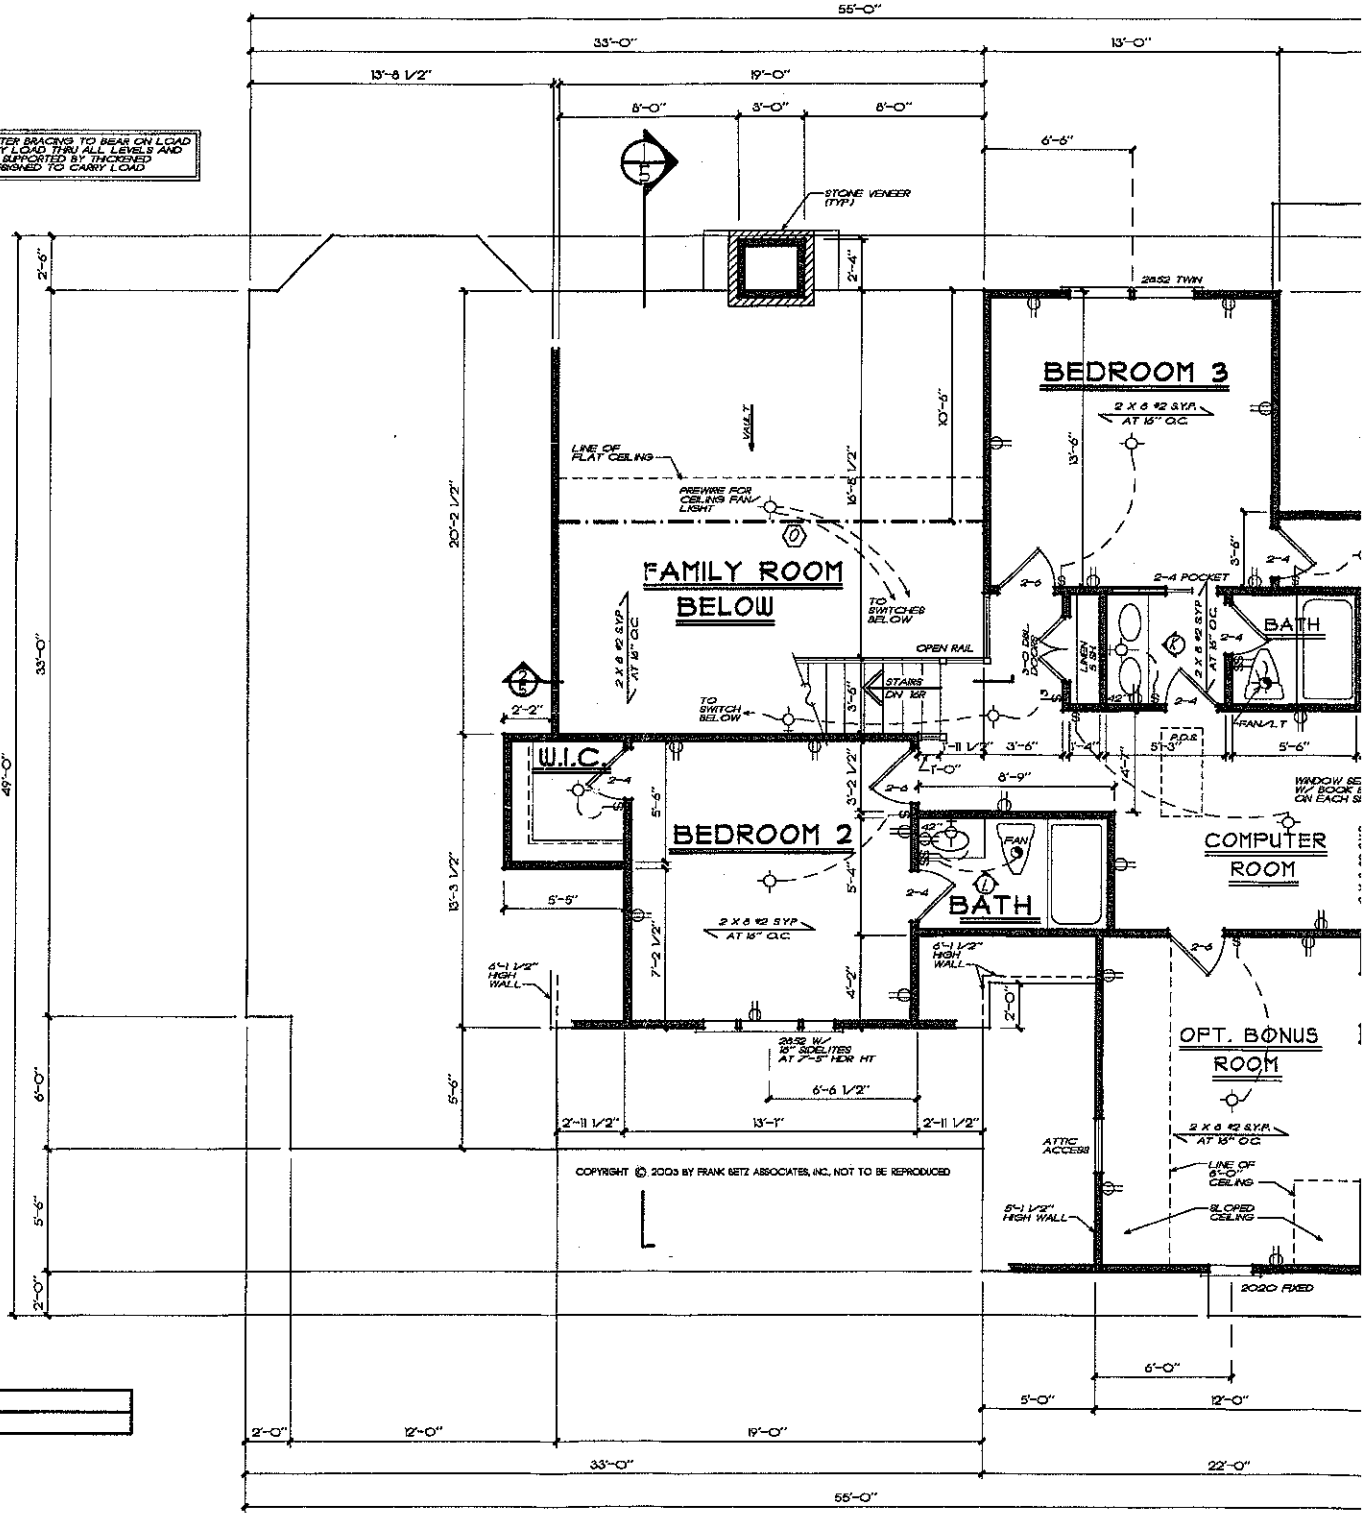

M SCHEDULE

X 20' LVL - FLUSH