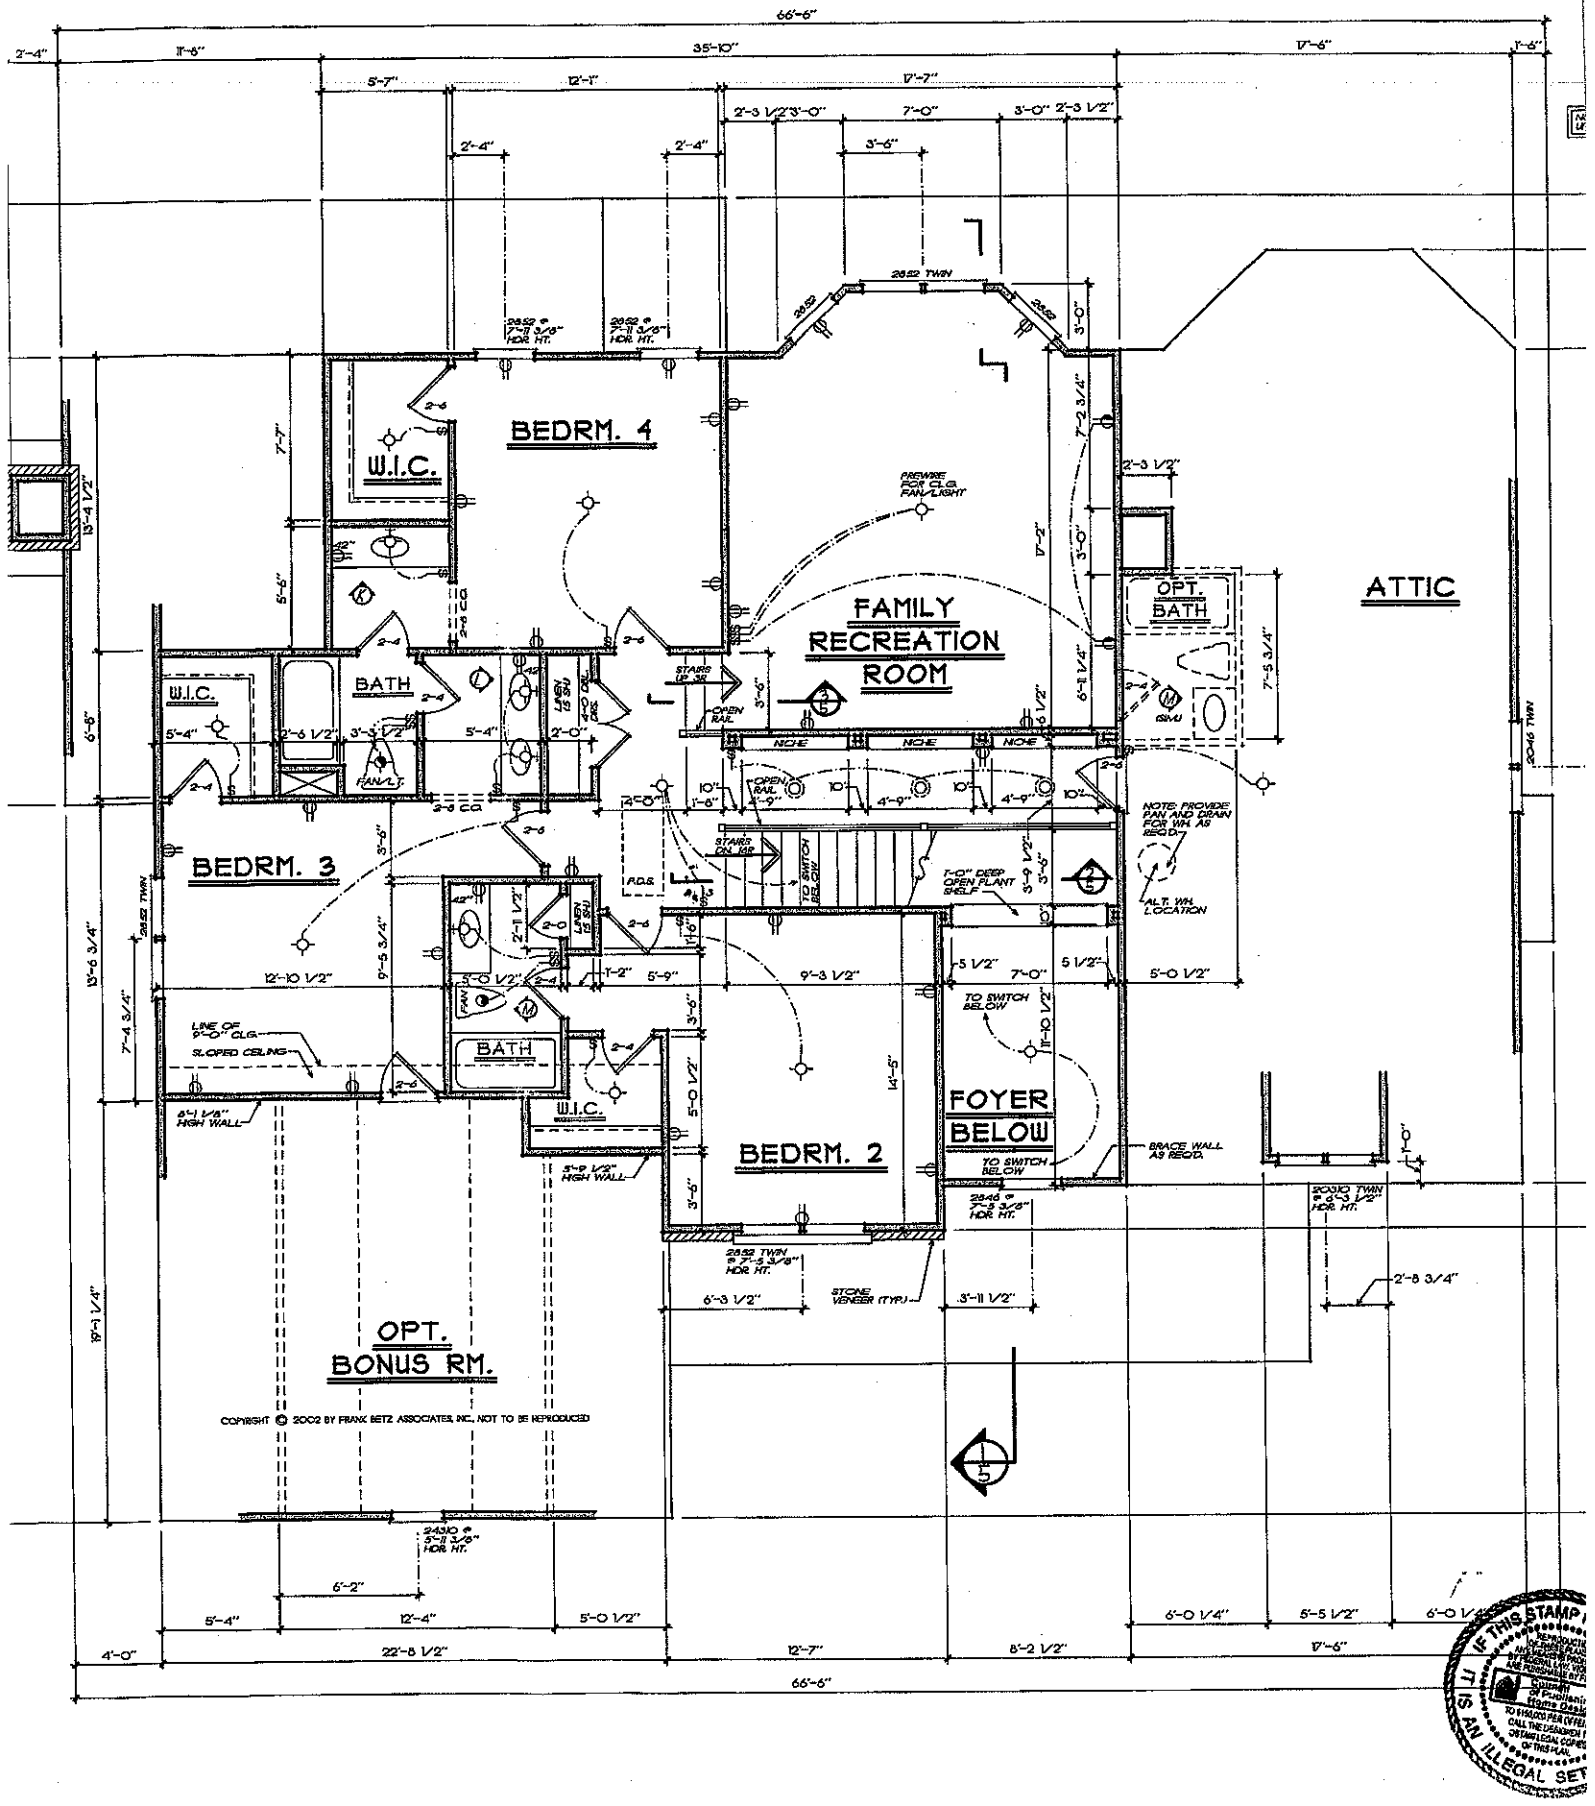


COPYRIGHT © 2002 BY FRANK BETZ ASSOCIATES, INC., NOT TO BE REPRODUCED

IF THIS STAMP IS NOT IN RED IT IS AN ILLEGAL SET

SECOND FLOOR PLAN

1/4" = 1'-0"

FRANK BETZ ASSOCIATES, INC. ASSUMES NO LIABILITY FOR ANY CHANGES OR MODIFICATIONS MADE TO THESE PLANS BY OTHERS.