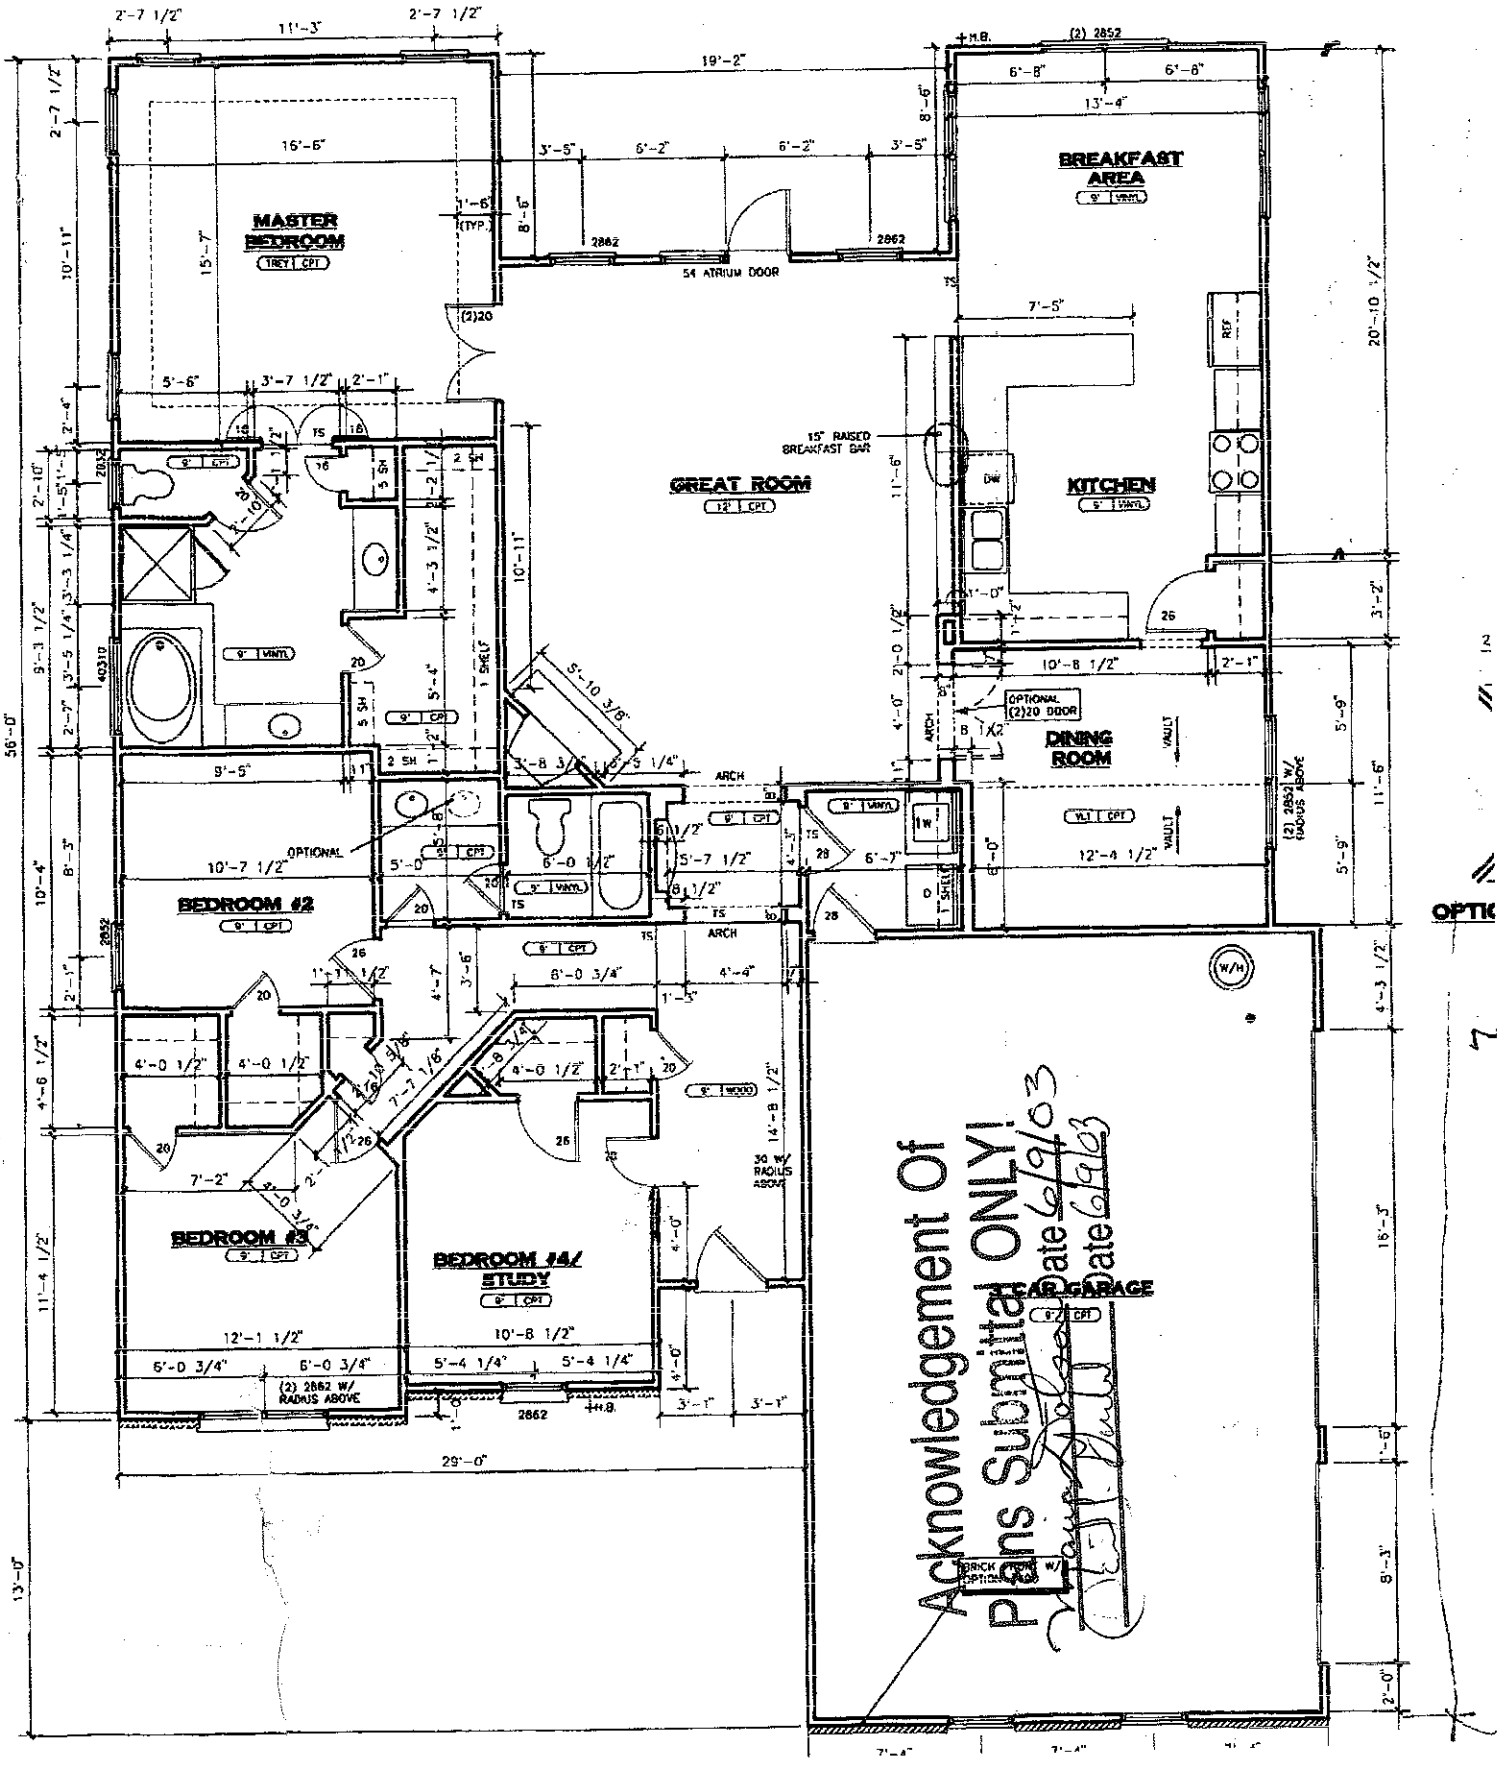

MASTER BEDROOM
BREAKFAST AREA
GREAT ROOM
KITCHEN
DINING ROOM
BEDROOM #2
BEDROOM #3
BEDROOM #4/ STUDY
2 CAR GARAGE
54 ATRIUM DOOR
15" RAISED BREAKFAST BAR
OPTIONAL (2)20 DOOR
OPTIONAL
Acknowledgement Of Plans Submittal ONLY!
Date 6/9/03
Date 6/9/03