
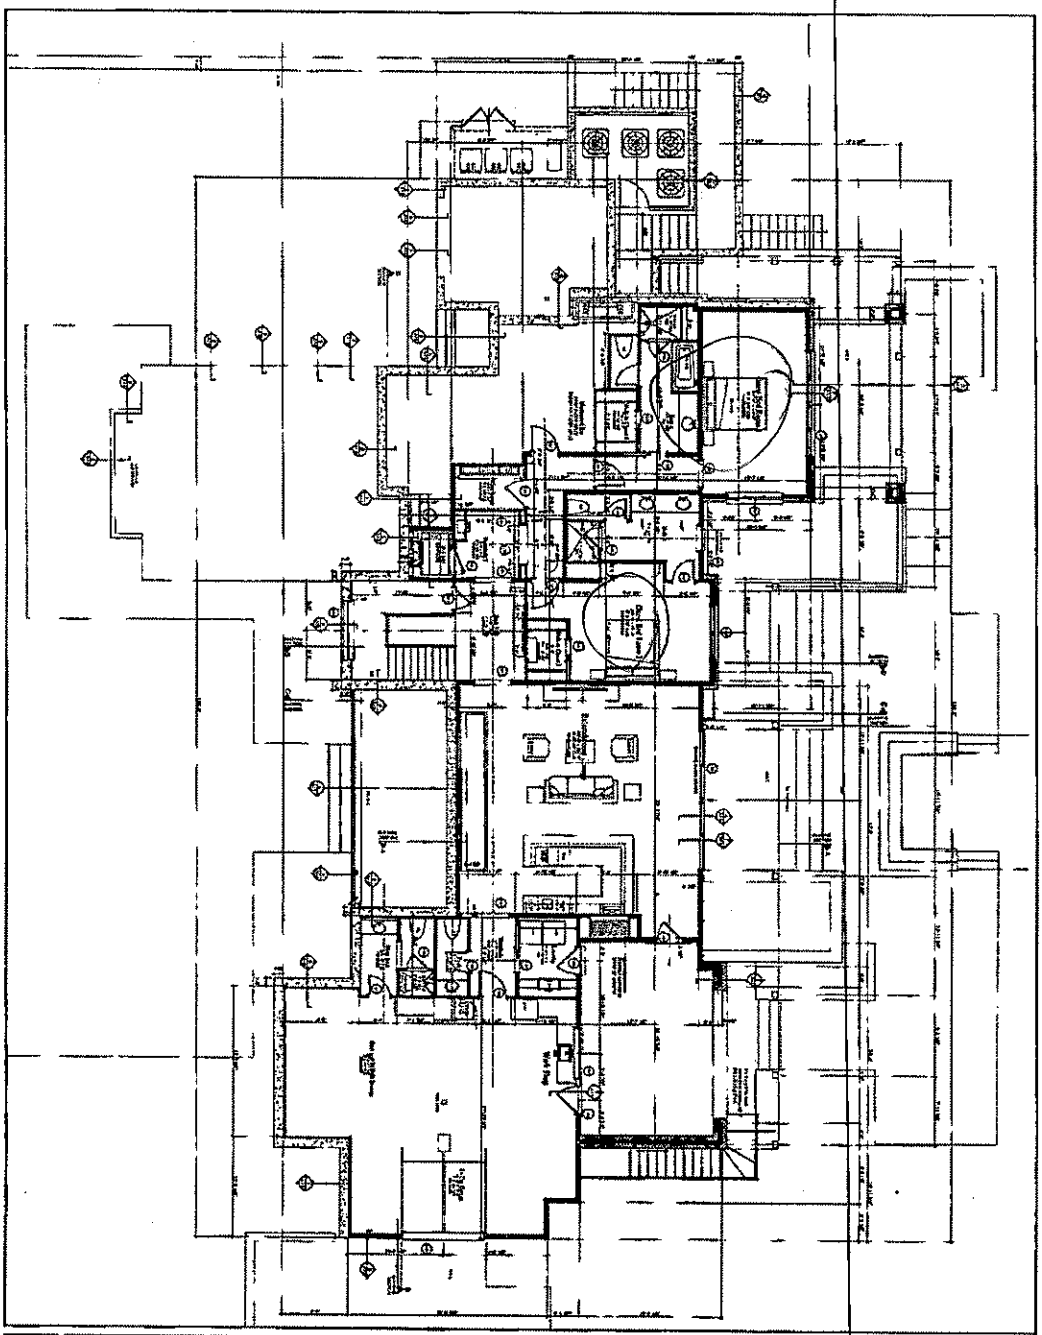


Acknowledgement
Plans Submittal ONLY!
Date
Date 3/31/16

Preliminary Not For Construction

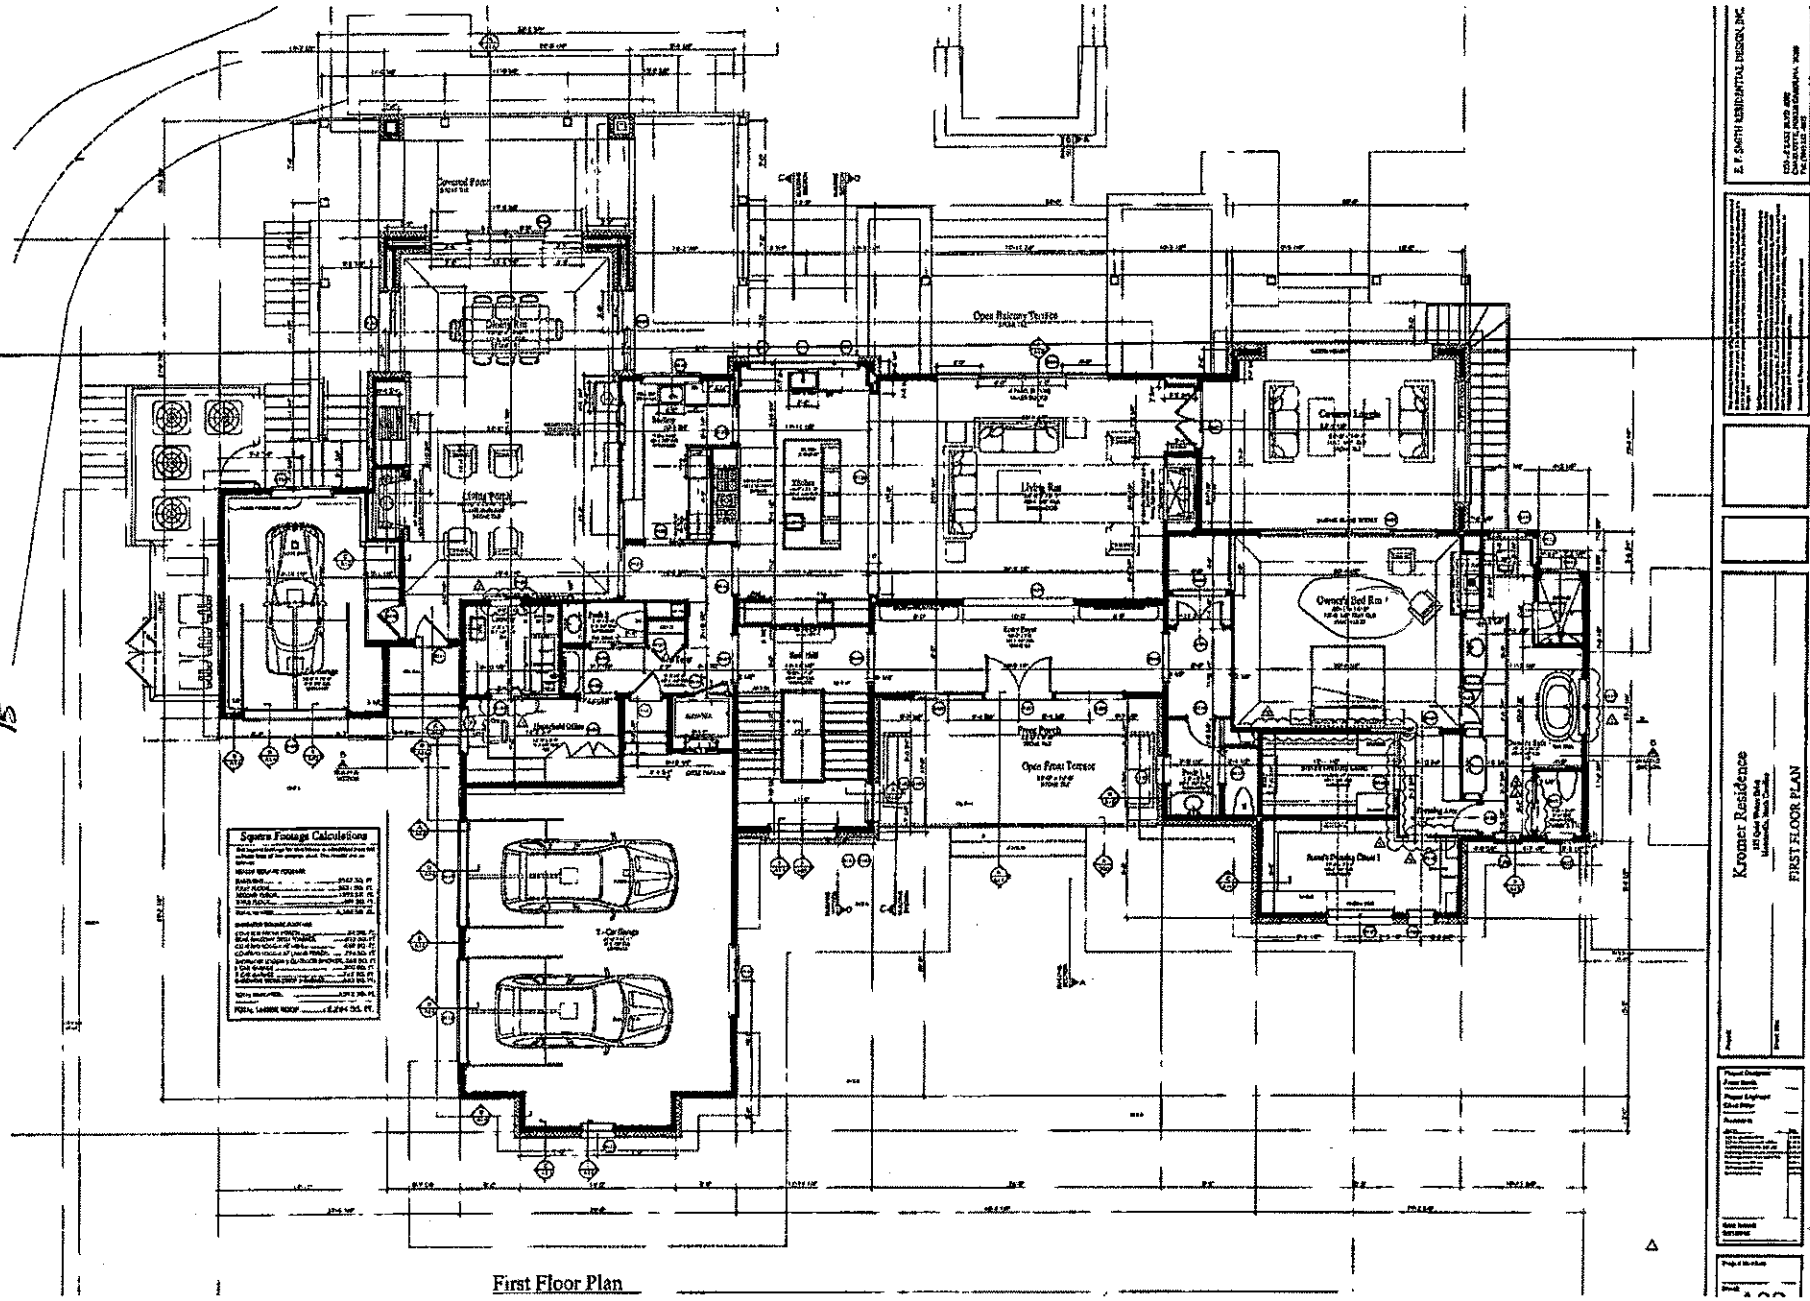


First Floor Plan

15'

122'

Second Floor Plan

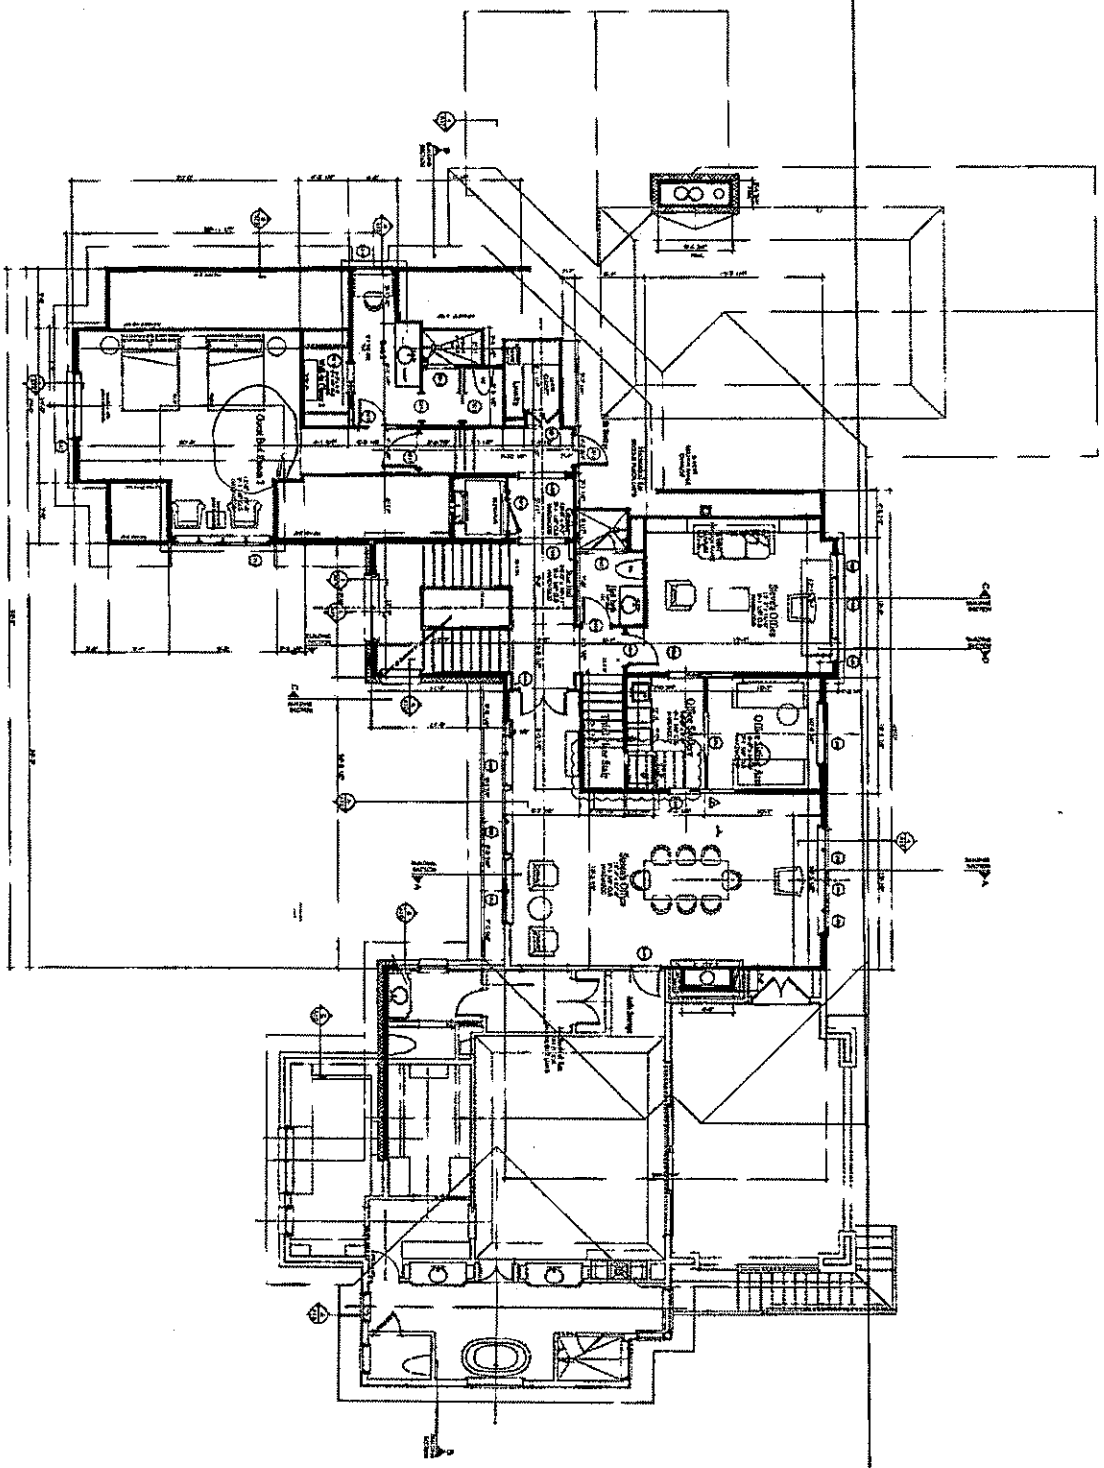

Kromer Residence

SECOND FLOOR PLAN

E.F. SMITH RESIDENTIAL DESIGN, INC.