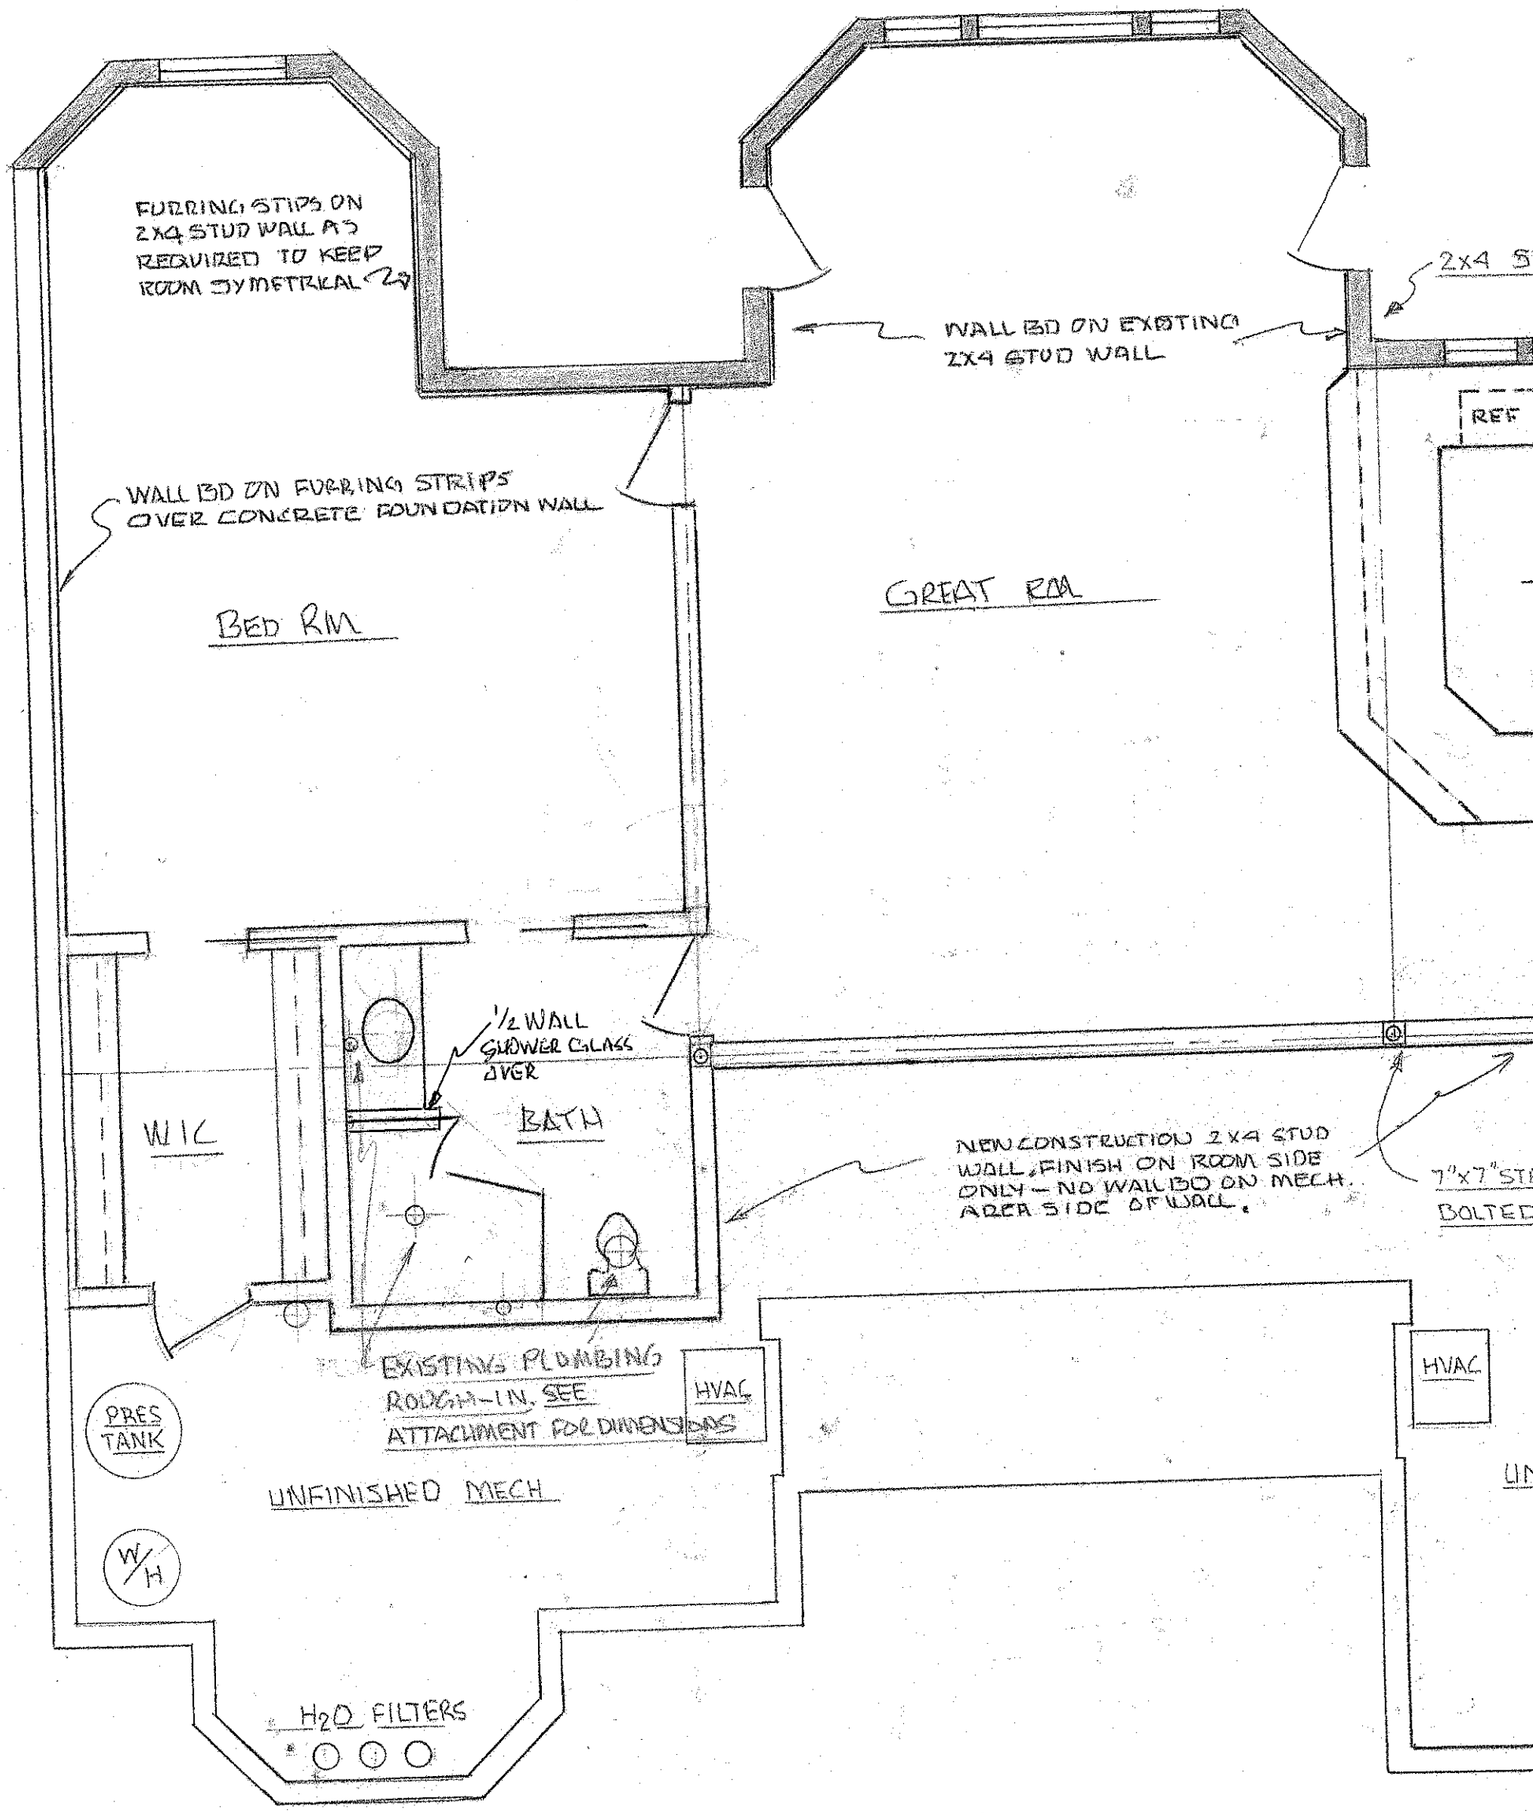


WOODBURN'S BASEMENT FINISH

239 LIVA LANE MOORESVILLE, NC.

Bradley Custom Builders
704-201-3628
704-201-2291

NOTES

- OBTAIN DIMENSIONS FM GARDER'S BASEMENT & FLOOR FRAMING PLN.
- FLOOR IS CERAMIC TILE, EXCEPT CARPET IN MEDIA RM.
- DOORS ARE 2'-8" UNLESS OTHERWISE NOTED.
- SHEET ROCK CEILING @ 8'-7" BOTTOM OF STEEL BEAMS.
- USE EXISTING HVAC SYSTEM IF POSSIBLE, IF NOT, PRICE OUT REQUIRED HVAC CAPACITY.
- OWNER TO PROVIDE SEPARATE LIST OF APPLIANCES & BATH FIXTURES.
- OWNER TO PROVIDE SEPARATE BID ON KITCHEN CABINETS.

