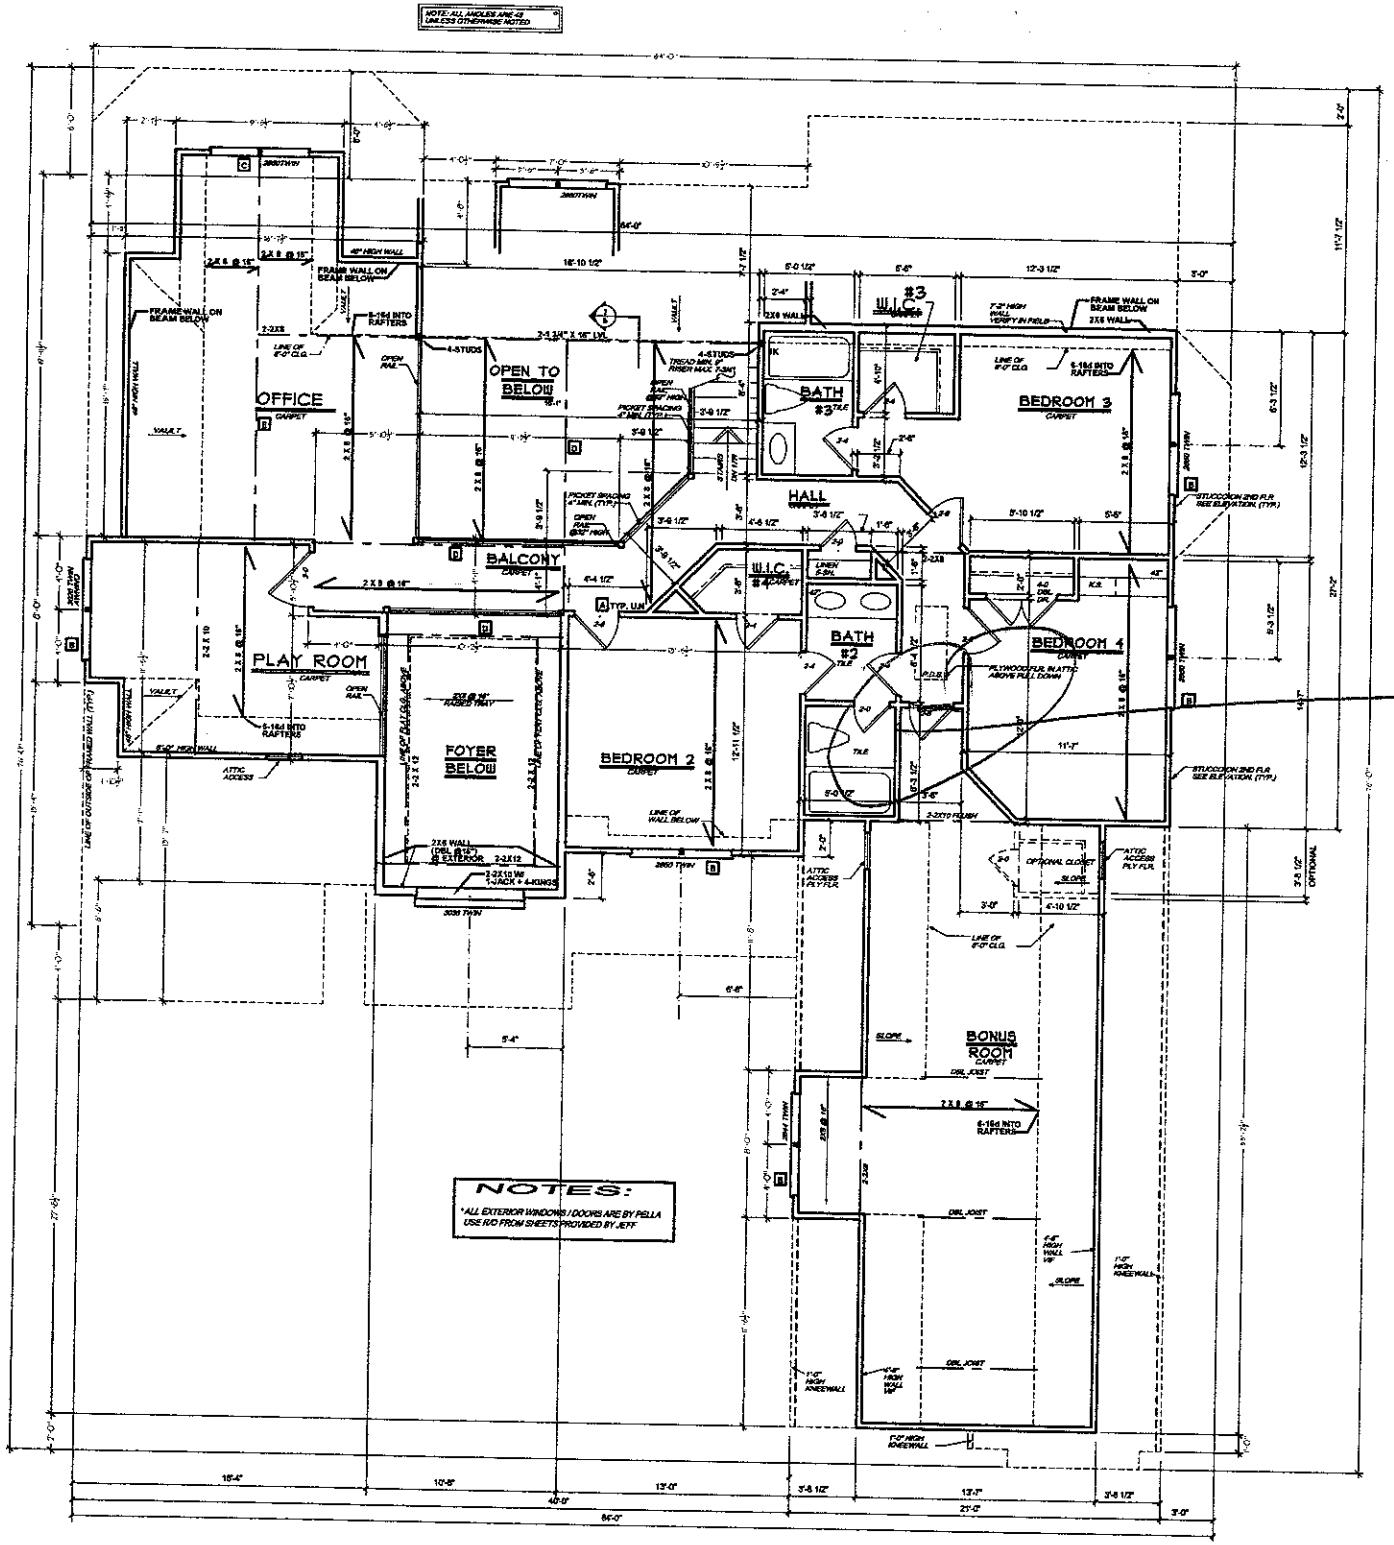


ARCHED OPENING REQUIRED

4/21/06