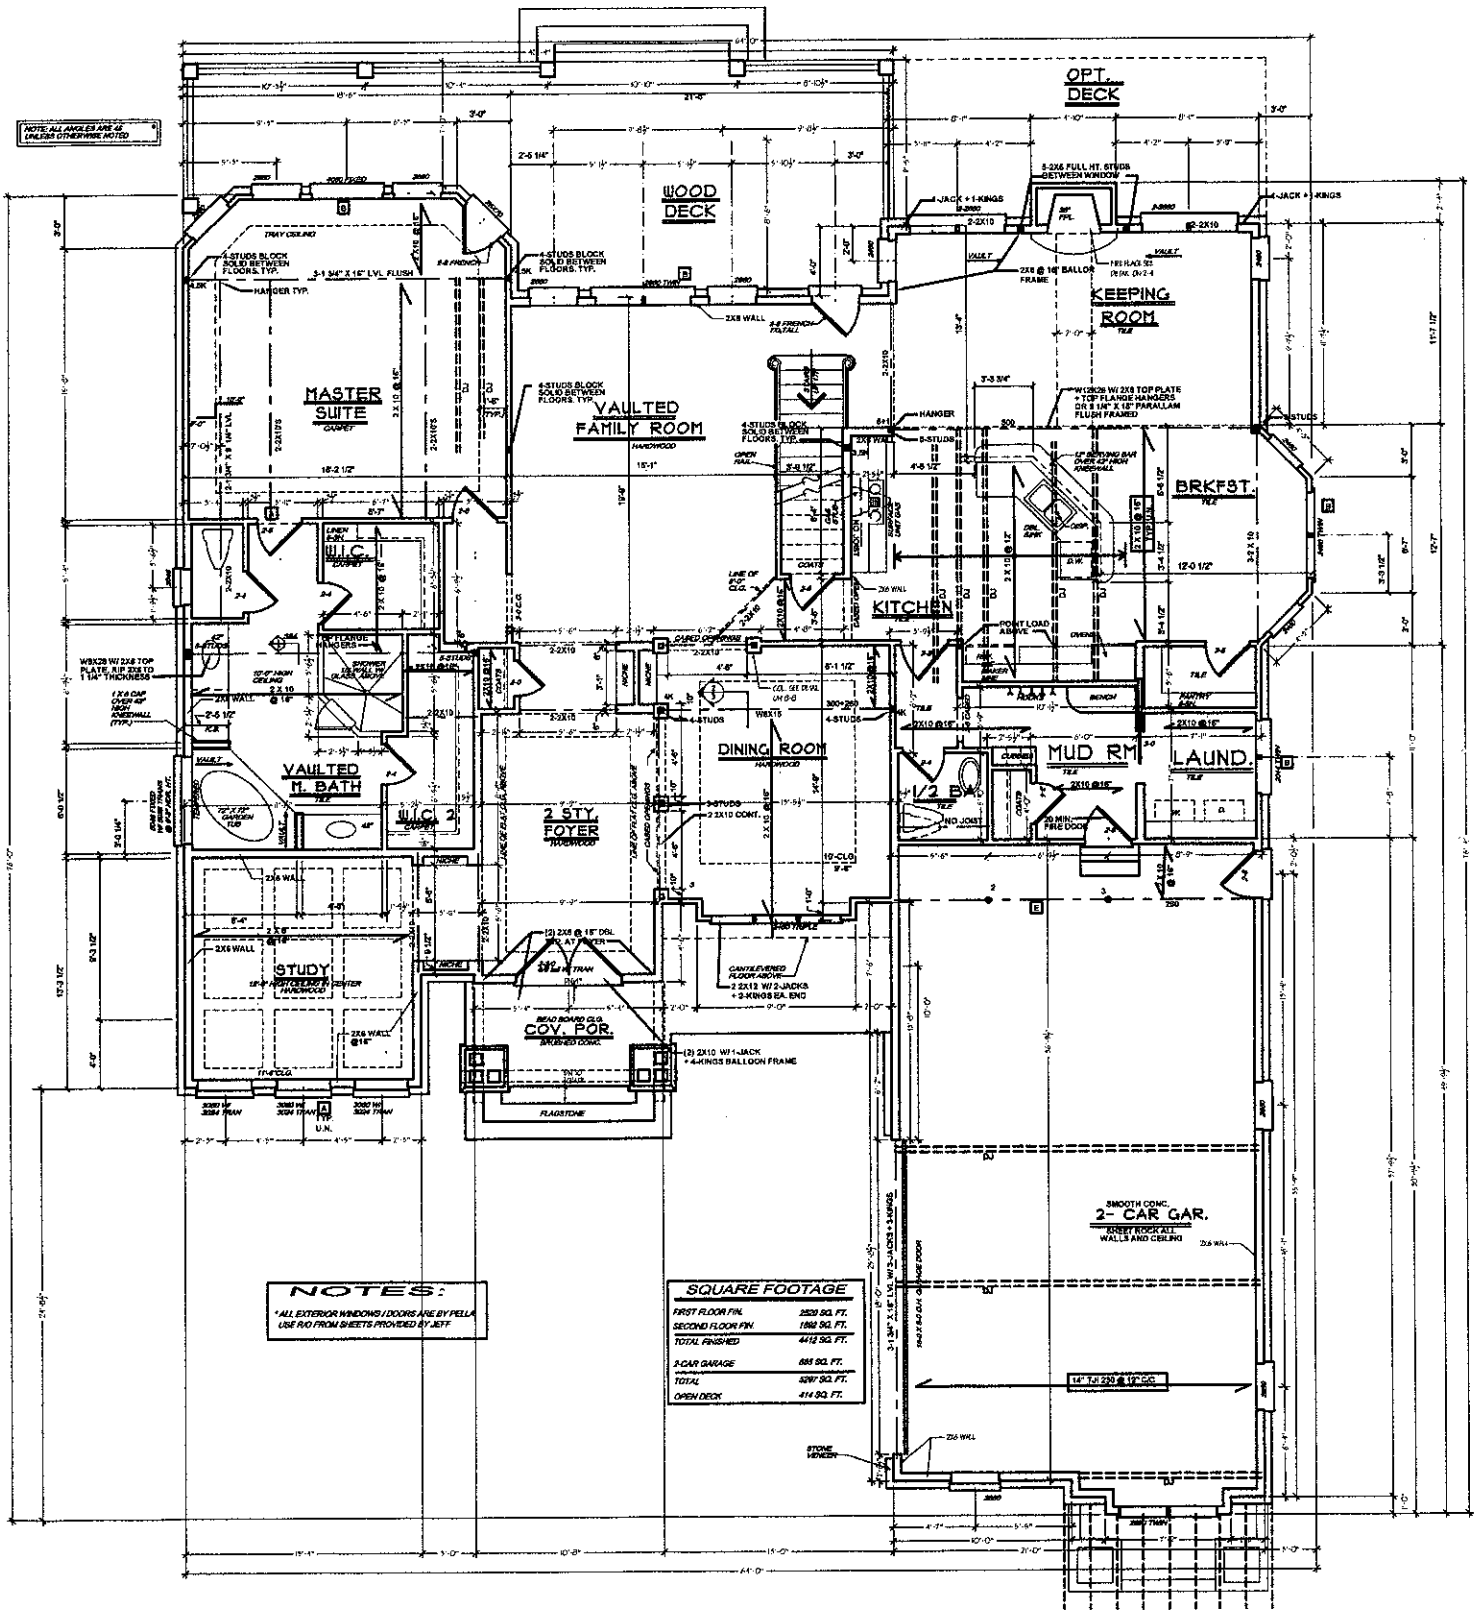

OPT. DECK
WOOD DECK
KEEPING ROOM
MASTER SUITE
VAULTED FAMILY ROOM
KITCHEN
BRKFST.
DINING ROOM
2 STY FOYER
VAULTED M. BATH
W.I.C.
STUDY
COV. POR.
MUD RM
LAUND.
1/2 BA.
2- CAR GAR.
NOTE: ALL ANGLES ARE 45° UNLESS OTHERWISE NOTED
NOTES:
* ALL EXTERIOR WINDOWS / DOORS ARE BY PELLA USE R/O FROM SHEETS PROVIDED BY JEFF.
SQUARE FOOTAGE
FIRST FLOOR FIN. 2529 SQ. FT.
SECOND FLOOR FIN. 1883 SQ. FT.
TOTAL FINISHED 4412 SQ. FT.
3-CAR GARAGE 885 SQ. FT.
TOTAL 5297 SQ. FT.
OPEN DECK 414 SQ. FT.