
NOTICE:

LIVING CONCEPTS® HOME PLANNING HAS TAKEN GREAT CARE IN THE PREPARATION OF THESE PLANS. HOWEVER, SINCE CODES ARE SUBJECT TO CHANGE AND INTERPRETATIONS VARY, WE DO NOT GUARANTEE COMPLIANCE FOR ANY SPECIFIC CODES OR ORDINANCES. PURCHASER OR BUILDER IS SOLELY RESPONSIBLE FOR VERIFYING COMPLIANCE WITH LOCAL BUILDING CODES AND ORDINANCES AND FOR ANY MODIFICATIONS TO THE PLANS THAT MAY NEED TO BE MADE IN ORDER TO COMPLY. BUILDER IS ALSO RESPONSIBLE FOR VERIFYING SITE AND SOIL CONDITIONS AS WELL AS ALL DIMENSIONS AND SQUARE FOOTAGE CALCULATIONS BEFORE BEGINNING CONSTRUCTION. THESE PLANS SHOULD BE REVIEWED BY A LOCAL ARCHITECT OR ENGINEER TO VERIFY ADAPTATION TO SITE AND LOCAL STRUCTURAL DESIGN REQUIREMENTS. LIVING CONCEPTS® HOME PLANNING MAY NOT BE HELD RESPONSIBLE AND ASSUMES NO LIABILITY FOR ANY HOME CONSTRUCTED FROM THESE PLANS.

THIS PLAN IS THE PROPERTY OF LIVING CONCEPTS® HOME PLANNING AND MAY NOT BE USED OR REPRODUCED WITHOUT THEIR WRITTEN PERMISSION.

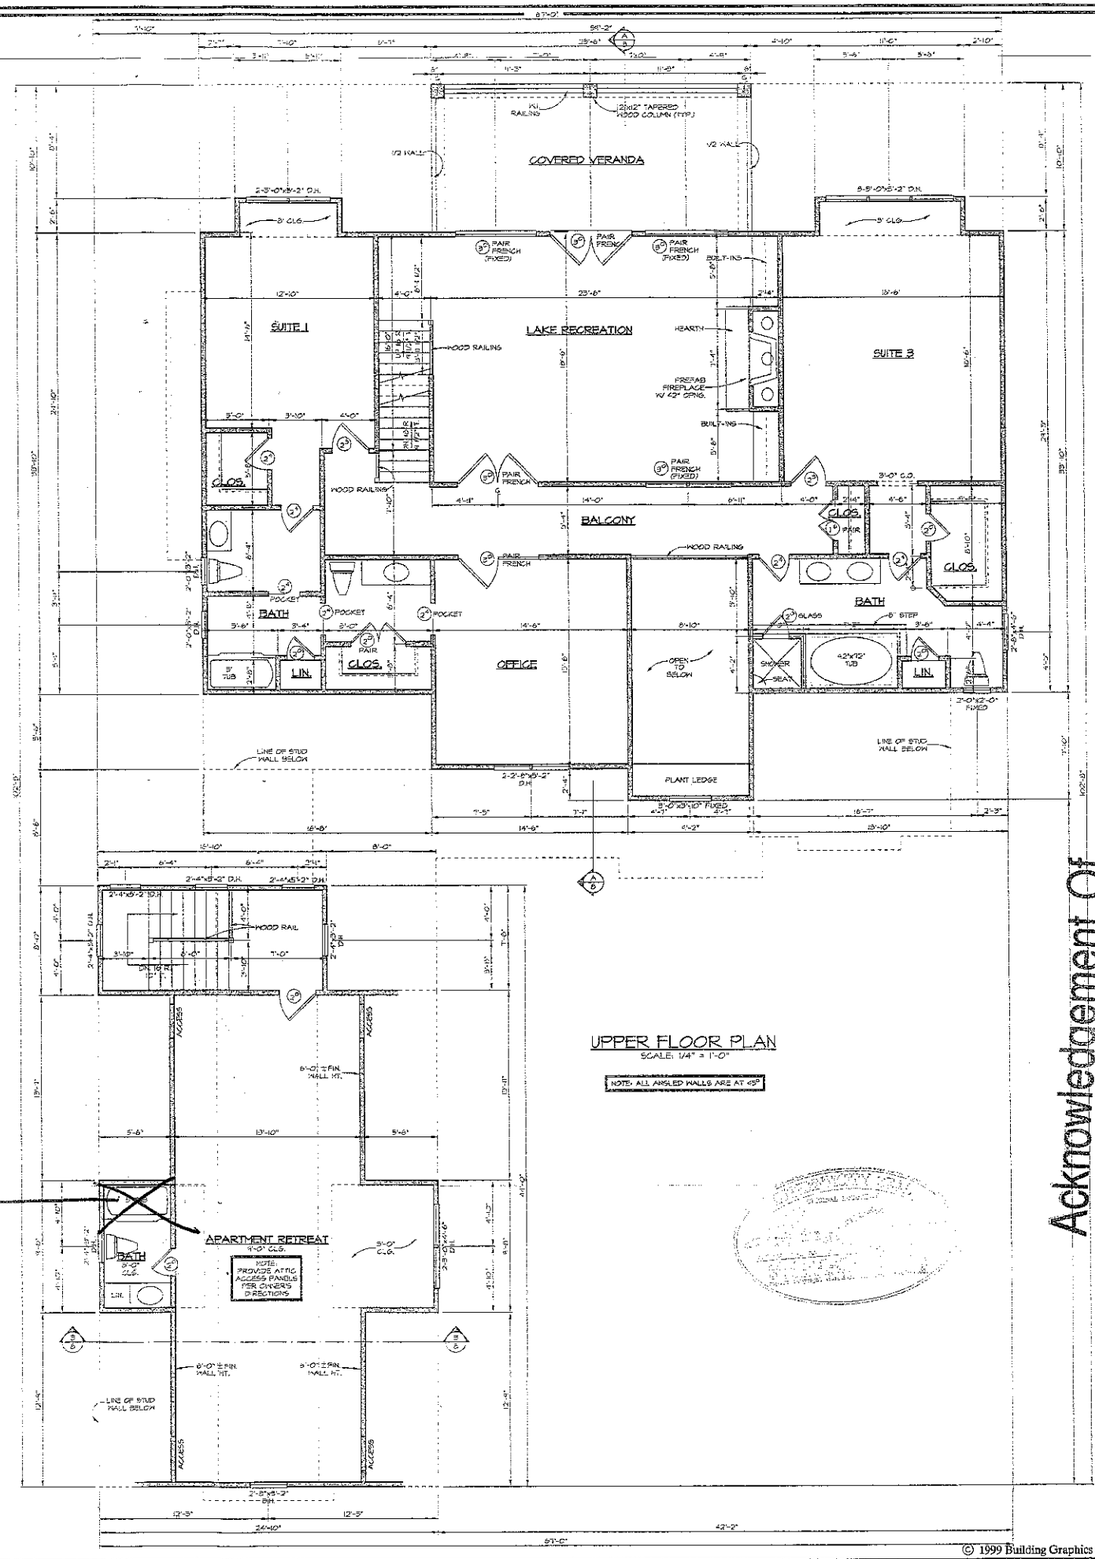

no tub

Acknowledgement Of Plans Submittal ONLY!

Date 1-26-05

Date 1/26/05

G-4621

Living Concepts® HOME PLANNING
LIVING CONCEPTS® HOME PLANNING, INC.
760 CHARLES EVANS WAY, YUBA CITY, CA 95993
PHONE (530) 674-5438 FAX (530) 674-5439
www.livingconcepts.com

CRAM NO.
JOB NO.
DRAWN BY:
CHECKED BY:
D.D.
REVISIONS:
DATE:

SHEET NO. 4

© 1999 Building Graphics Inc., Used by permission by Living Concepts® Inc