
Acknowledgement Of
Plans Submittal ONLY!
Date 1/20/05
Date 1/24/05

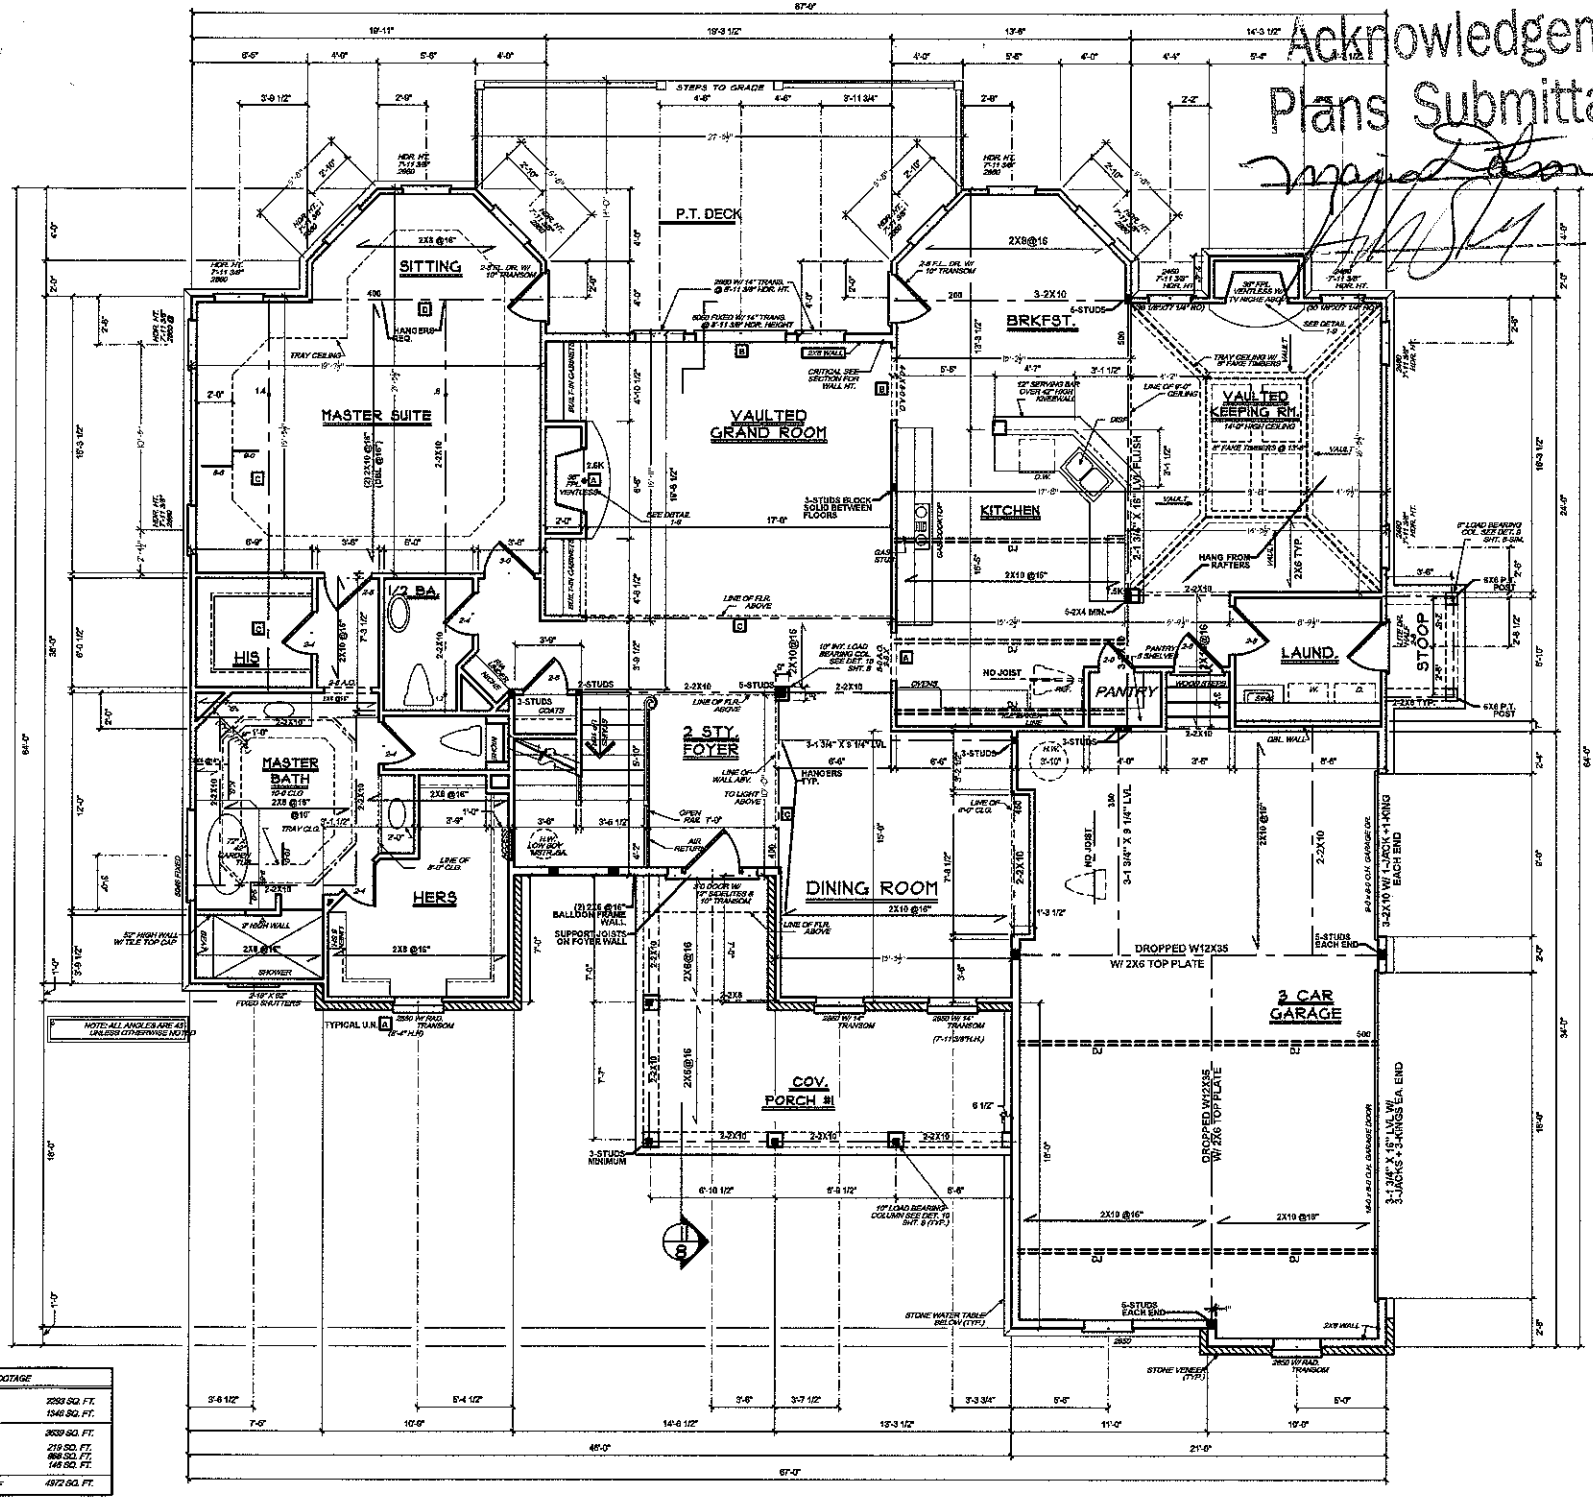

SQUARE FOOTAGE	
FIRST FLOOR	1293 SQ. FT.
SECOND FLOOR	1346 SQ. FT.
TOTAL HEATED	2639 SQ. FT.
COVERED PORCH	219 SQ. FT.
3-CAR GARAGE	666 SQ. FT.
OPT. STORAGE	148 SQ. FT.
TOTAL UNDER ROOF	4072 SQ. FT.