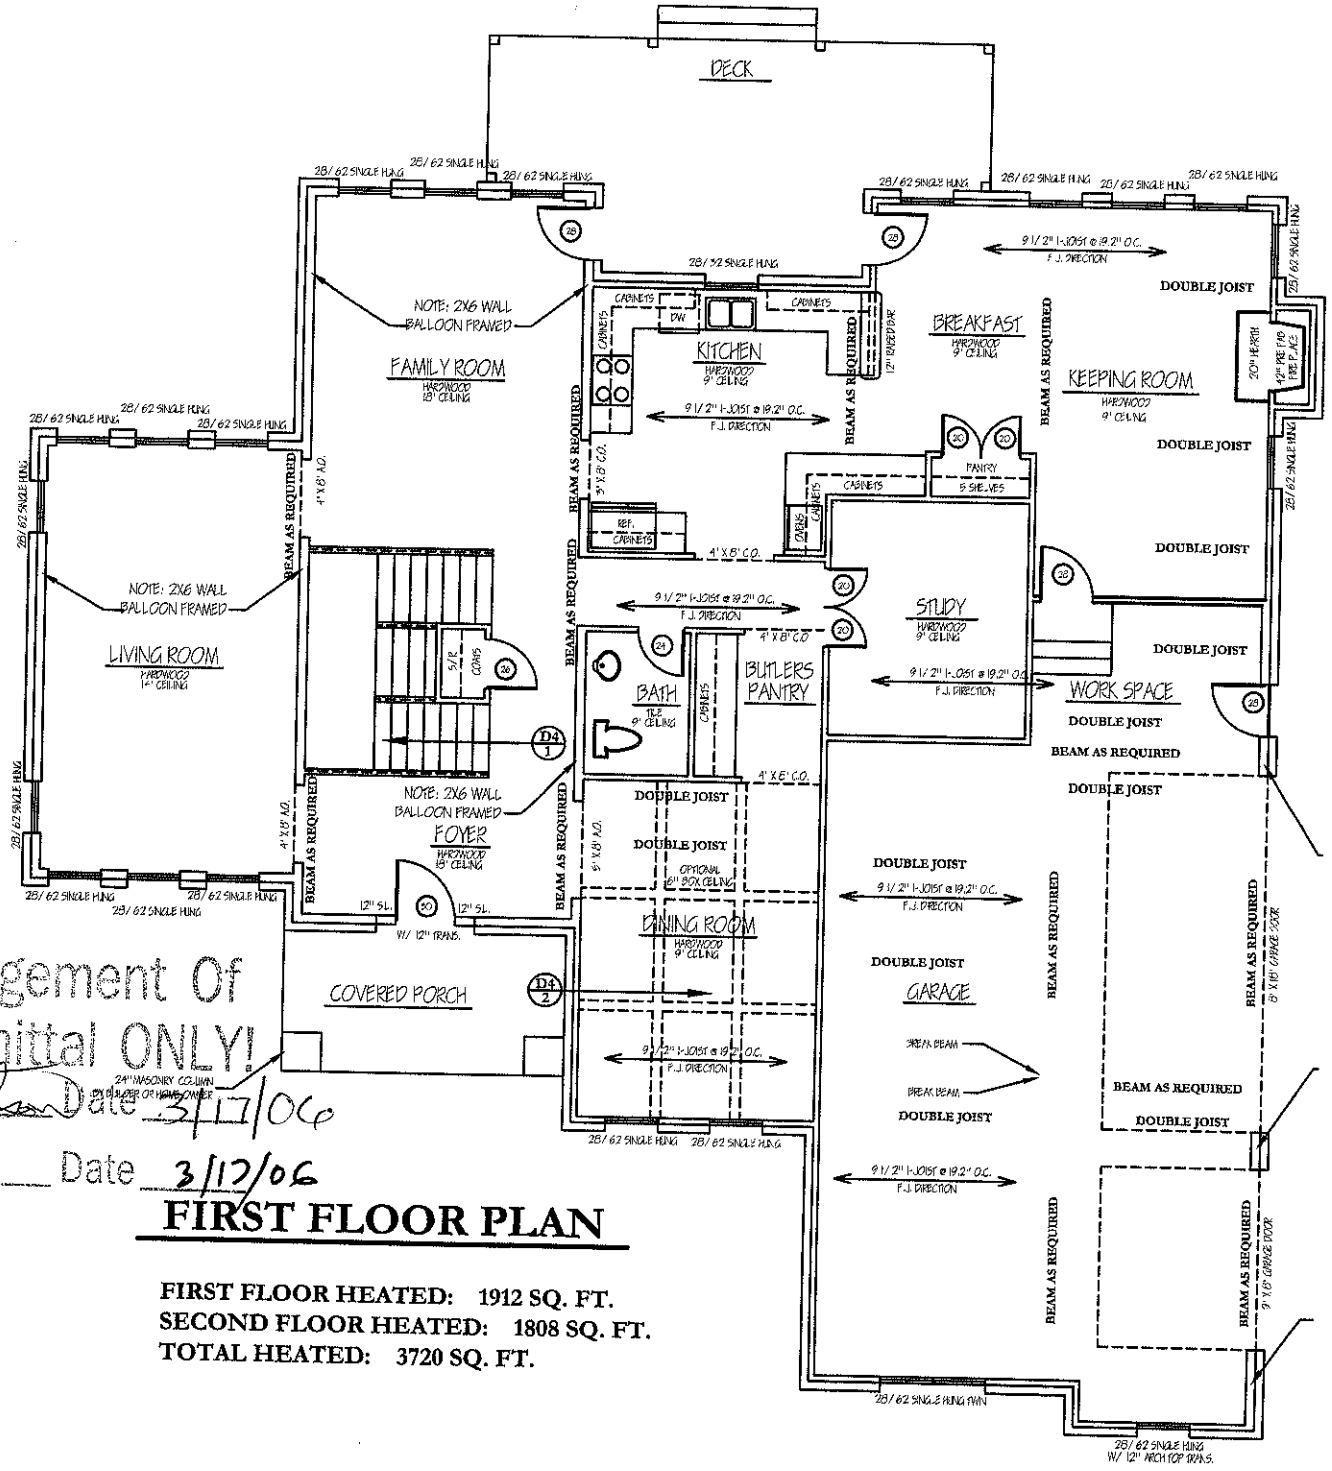


Acknowledgement Of
Plans Submittal ONLY!


Date 3/17/06

Date 3/17/06

63X62

FIRST FLOOR PLAN

FIRST FLOOR HEATED: 1912 SQ. FT.
SECOND FLOOR HEATED: 1808 SQ. FT.
TOTAL HEATED: 3720 SQ. FT.

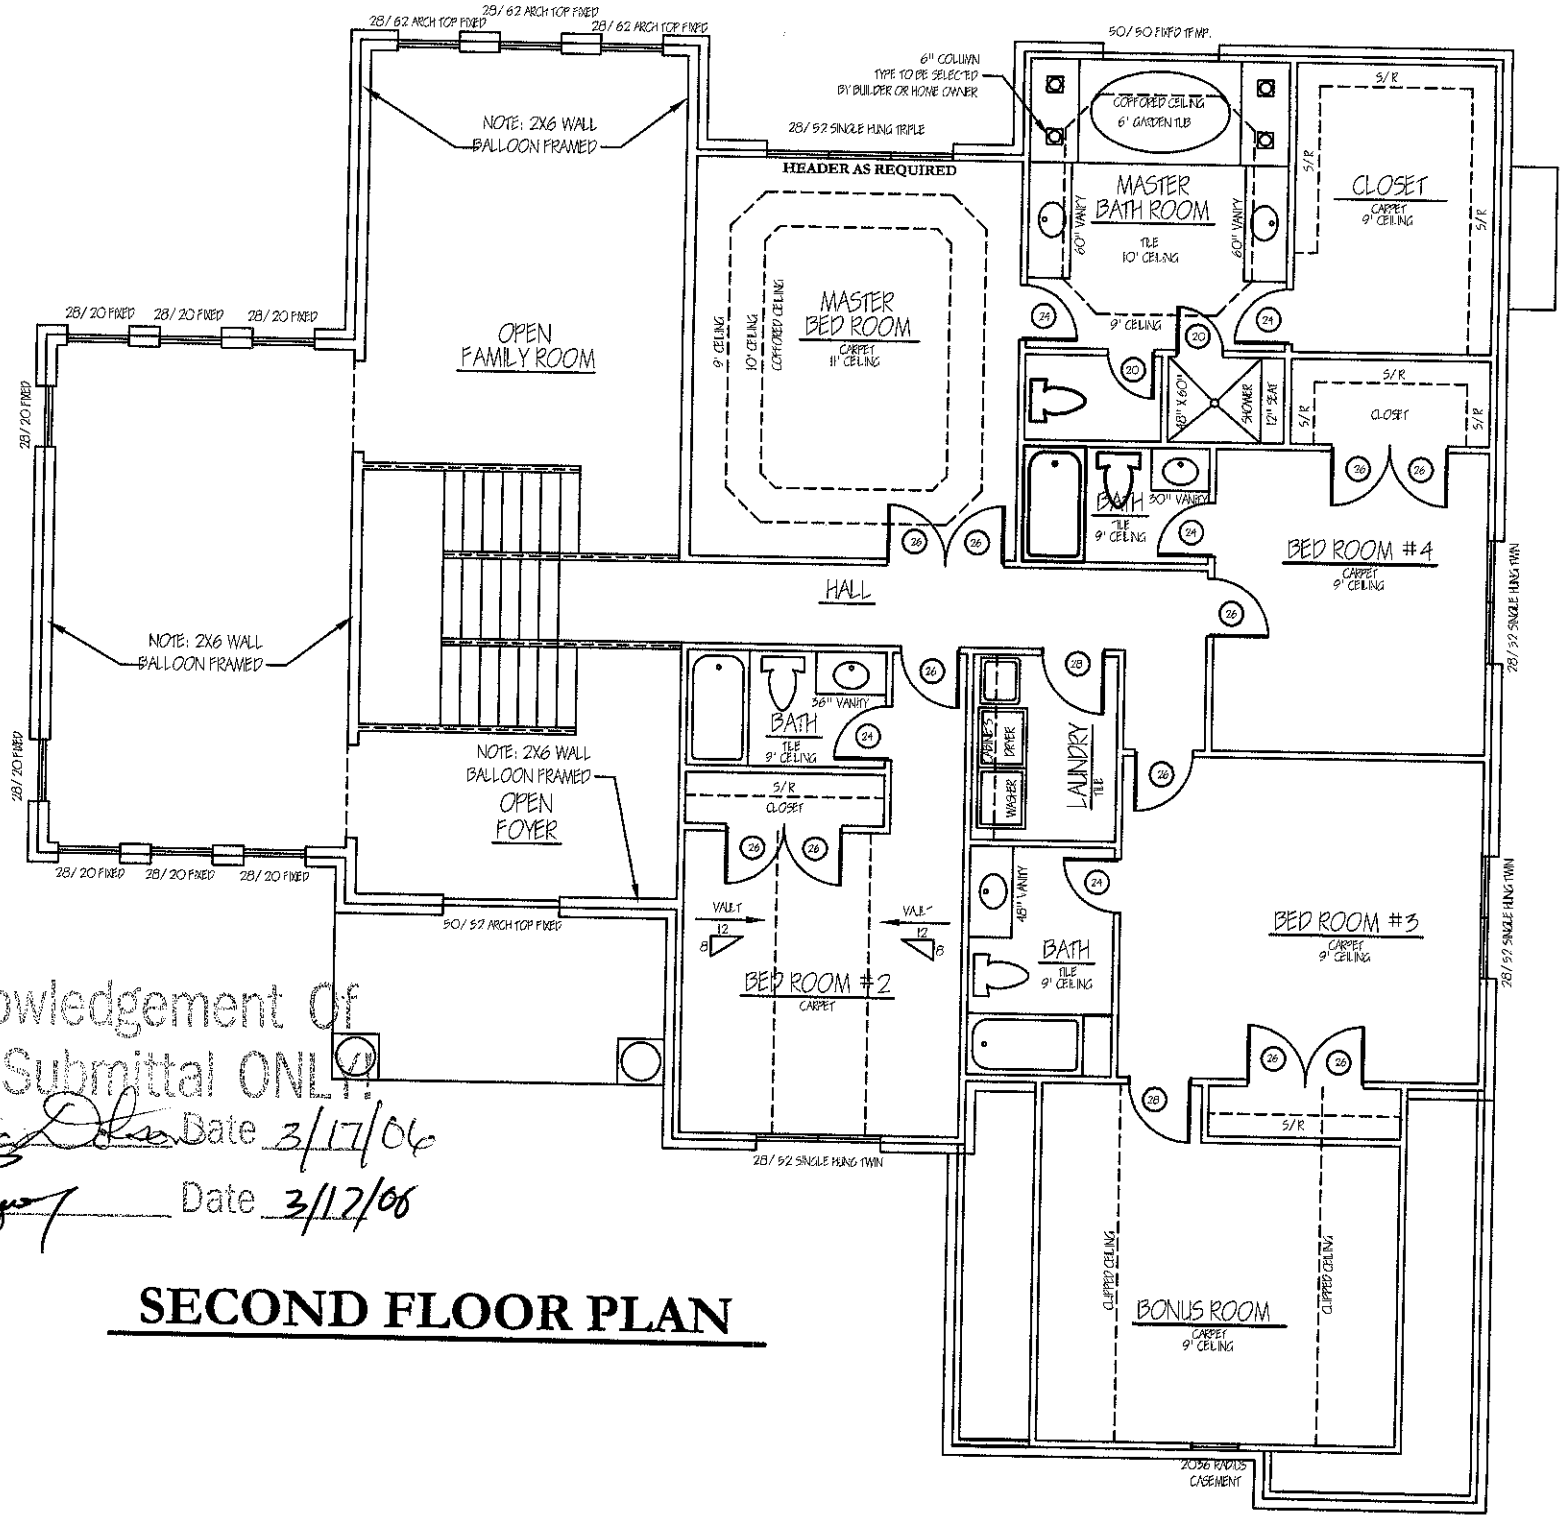

Acknowledgement Of
Plans Submittal ONLY!

Date 3/17/06

Date 3/12/06

63 X62

SECOND FLOOR PLAN