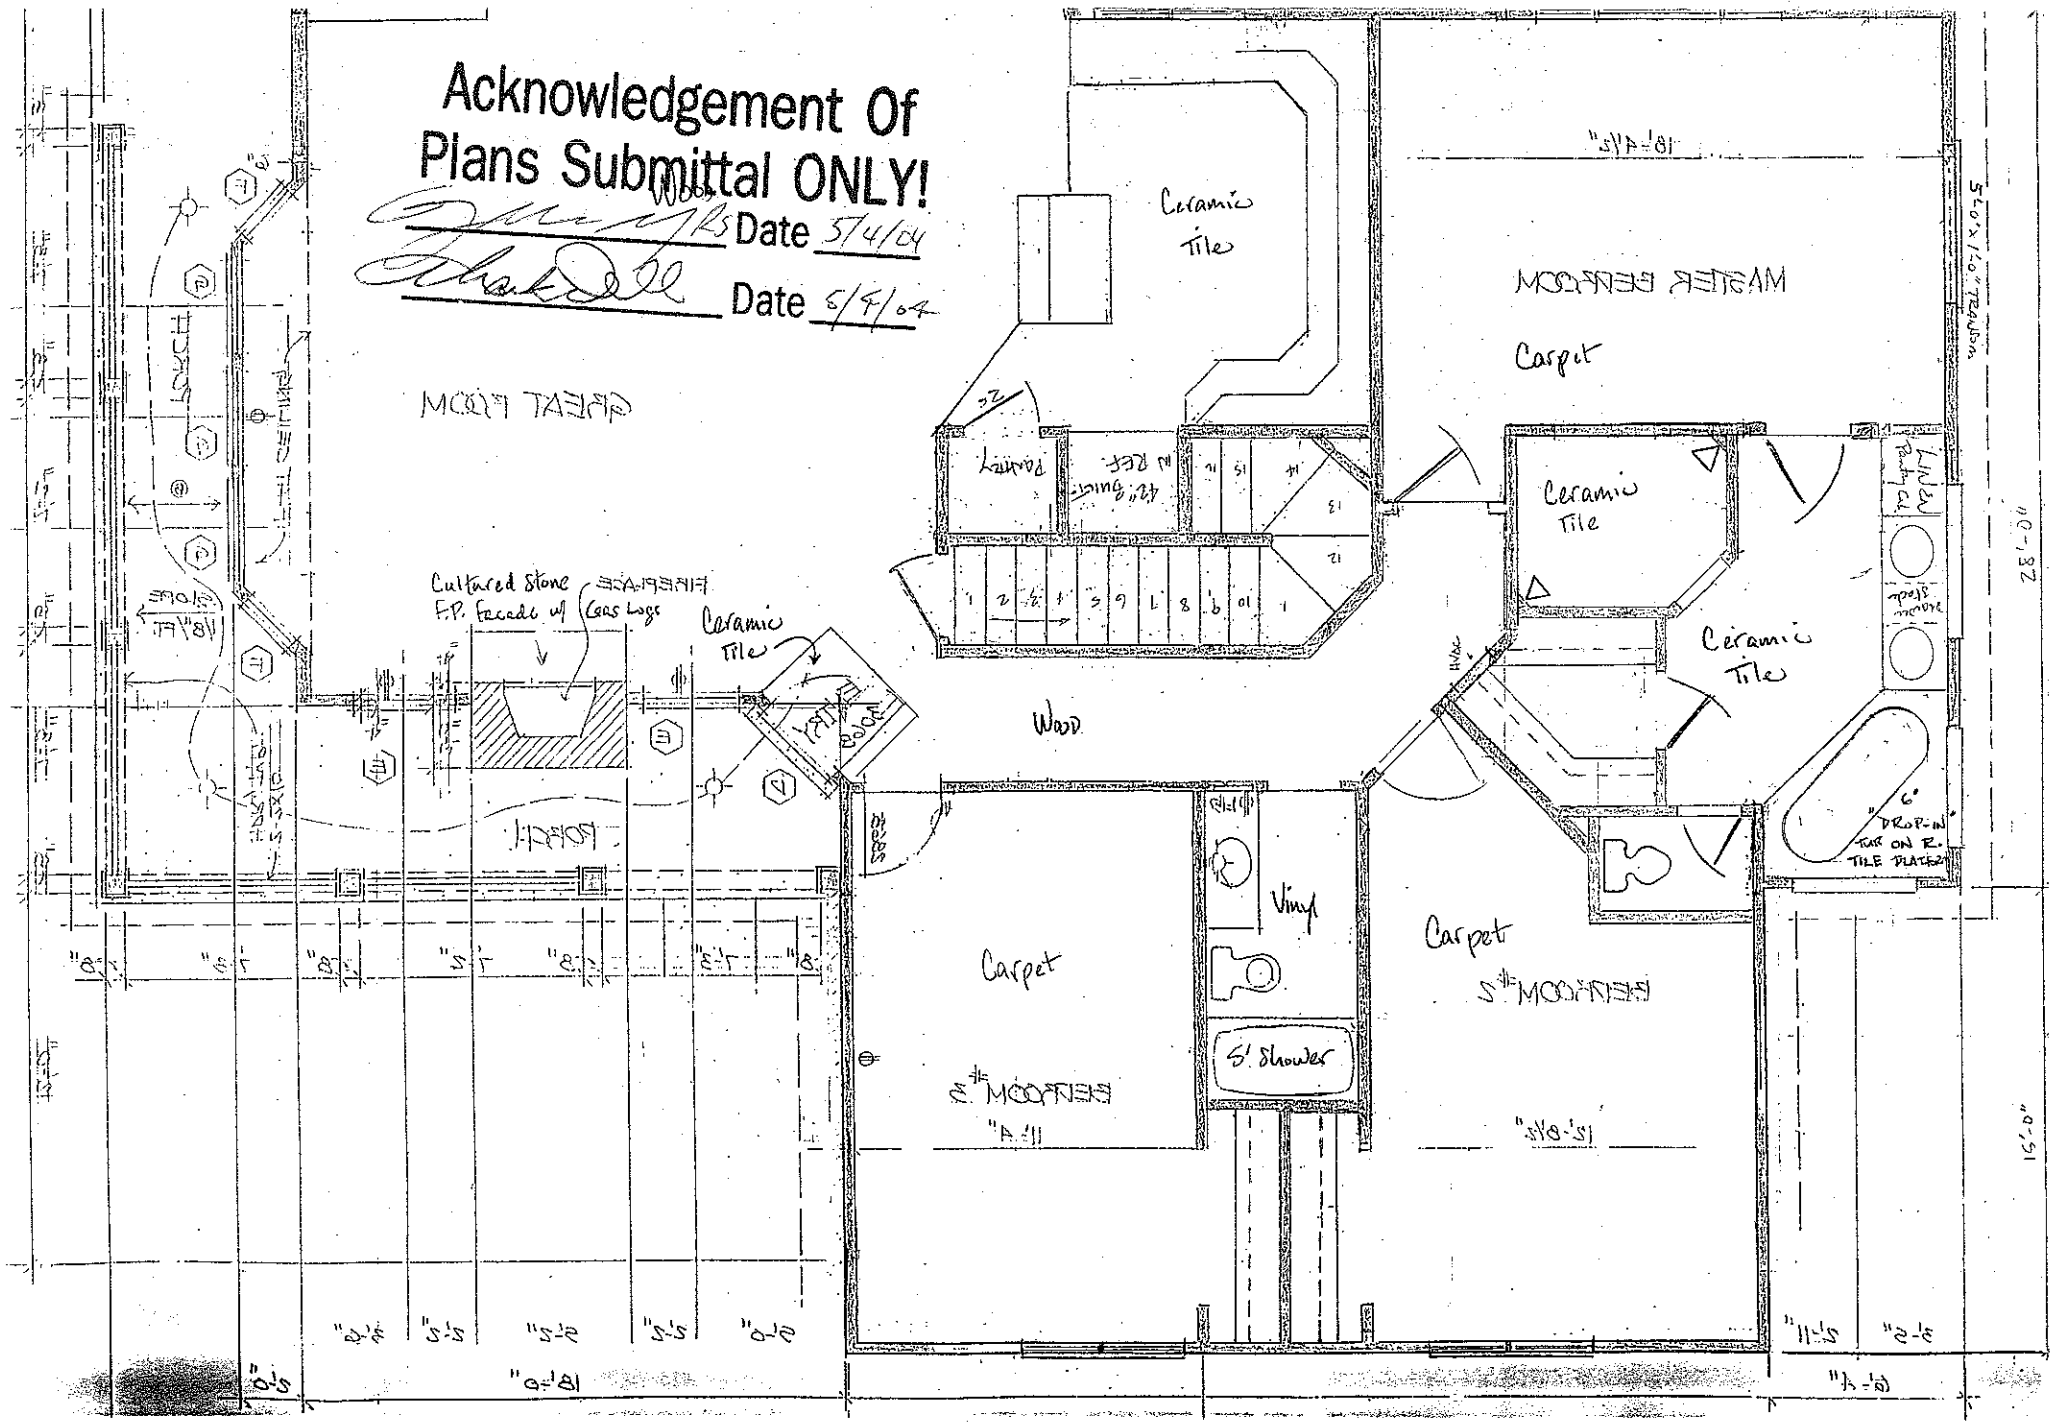

Acknowledgement Of
Plans Submittal ONLY!
Date 5/4/04
Date 5/4/04
Ceramic Tile
Carpet
Ceramic Tile
Ceramic Tile
Cultured Stone F.P. Facade w/ Gas Logs
Ceramic Tile
Wood
Vinyl
Carpet
Carpet
5' Shower
6" DROP-IN TUB ON R. TILE PLATFORM
5'-0" x 10" TRANSOM
28'-0"
15'-0"