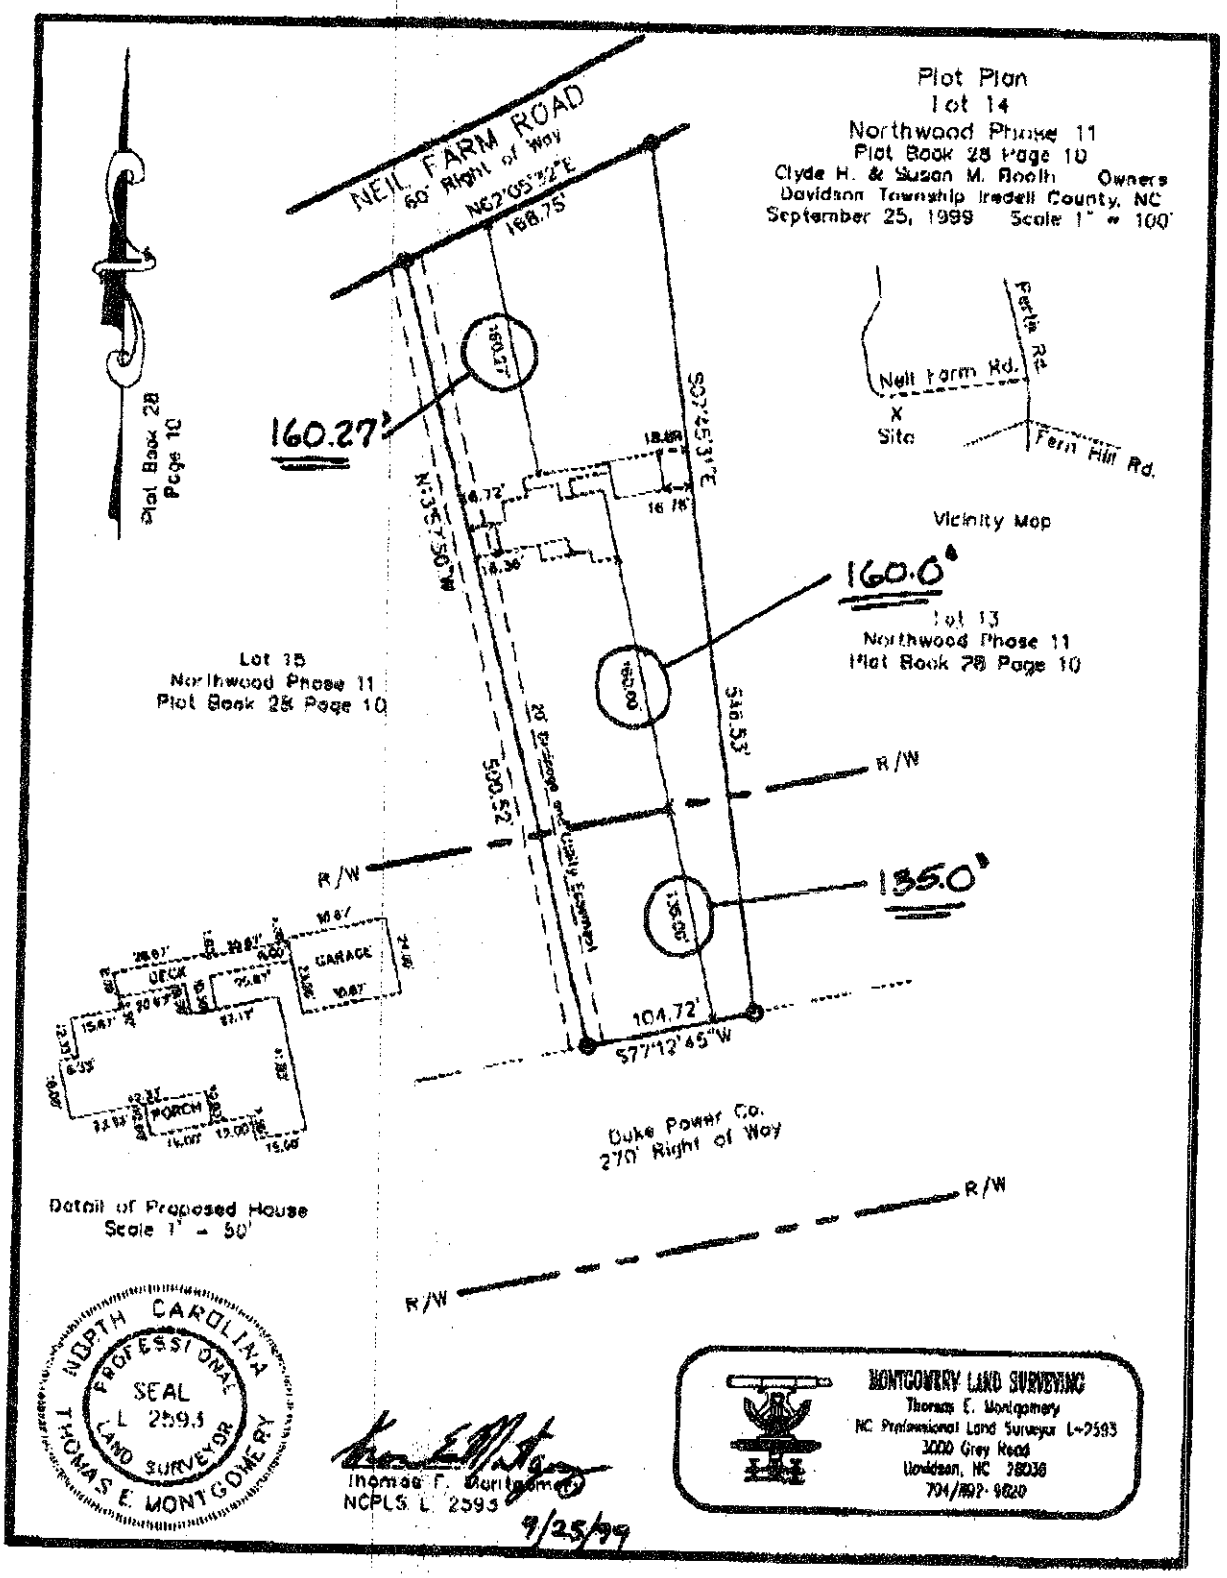

Plot Plan
Lot 14
Northwood Phase 11
Plot Book 28 Page 10
Clyde H. & Susan M. Booth Owners
Davidson Township Iredell County, NC
September 25, 1999 Scale 1" = 100'
NEIL FARM ROAD
60' Right of Way
N62°05'32"E
168.75'
160.27'
Plot Book 28
Page 10
S02°53'13"E
316.53'
N:35°50'W
160.0'
Lot 13
Northwood Phase 11
Plot Book 28 Page 10
Lot 15
Northwood Phase 11
Plot Book 28 Page 10
R/W
135.0'
104.72'
S77°12'45"W
Duke Power Co.
270' Right of Way
R/W
R/W
Neil Farm Rd.
Fern Rd.
Fern Hill Rd.
X
Site
Vicinity Map
DECK
GARAGE
PORCH
Detail of Proposed House
Scale 1" = 50'
NORTH CAROLINA
PROFESSIONAL
SEAL
L 2593
LAND SURVEYOR
THOMAS E. MONTGOMERY
Thomas E. Montgomery
NCPLS L 2593
9/25/99
MONTGOMERY LAND SURVEYING
Thomas E. Montgomery
NC Professional Land Surveyor L-2593
3000 Grey Road
Davidson, NC 28036
704/892-9620