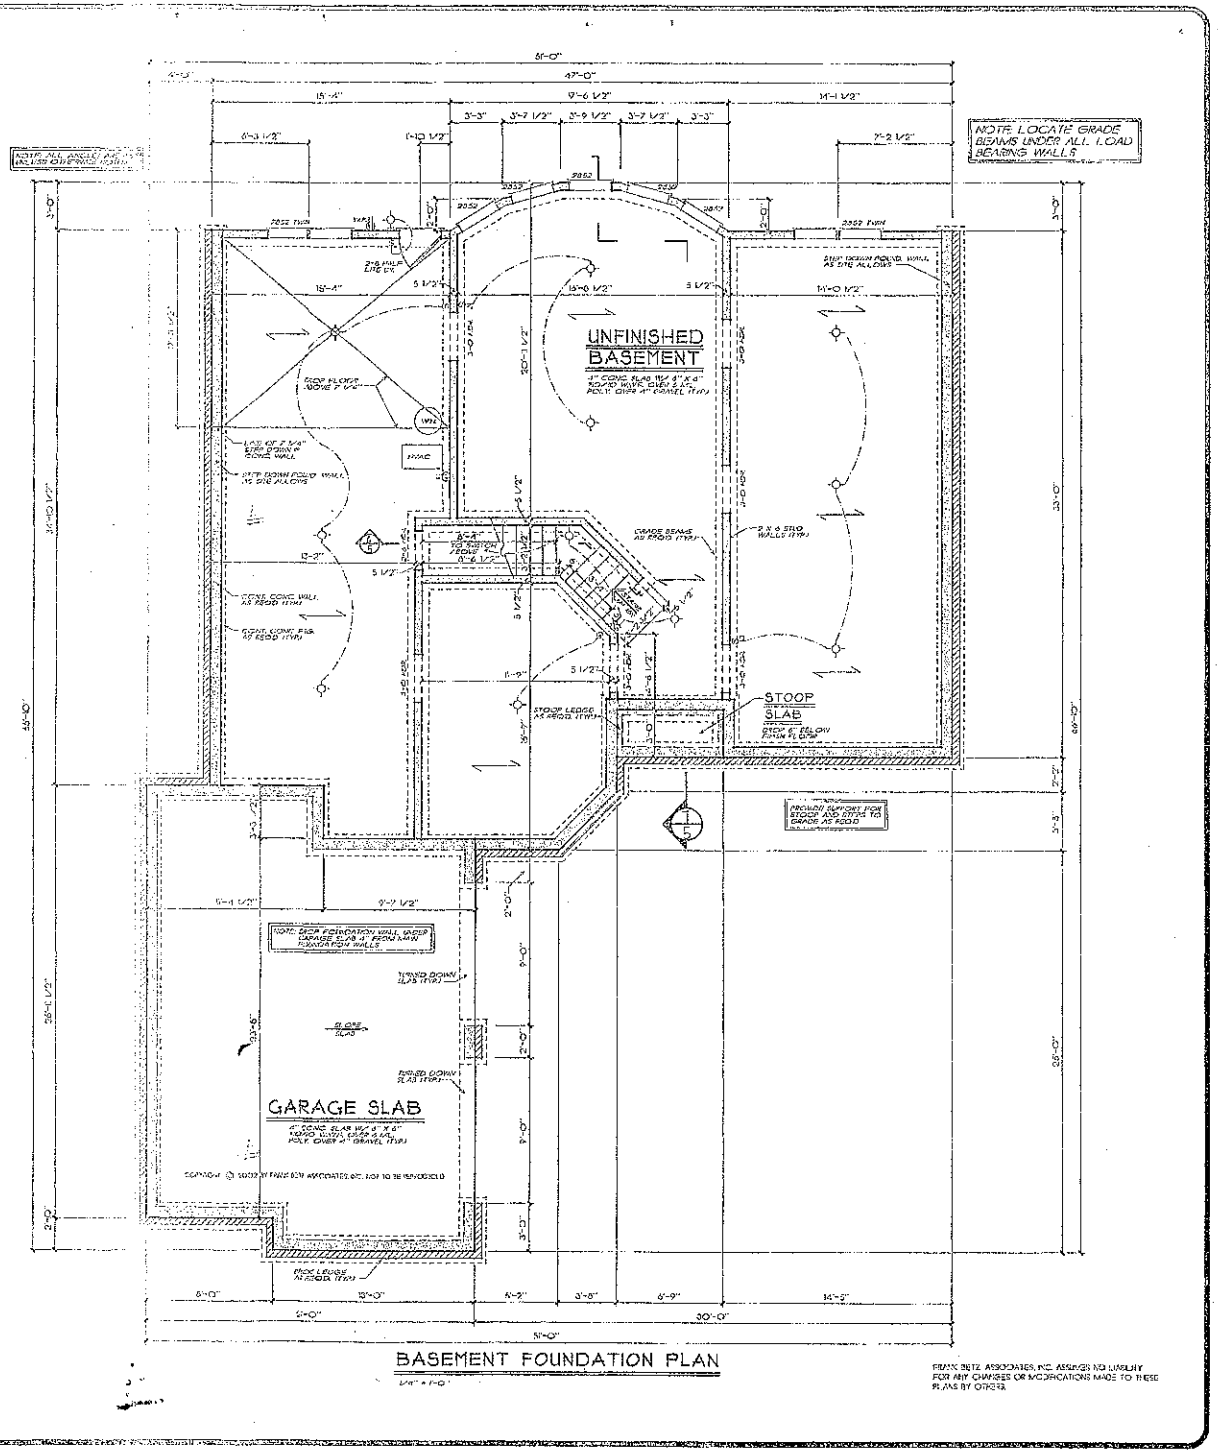


FRANK BETZ ASSOCIATES, INC. ASSUMES NO LIABILITY FOR ANY CHANGES OR MODIFICATIONS MADE TO THESE PLANS BY OTHERS.

NO.	REVISIONS	DATE	BY
	CLAS 29'-23	4-1-09	BAZ

Copyright Frank Betz Associates, Inc. All Rights Reserved. The Duplication, Reproduction, Copying, Sale, Resale, Licensing, or any other distribution or use of these plans, any portion thereof, or the ideas depicted herein is Strictly Prohibited unless expressly authorized in writing by FBA, Inc.

HOME PLANS
DESIGNED FOR TODAY'S LIFESTYLE

BASEMENT FOUNDATION PLAN

THE SUMMERLYN


FBA
FRANK BETZ ASSOCIATES, INC.
2401 LAKE PARK DRIVE, SUITE 250
SMYRNA, GEORGIA 30080
770/431-0068
www.frankbetz.com

BY: JMD CK: KBW

DATE: 2-14-2009

SHEET: 2 OF: 5

Acknowledgement Of
Plans Submittal ONLY
Date 4-1
Date 4-1

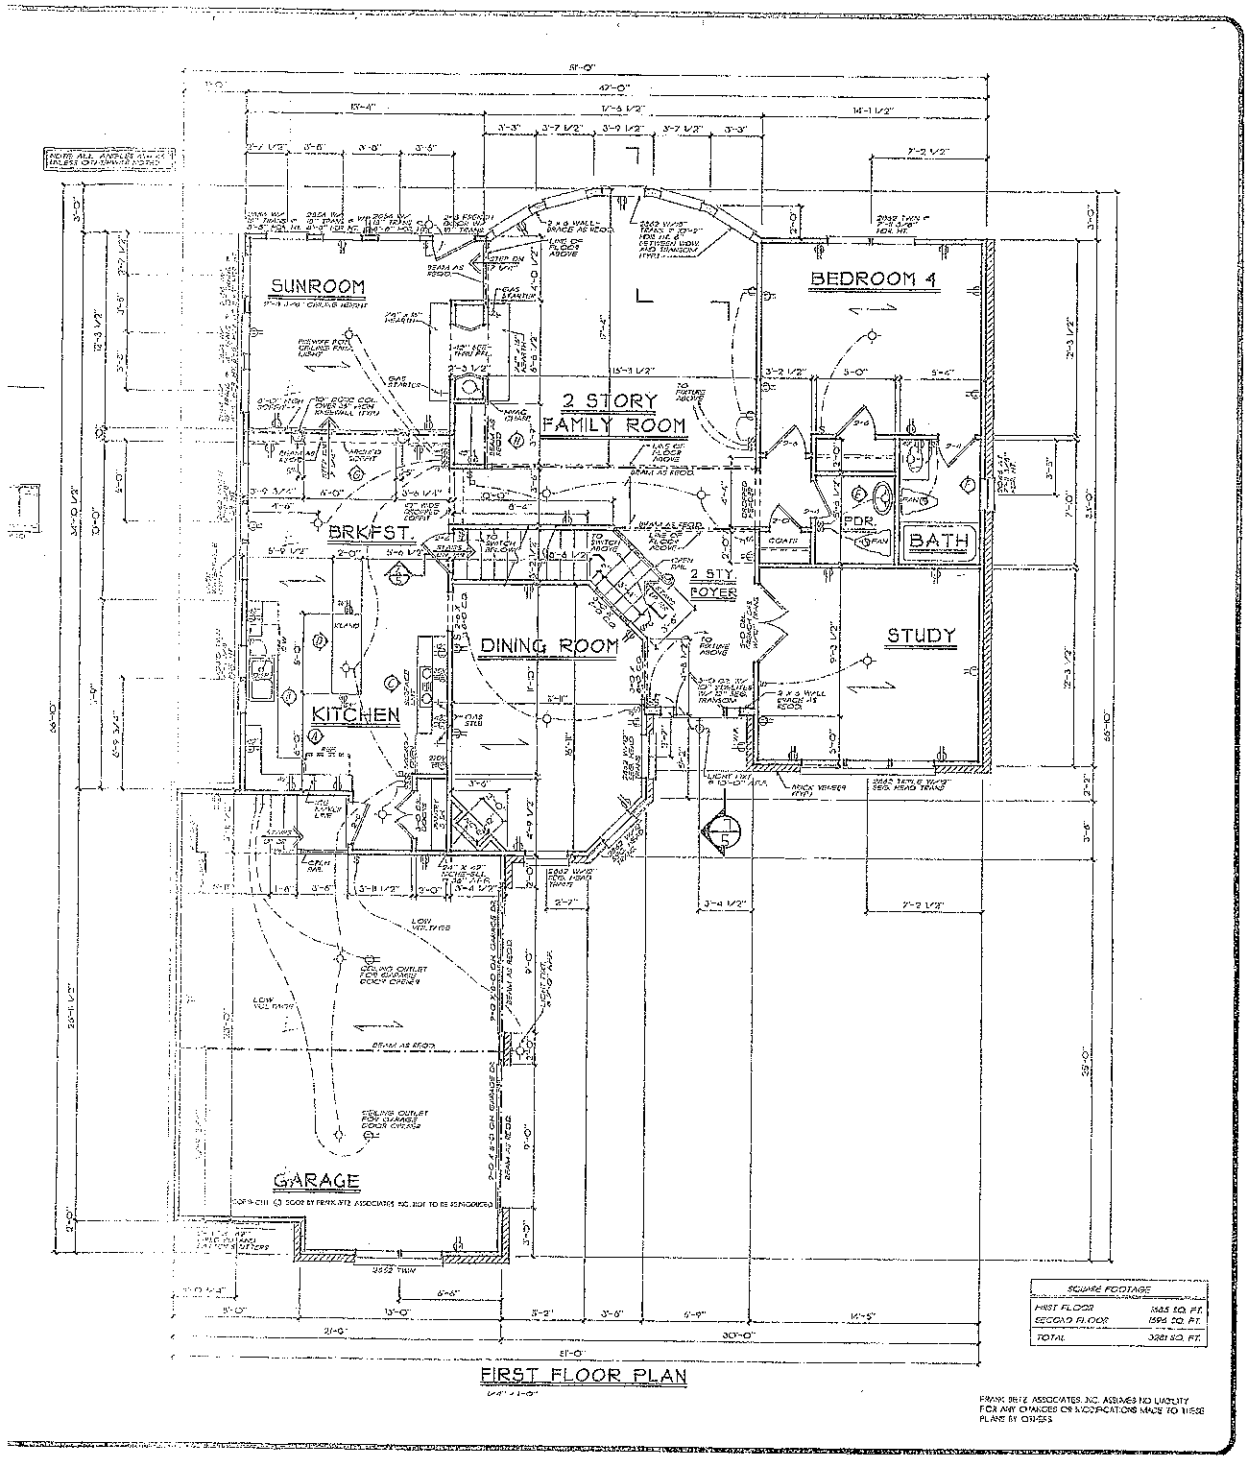

SQUARE FOOTAGE	
FIRST FLOOR	1885 SQ. FT.
SECOND FLOOR	1596 SQ. FT.
TOTAL	3481 SQ. FT.

FRANK BETZ ASSOCIATES, INC. ASSUMES NO LIABILITY FOR ANY CHANGES OR MODIFICATIONS MADE TO THESE PLANS BY OTHERS.

REVISIONS	DATE	BY
PLAN 27-03	6-4-03	CAH

Copyright Frank Betz Associates, Inc. All Rights Reserved. The Duplication, Reproduction, Copying, Sale, Rental, Exchange, or Any Other Commercial Use of These Drawings, any portion thereof, or the exact duplicated version of Similar Plan(s) unless expressly authorized in writing by FBA, Inc.

HOME PLANS
DESIGNED FOR TODAY'S FAMILY

FIRST FLR. PLAN/CAB. ELEVS.

THE SUMMERLYN


FBA
FRANK BETZ ASSOCIATES, INC.
2401 LAKE PARK DRIVE/SUITE 250
SMYRNA, GEORGIA 30080
770/431-1088
www.frankbetz.com

BY: MB CH: KW

DATE: 7-14-2003

SHEET: 3 OF: 5

Acknowledgement
Plans Submittal Of
Date
Date

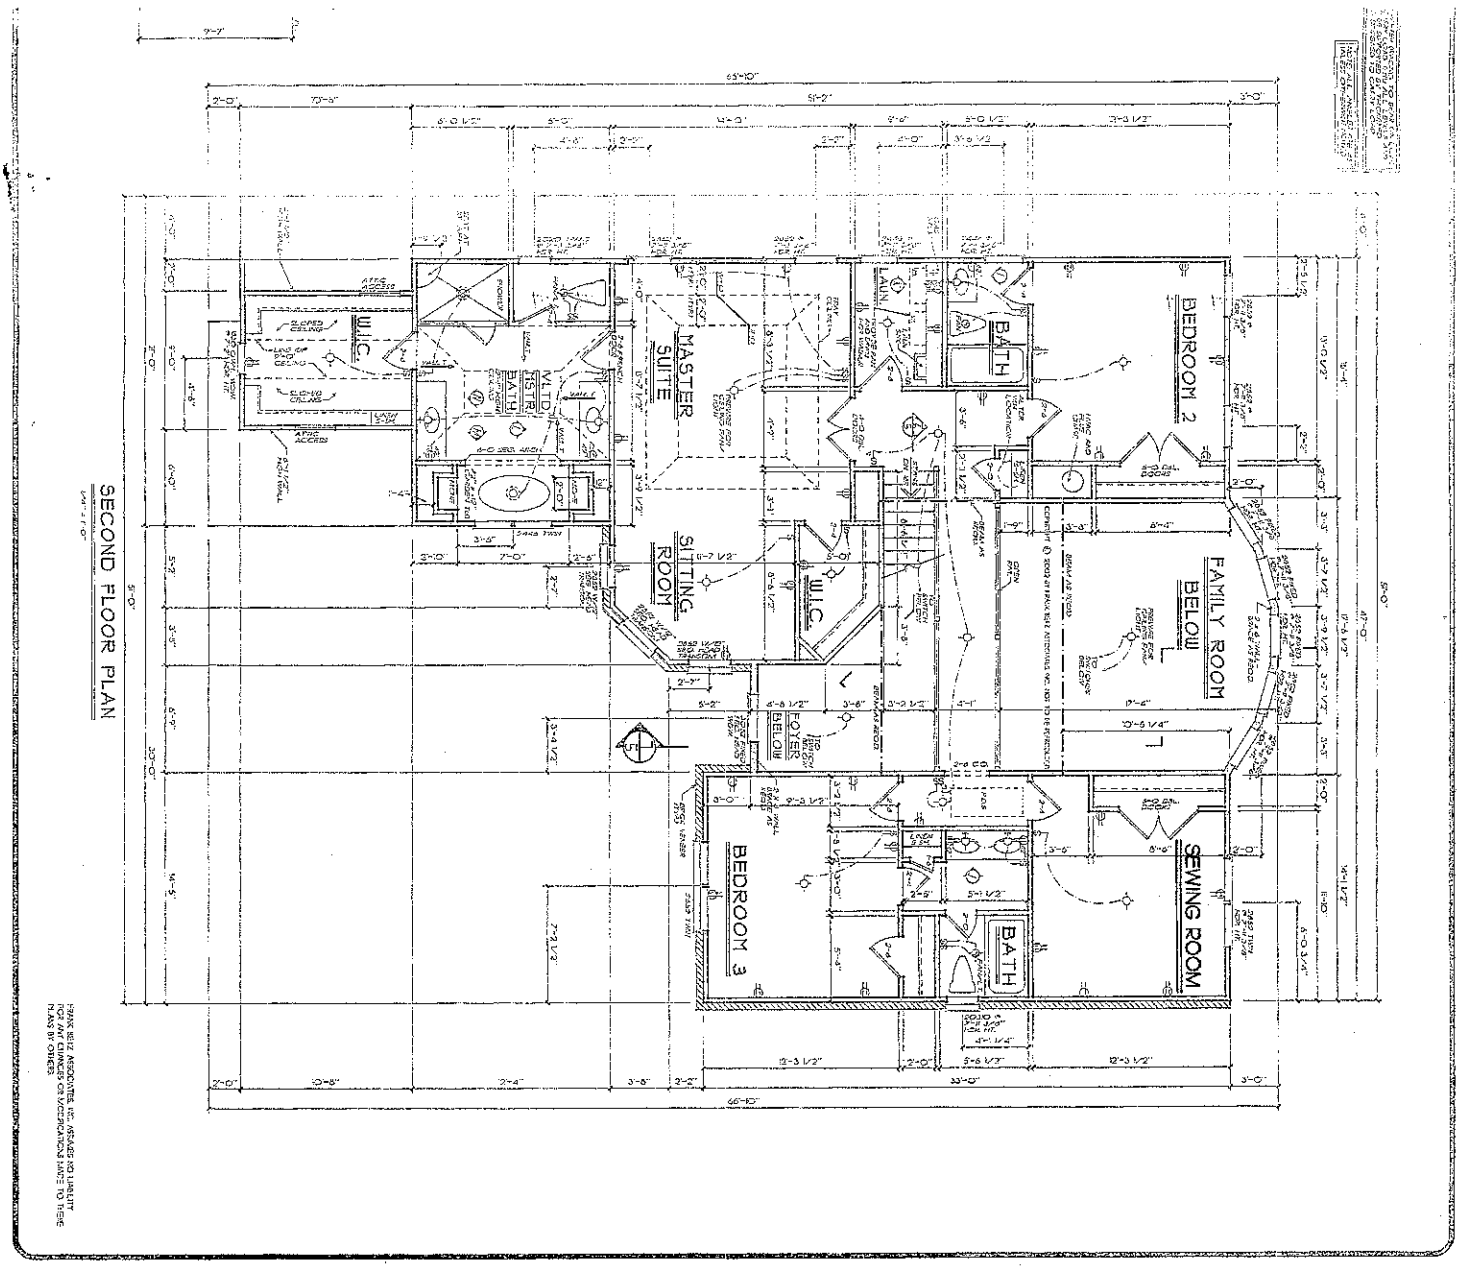

FRANK BETZ ASSOCIATES, INC. ASSUMES NO LIABILITY FOR ANY ERRORS OR OMISSIONS ON CONSTRUCTION PLANS NOT TO BE USED AS WORKING PLANS BY OTHERS

FBA

FRANK BETZ ASSOCIATES, INC.
2401 LAKE PARK DRIVE/SUITE 250
SMYRNA, GEORGIA 30080
770/431-0868
www.frankbetz.com

SECOND FLR. PLAN/CAB. ELEVS.

THE SUMMERLYN

HOMEPLANS
DESIGNED FOR TODAY'S MARKET

Acknowledgement Of
Plans Submittal ONLY!

Date 4-17-06

Date 4-17-06