


TH ELEVATIONS

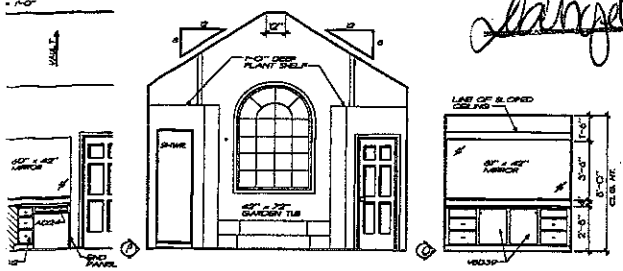


BATH ELEV.

Acknowledgement Of Plans Submittal ONLY!


Date 8/31/05

Date 8/31/05

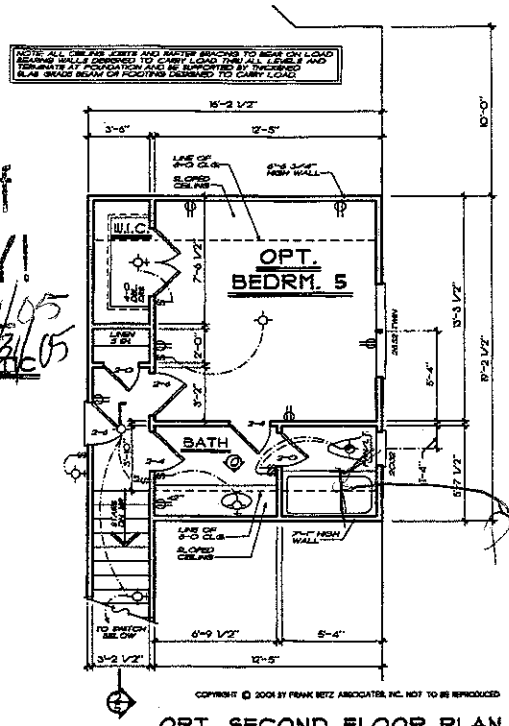


OPT. SECOND FLOOR PLAN

Powder Room OK 8-31-05

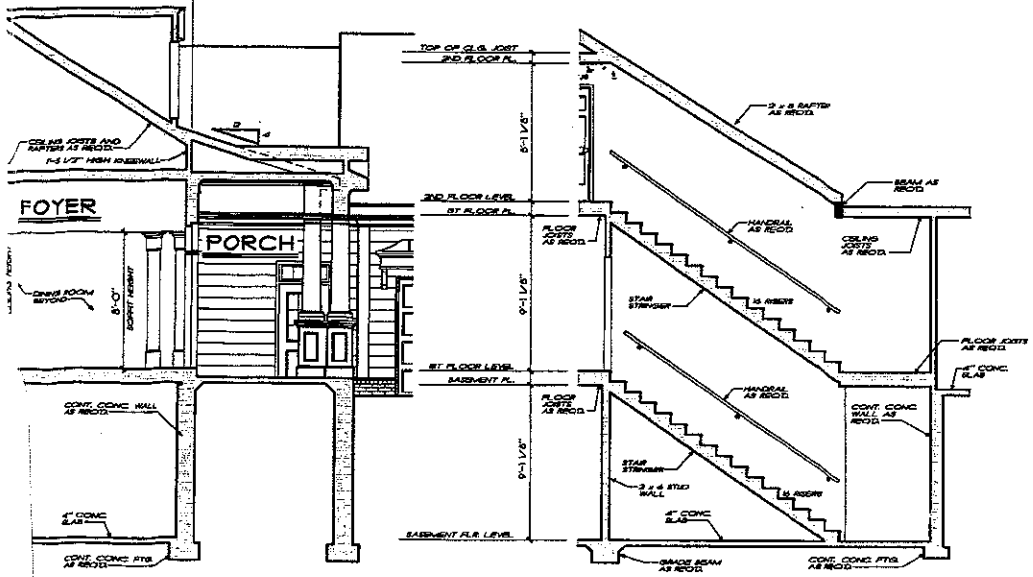

STAIR SECTION

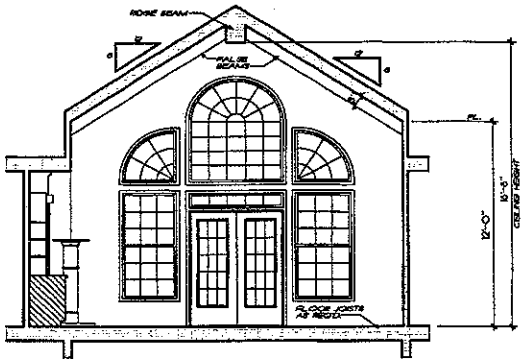

GRAND ROOM SECTION

NOTE SECTIONS REFLECT A BASEMENT FOUNDATION. IF ANOTHER FOUNDATION IS USED, BUILDER SHOULD DISREGARD FOUNDATION SHOWN

REVISIONS	DATE	BY
CLAY SPIT		

Copyright Frank Betz Associates, Inc. All Rights Reserved. No Duplication, Reproduction, Copying, Sale, Resale, Licensing, or any other distribution or use of these drawings, any portion thereof, or the plans depicted hereon is Strictly PROHIBITED unless expressly authorized in writing by FBA, Inc.

HOME PLANS
DESIGNED FOR TODAY'S MARKET

SECTS./K. & B. ELEVS./OPT. 2ND FLR.

THE LAUREL RIVER

FBA
FRANK BETZ ASSOCIATES, INC.
2401 LAKE PARK DRIVE/SUITE 250
SMYRNA, GEORGIA 30080
770/431-0888
www.frankbetz.com


BY: RLD CK: RDW

DATE: 8/30/05

SHEET: 5

OF: 5

COPYRIGHT © 2001 BY FRANK BETZ ASSOCIATES, INC. NOT TO BE REPRODUCED

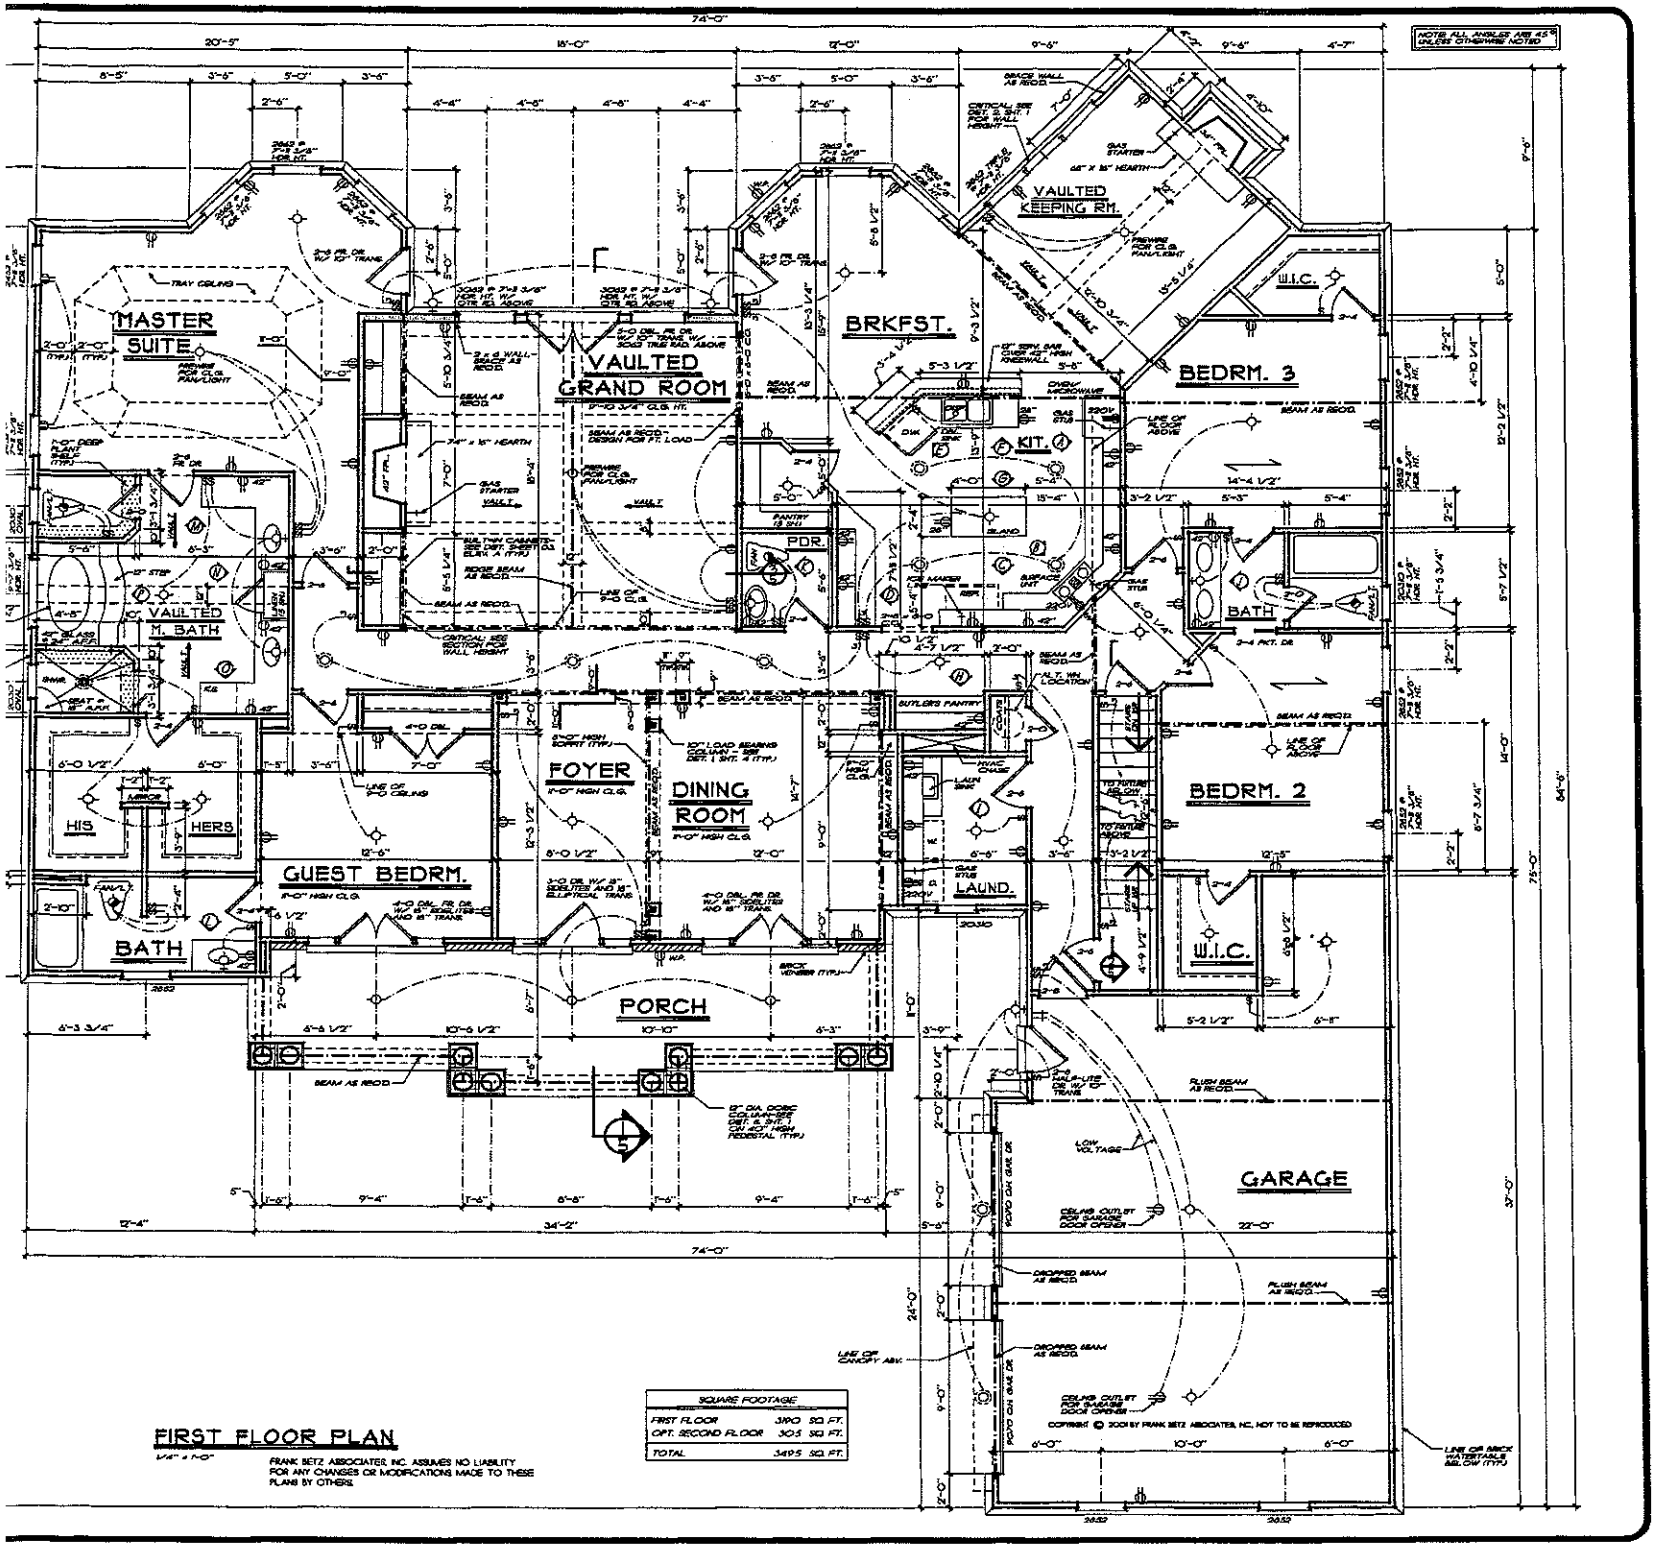

FIRST FLOOR PLAN

1/4" = 1'-0"

FRANK BETZ ASSOCIATES, INC. ASSUMES NO LIABILITY FOR ANY CHANGES OR MODIFICATIONS MADE TO THESE PLANS BY OTHERS.

REVISIONS	DATE	BY
CLAR SPAN	7/8/02	CBS

Copyright Frank Betz Associates, Inc. All Rights Reserved. The Duplication, Reproduction, Copying, Sale, Resale, Licensing, or any other distribution or use of these drawings, any portion thereof, or the plans applied hereon is Strictly Prohibited unless expressly authorized in writing by FBA, Inc.

HOME PLANS
DESIGNED FOR TODAY'S MARKET

FIRST FLOOR PLAN / DETAIL

THE LAUREL RIVER

FBA
FRANK BETZ ASSOCIATES, INC.
6401 LAKE PARK DRIVE/SUITE 250
SMYRNA, GEORGIA 30080
770/431-0888
www.frankbetz.com

BY: PLD CK: REV

DATE: 6/20/01

SHEET: 4

OF: 5