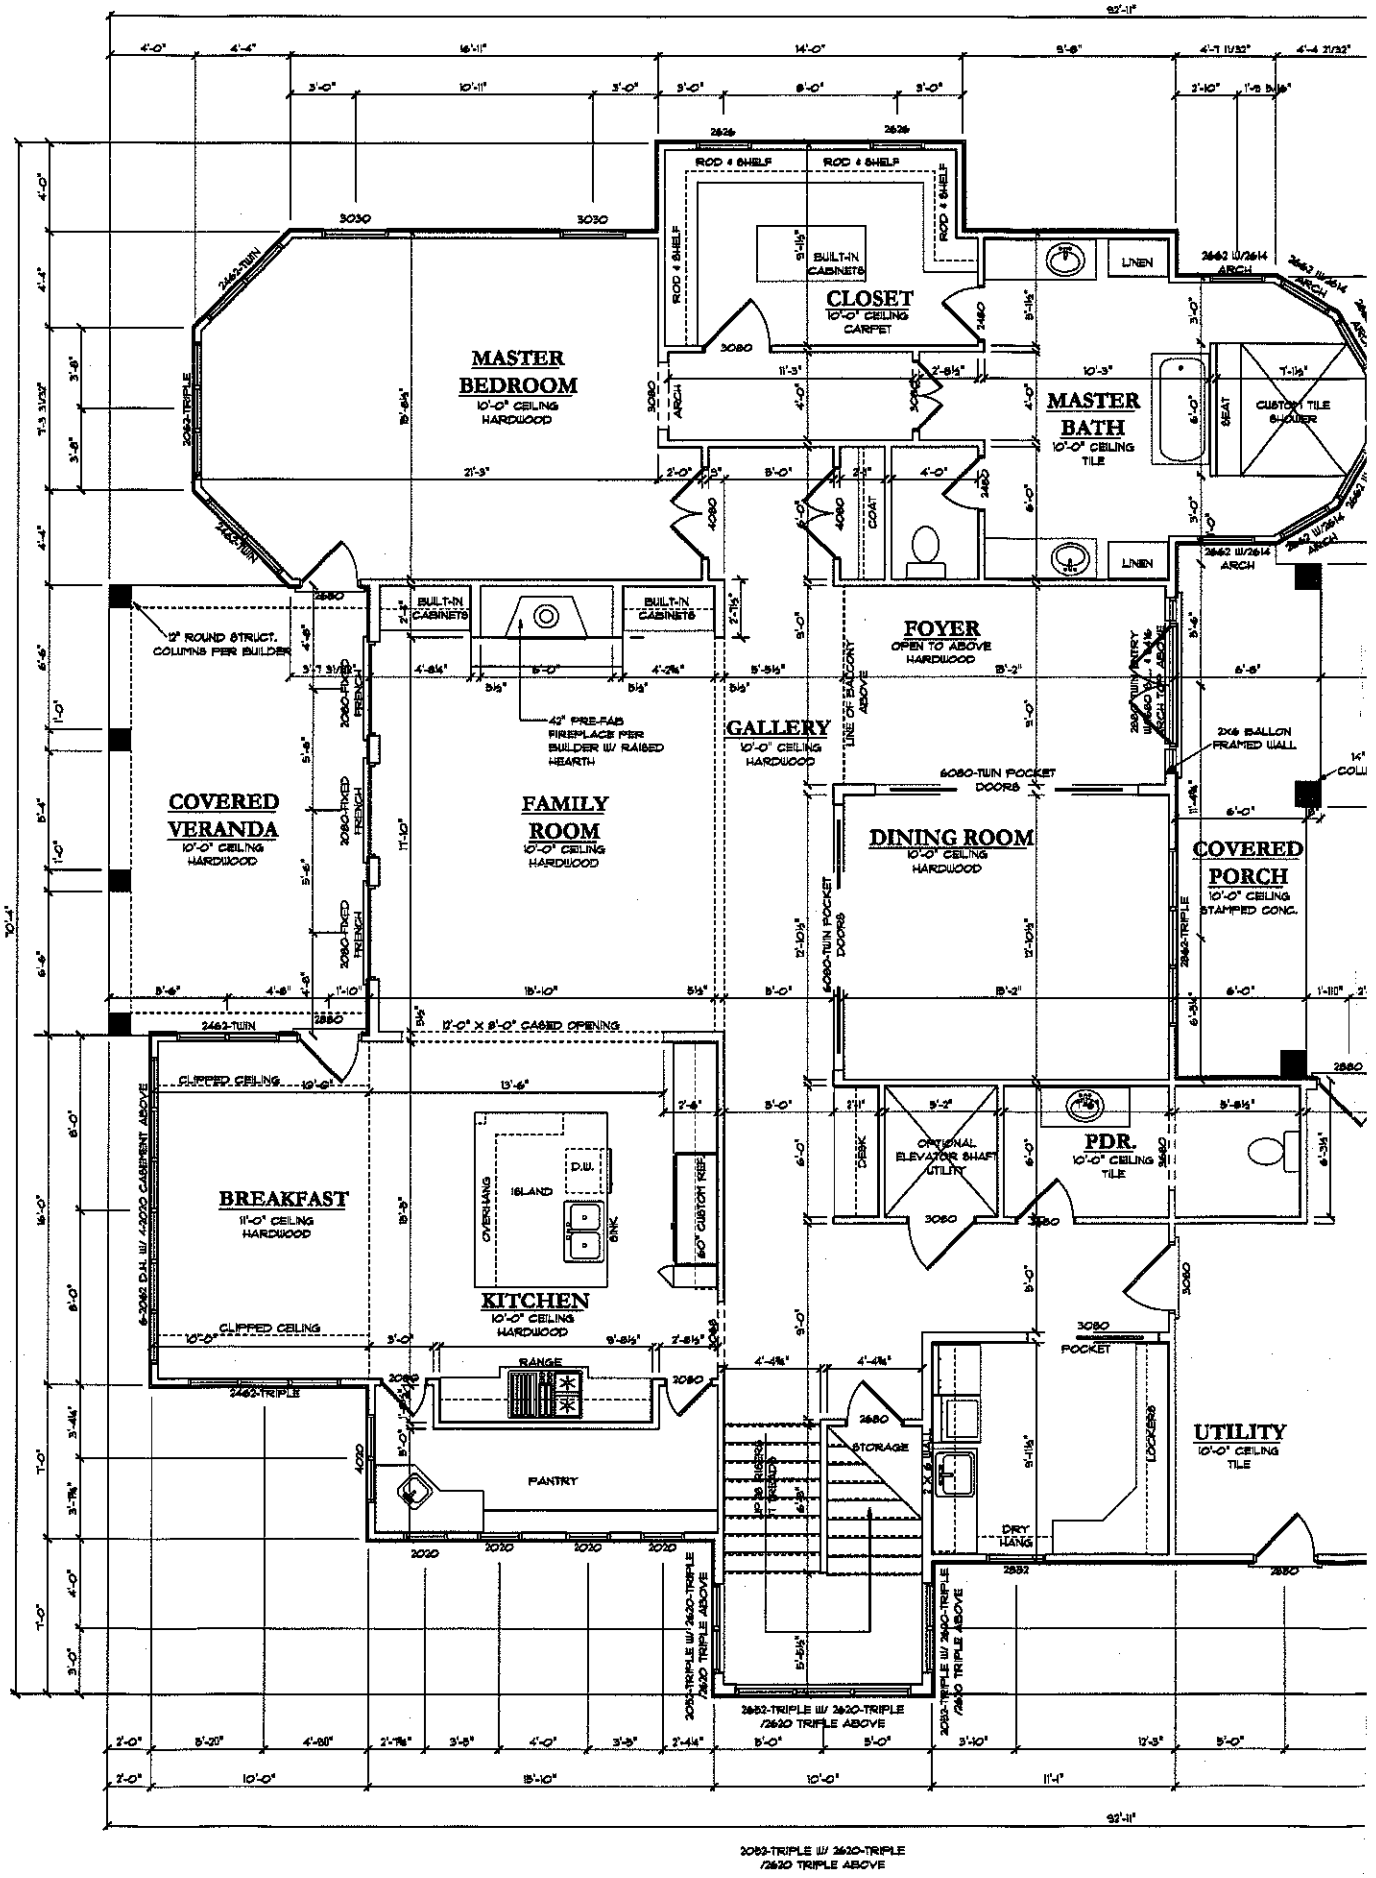
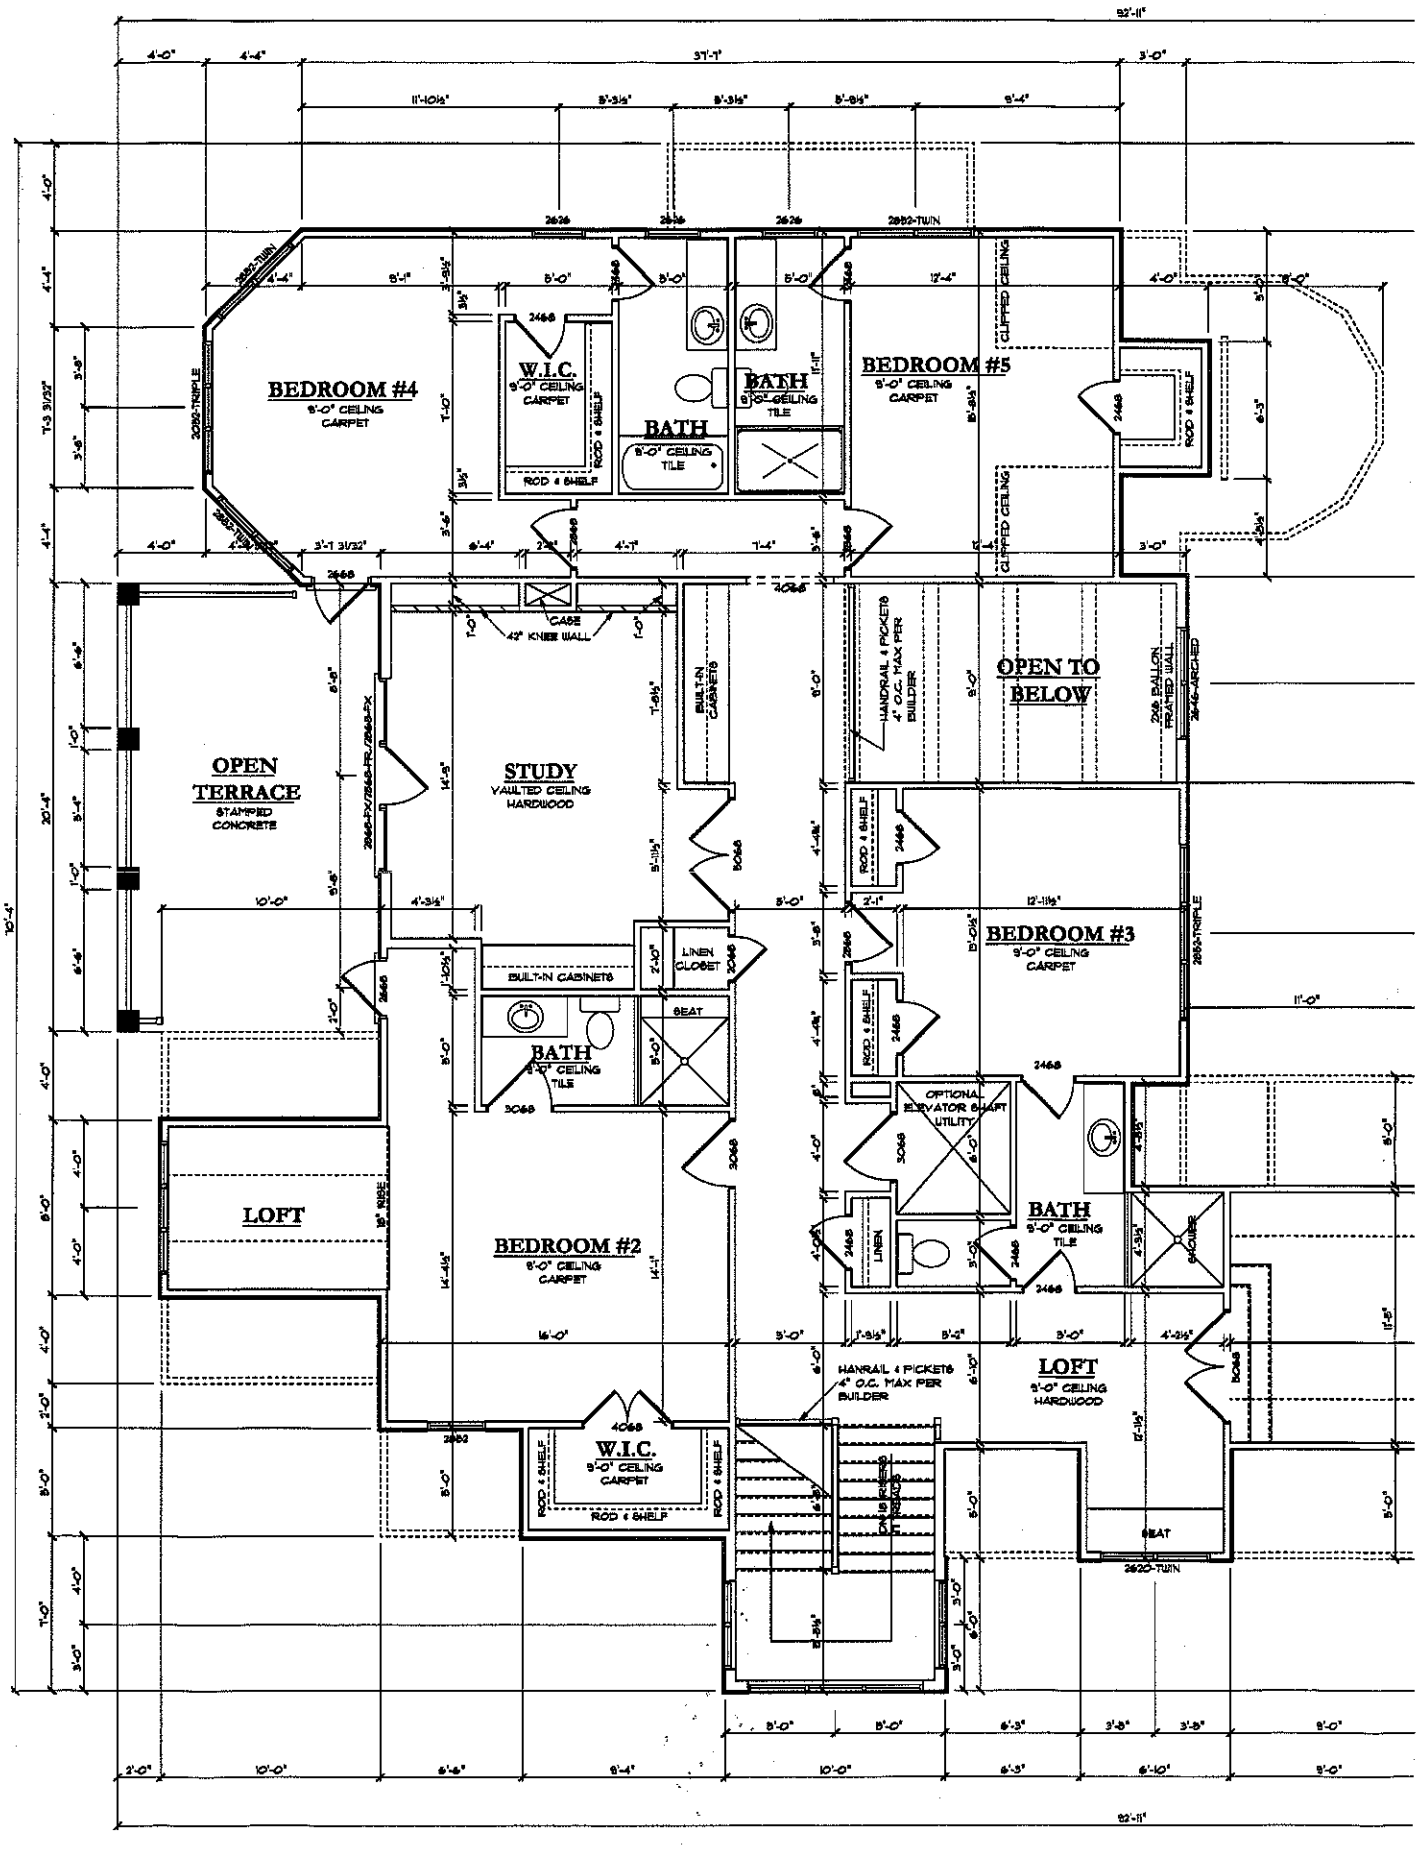

MASTER BEDROOM
10'-0" CEILING
HARDWOOD
CLOSET
10'-0" CEILING
CARPET
MASTER BATH
10'-0" CEILING
TILE
FOYER
OPEN TO ABOVE
HARDWOOD
GALLERY
10'-0" CEILING
HARDWOOD
COVERED VERANDA
10'-0" CEILING
HARDWOOD
FAMILY ROOM
10'-0" CEILING
HARDWOOD
DINING ROOM
10'-0" CEILING
HARDWOOD
COVERED PORCH
10'-0" CEILING
STAMPED CONC.
BREAKFAST
11'-0" CEILING
HARDWOOD
KITCHEN
10'-0" CEILING
HARDWOOD
PDR.
10'-0" CEILING
TILE
UTILITY
10'-0" CEILING
TILE
PANTRY
STORAGE
LINEN
LINEN
BUILT-IN CABINETS
BUILT-IN CABINETS
42" PRE-FAB FIREPLACE PER BUILDER W/ RAISED HEARTH
12" ROUND STRUCT. COLUMNS PER BUILDER
2x6 BALLON FRAMED WALL
6080-TWIN POCKET DOORS
6080-TWIN POCKET DOORS
12'-0" X 8'-0" CASED OPENING
CLIPPED CEILING
CLIPPED CEILING
ISLAND
D.W.
SINK
OVERHANG
60" CUSTOM RISER
RANGE
OPTIONAL ELEVATOR SHAFT UTILITY
DESK
3080 POCKET
DRY HANGS
LOCKERS
2080-TWIN ENTRY
2080-FIXED FRENCH
2080-FIXED FRENCH
2080-FIXED FRENCH
2462-TWIN
2462-TRIPLE
2462-TWIN
2462-TRIPLE
2462 W/2614 ARCH
2462 W/2614 ARCH
2462 W/2614 ARCH
6-2062 D.H. W/ 4-2020 CASEMENT ABOVE
2052-TRIPLE W/ 2620-TRIPLE /2620 TRIPLE ABOVE
2052-TRIPLE W/ 2620-TRIPLE /2620 TRIPLE ABOVE
2052-TRIPLE W/ 2620-TRIPLE /2620 TRIPLE ABOVE
92'-11"
70'-4"


BEDROOM #4
9'-0" CEILING
CARPET
W.I.C.
9'-0" CEILING
CARPET
ROD & SHELF
BATH
9'-0" CEILING
TILE
BATH
9'-0" CEILING
TILE
BEDROOM #5
9'-0" CEILING
CARPET
CLIPPED CEILING
OPEN TO
BELOW
OPEN
TERRACE
STAMPED
CONCRETE
STUDY
VAULTED CEILING
HARDWOOD
BUILT-IN CABINETS
LINEN
CLOSET
SEAT
BEDROOM #3
9'-0" CEILING
CARPET
OPTIONAL
ELEVATOR SHAFT
UTILITY
LOFT
BEDROOM #2
9'-0" CEILING
CARPET
LINEN
SHOWER
HANRAIL & PICKETS
4" O.C. MAX PER
BUILDER
LOFT
9'-0" CEILING
HARDWOOD
W.I.C.
9'-0" CEILING
CARPET
ROD & SHELF
42" KNEE WALL
CASE
52'-11"
37'-1"