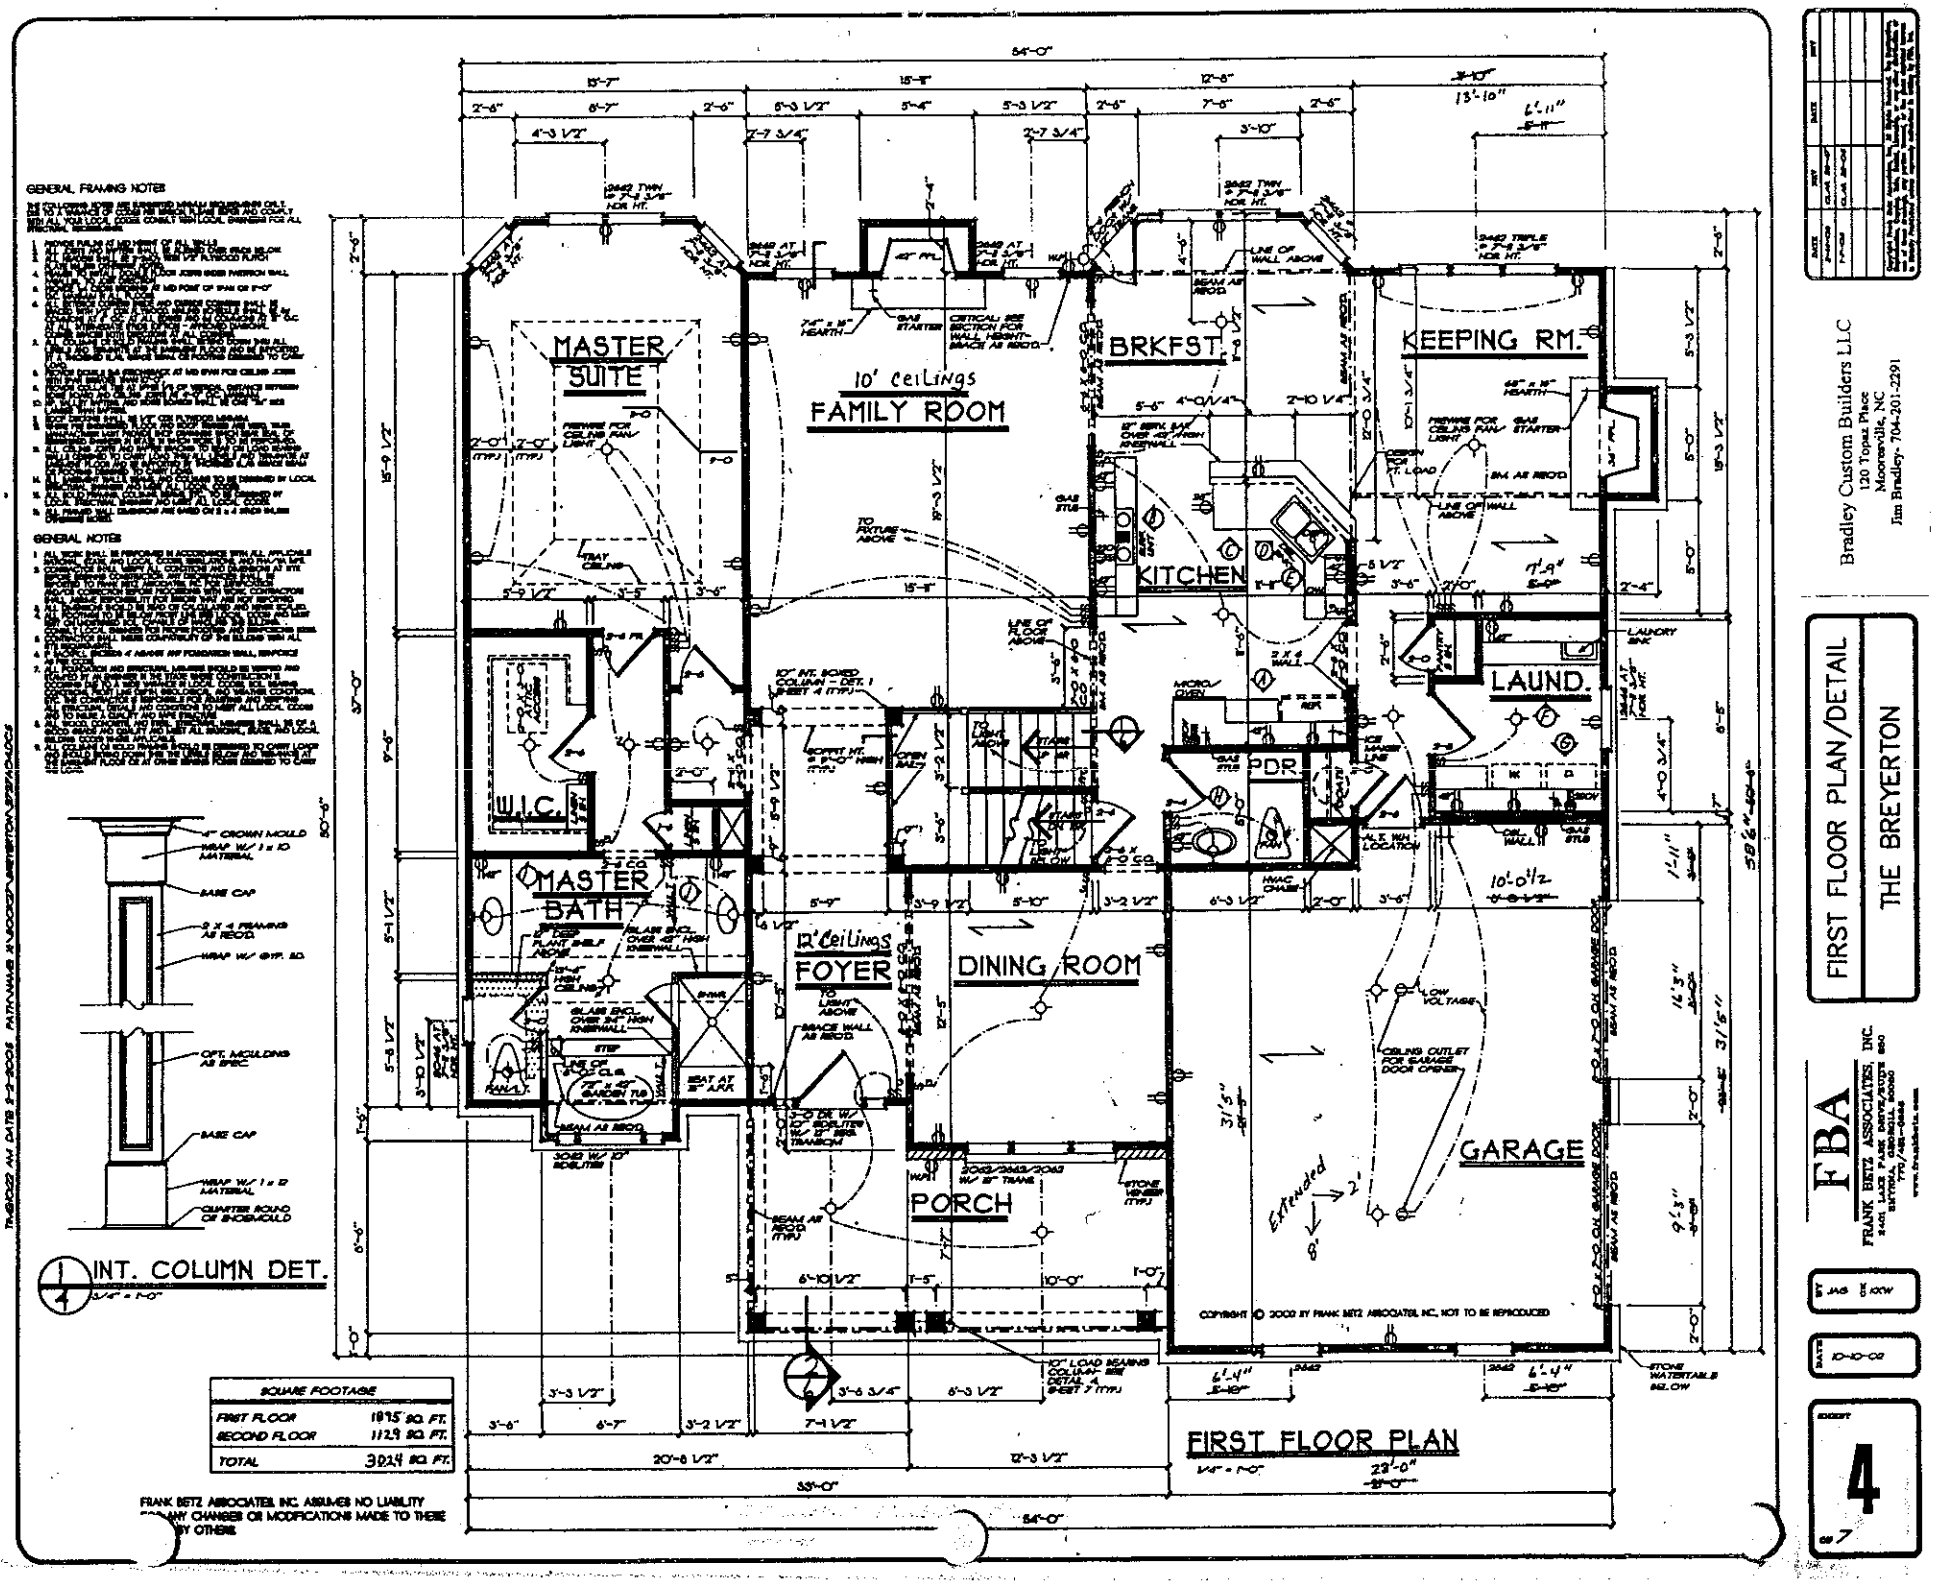


GENERAL FRAMING NOTES

GENERAL NOTES

1/4 INT. COLUMN DET.
3/4" = 1'-0"

SQUARE FOOTAGE	
FIRST FLOOR	1875 SQ. FT.
SECOND FLOOR	1129 SQ. FT.
TOTAL	3004 SQ. FT.

FRANK BETZ ASSOCIATES, INC. ASSUMES NO LIABILITY FOR ANY CHANGES OR MODIFICATIONS MADE TO THESE PLANS BY OTHERS.

THESE PLANS ARE THE PROPERTY OF FRANK BETZ ASSOCIATES, INC. AND ARE NOT TO BE REPRODUCED, CHANGED OR COPIED IN ANY FORM OR MANNER WHATSOEVER, NOR ARE THEY TO BE ASSIGNED TO ANY THIRD PARTY, WITHOUT FIRST OBTAINING THE EXPRESS WRITTEN PERMISSION AND CONSENT OF FRANK BETZ ASSOCIATES, INC.

COPYRIGHT © 2002 BY FRANK BETZ ASSOCIATES, INC. NOT TO BE REPRODUCED

Bradley Custom Builders LLC
120 Topaz Place
Mooresville, NC
Jim Bradley- 704-201-2291

FIRST FLOOR PLAN/DETAIL


THE BREYERTON

FBA
FRANK BETZ ASSOCIATES, INC.
3401 LAKE PARK DRIVE, SUITE 250
RALEIGH, NORTH CAROLINA 27609
(919) 781-0444
www.frankbetz.com

BY JMB CK KKW

DATE 10-10-02

SHEET 4 OF 7

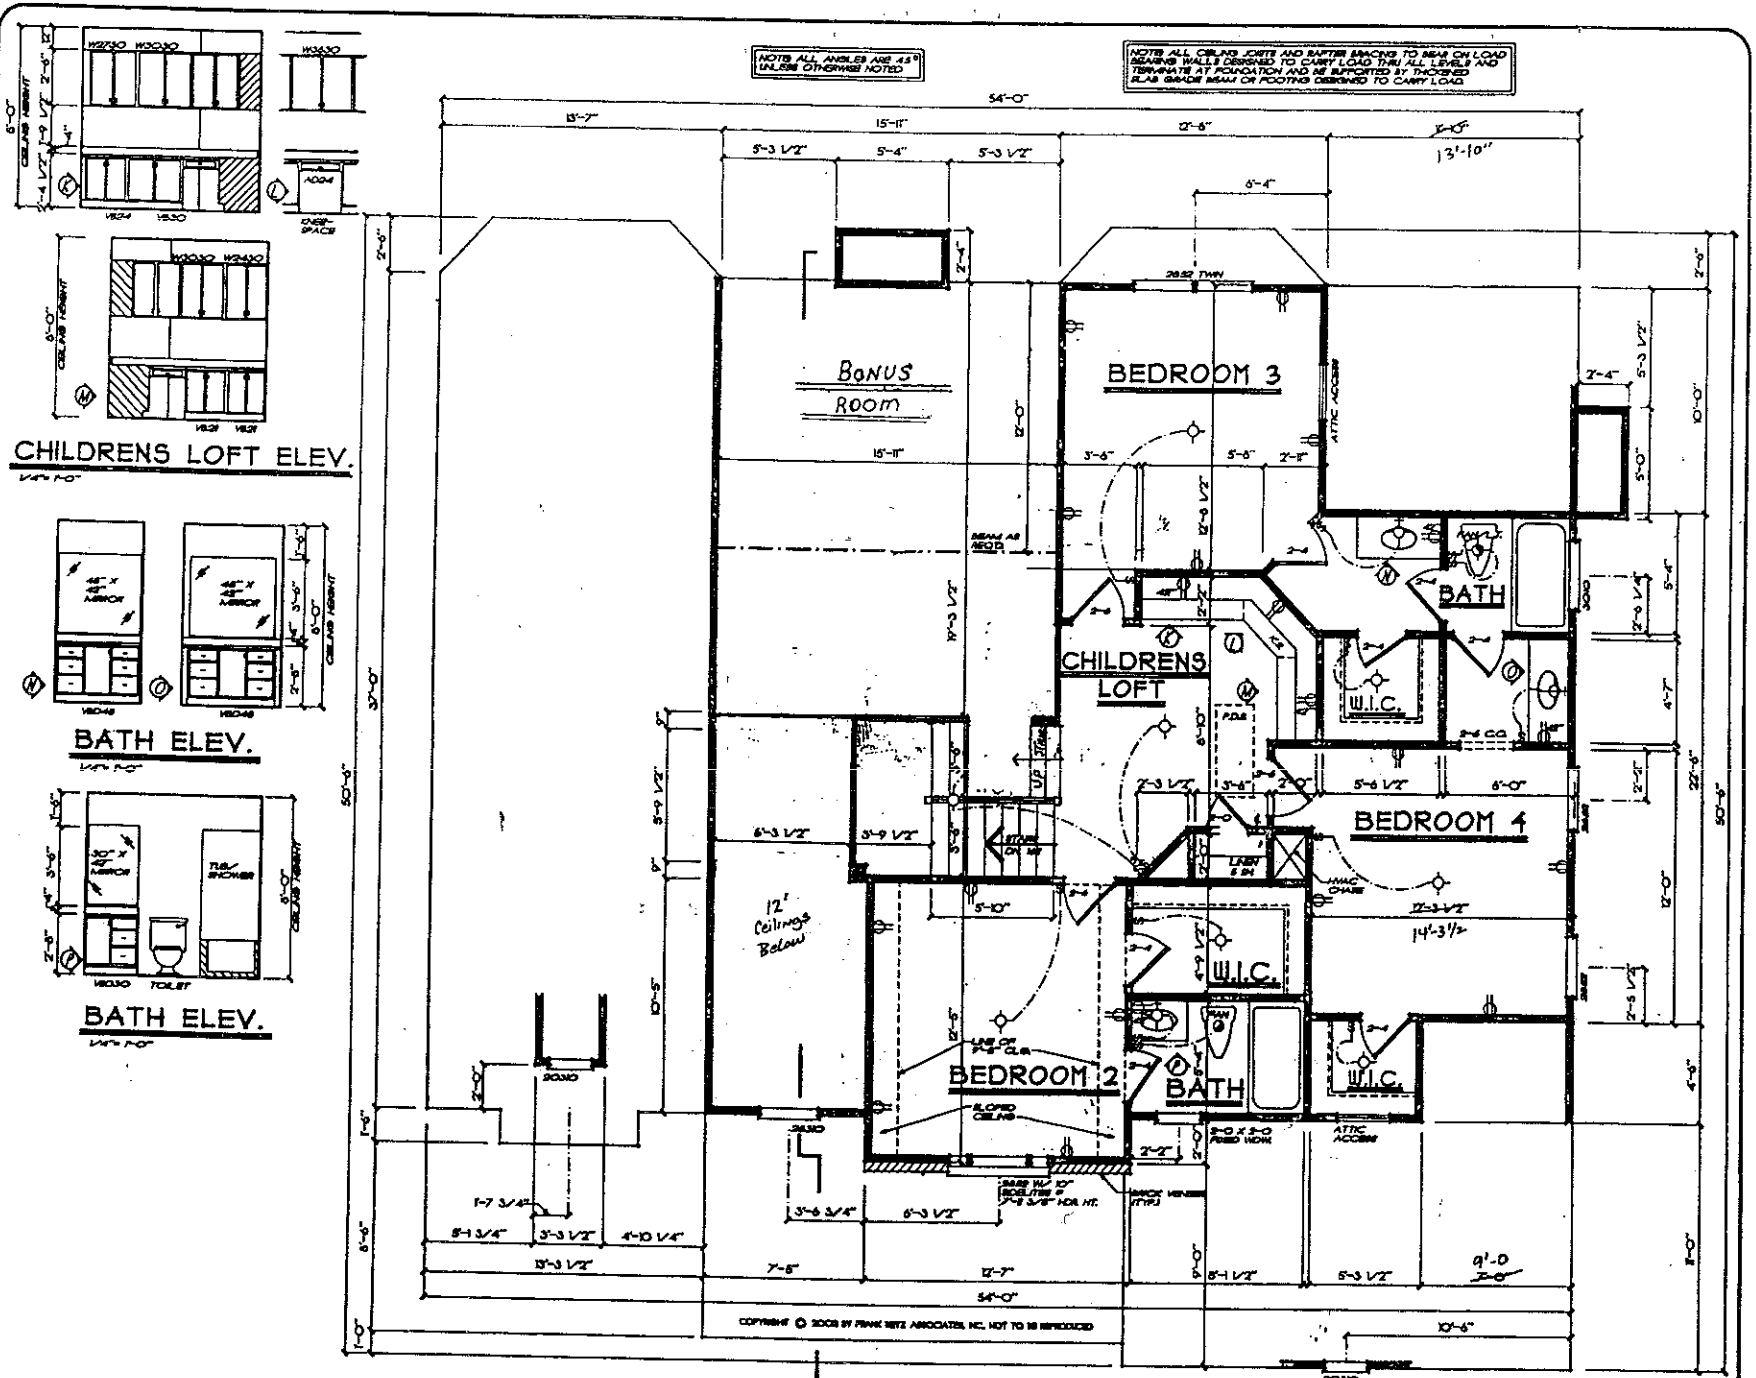

Bradley Custom Builders LLC
120 Topaz Place
Mooresville, NC
Jim Bradley- 704-201-2291

SECOND FLR. PLAN/CABS.
THE BREYERTON

FBA
FRANK BETZ ASSOCIATES, INC.

DATE 10-10-08

5