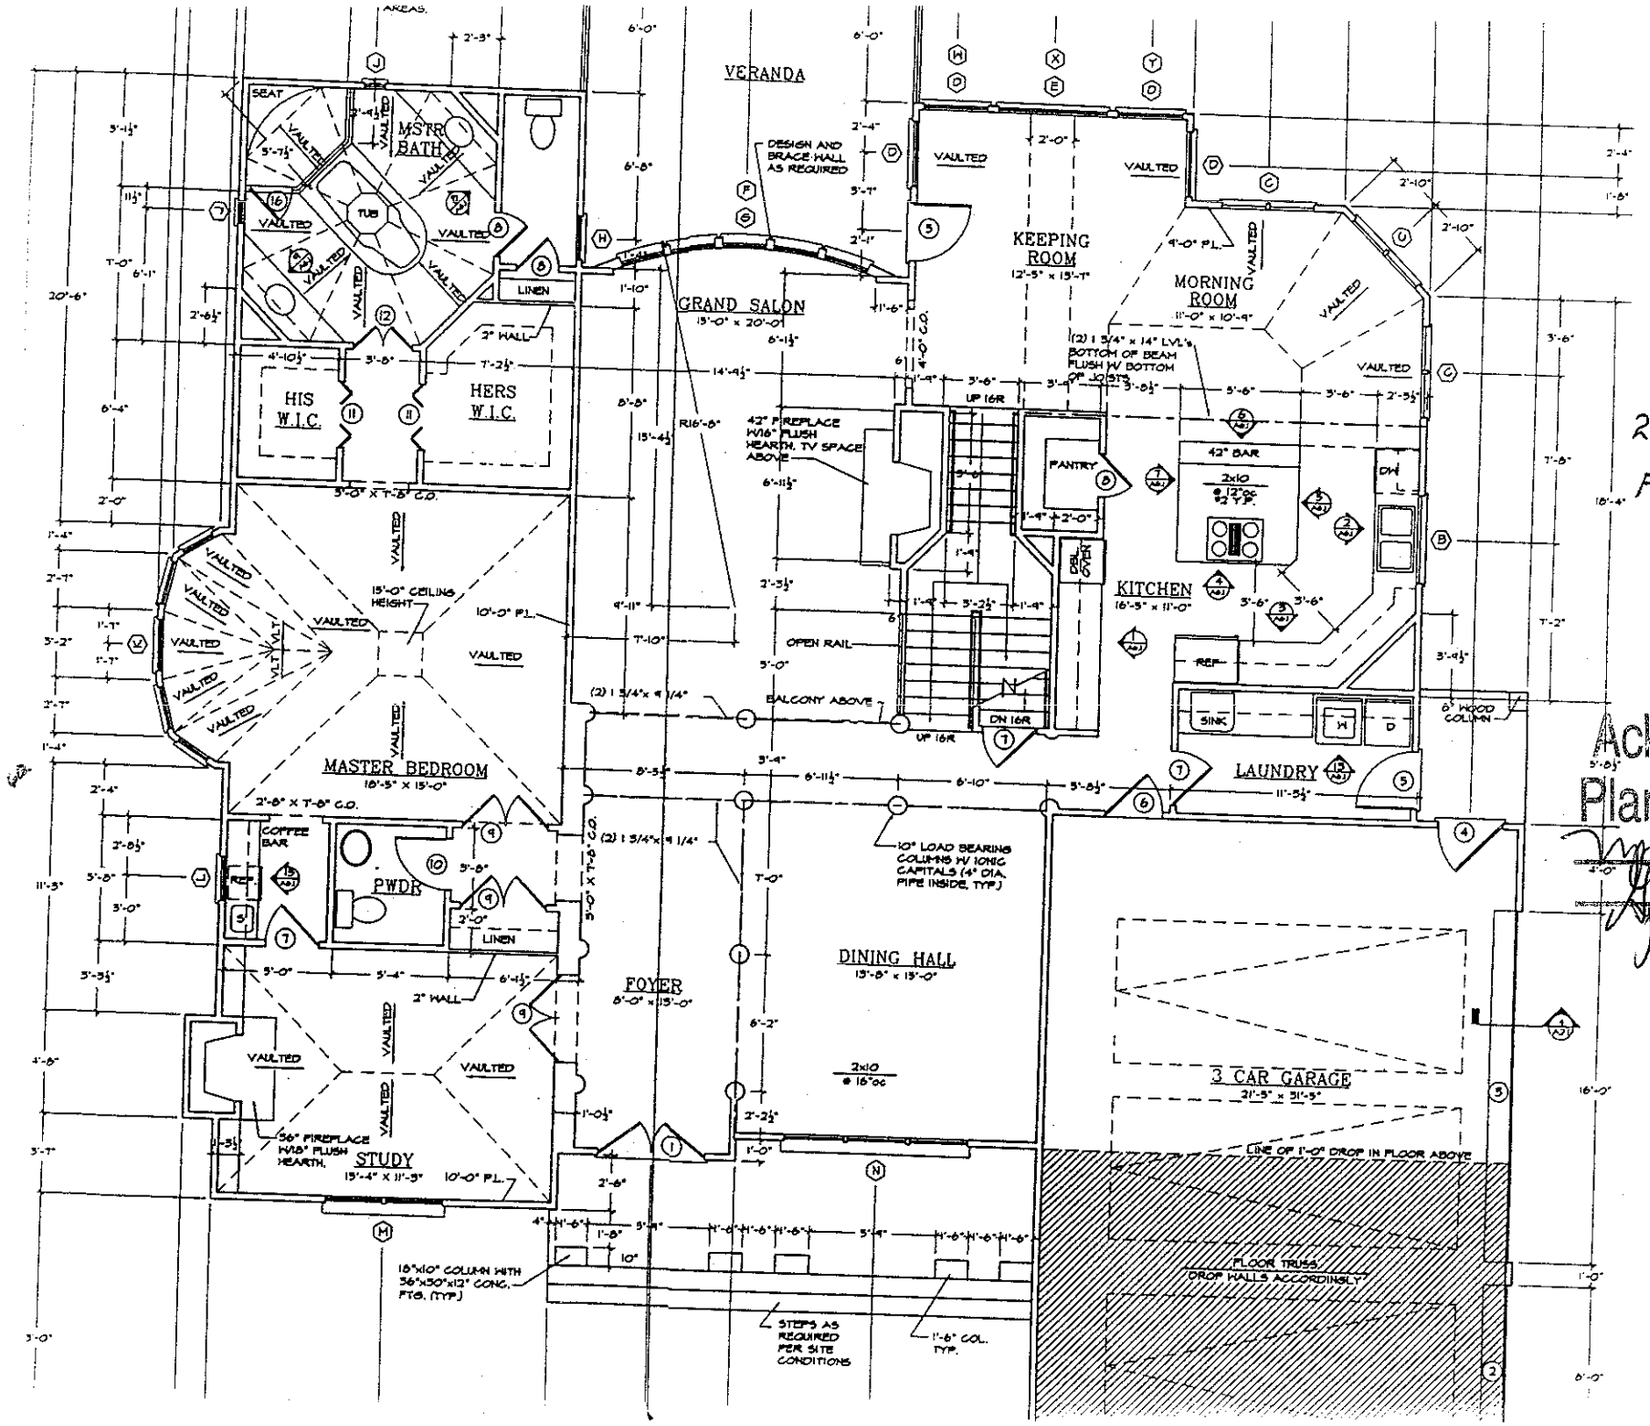



2253 ft²

FIRST FLOOR

Acknowledgement Of Plans Submittal ONLY!

Date 1/23/06

Date 1/23/06

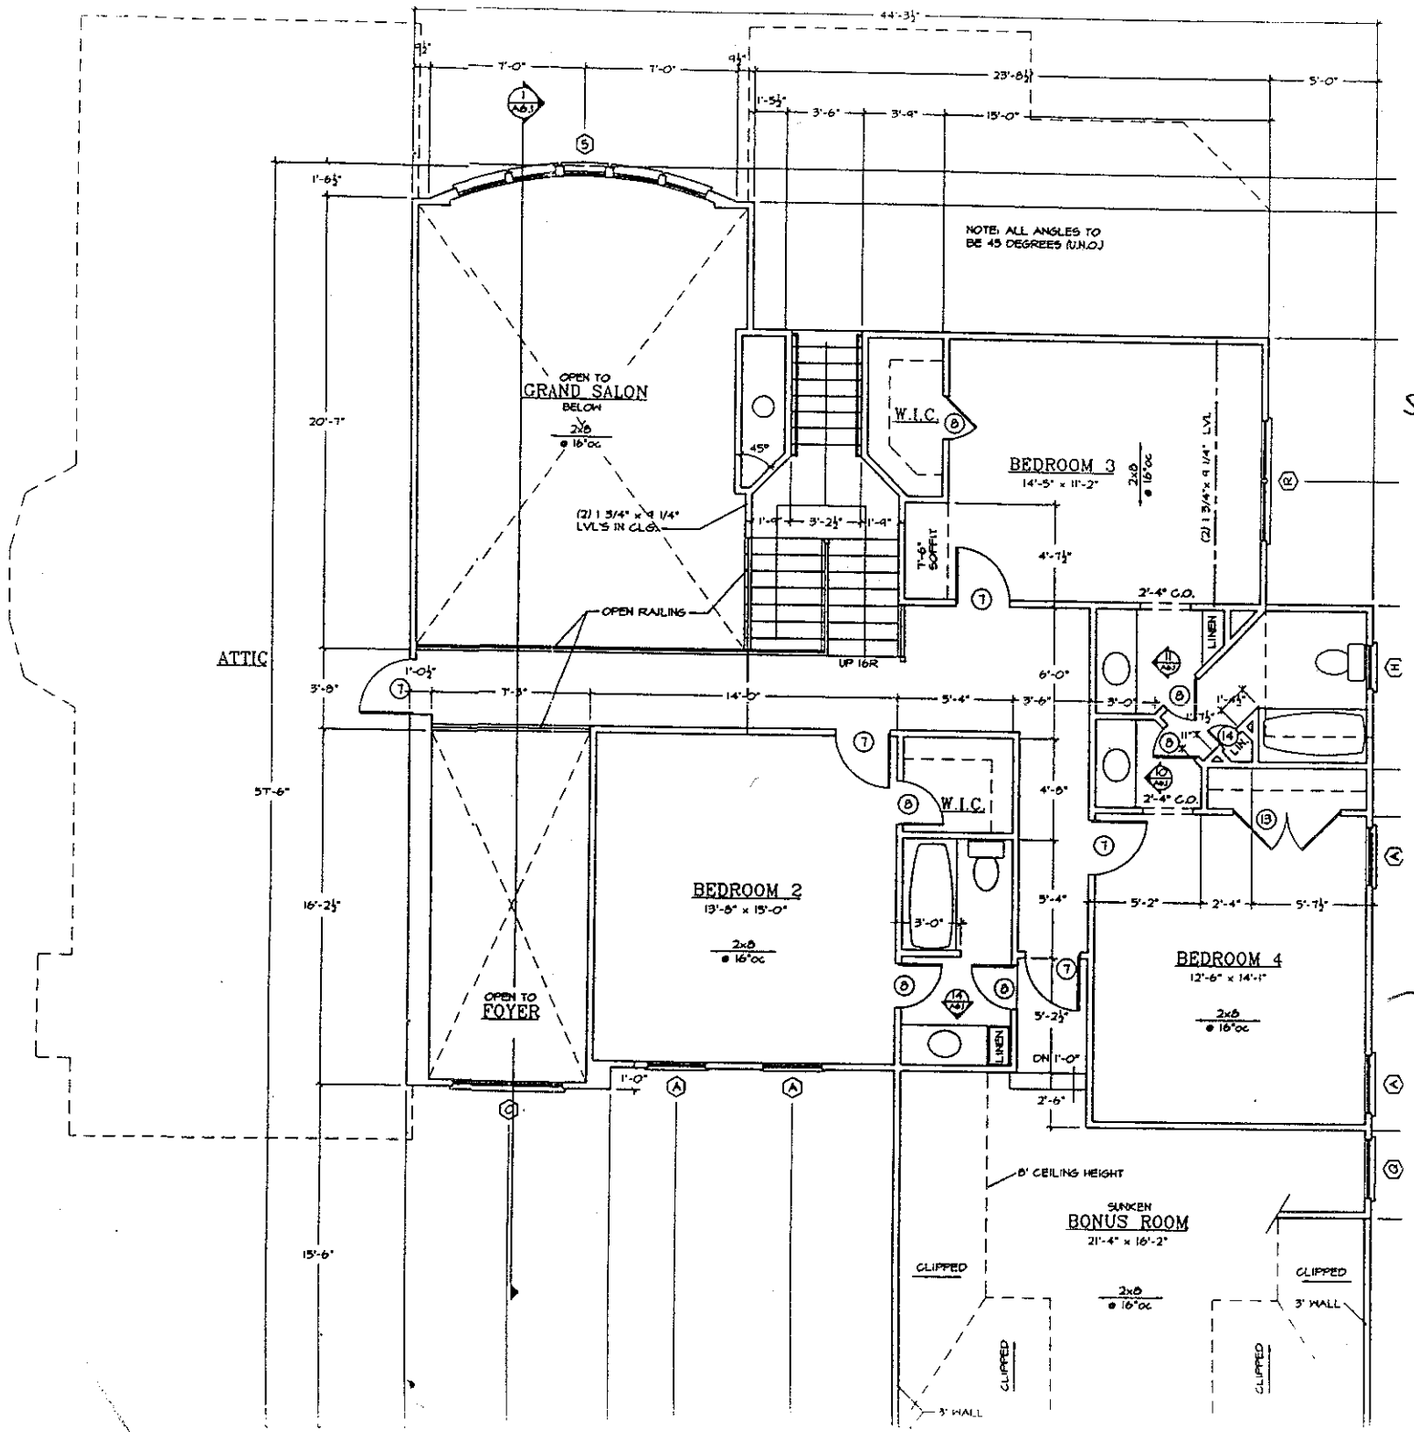

1002 ft²
SECOND FLOOR

Acknowledgement Of
Plans Submittal ONLY!
Date 1/23/06
Date 1/23/06