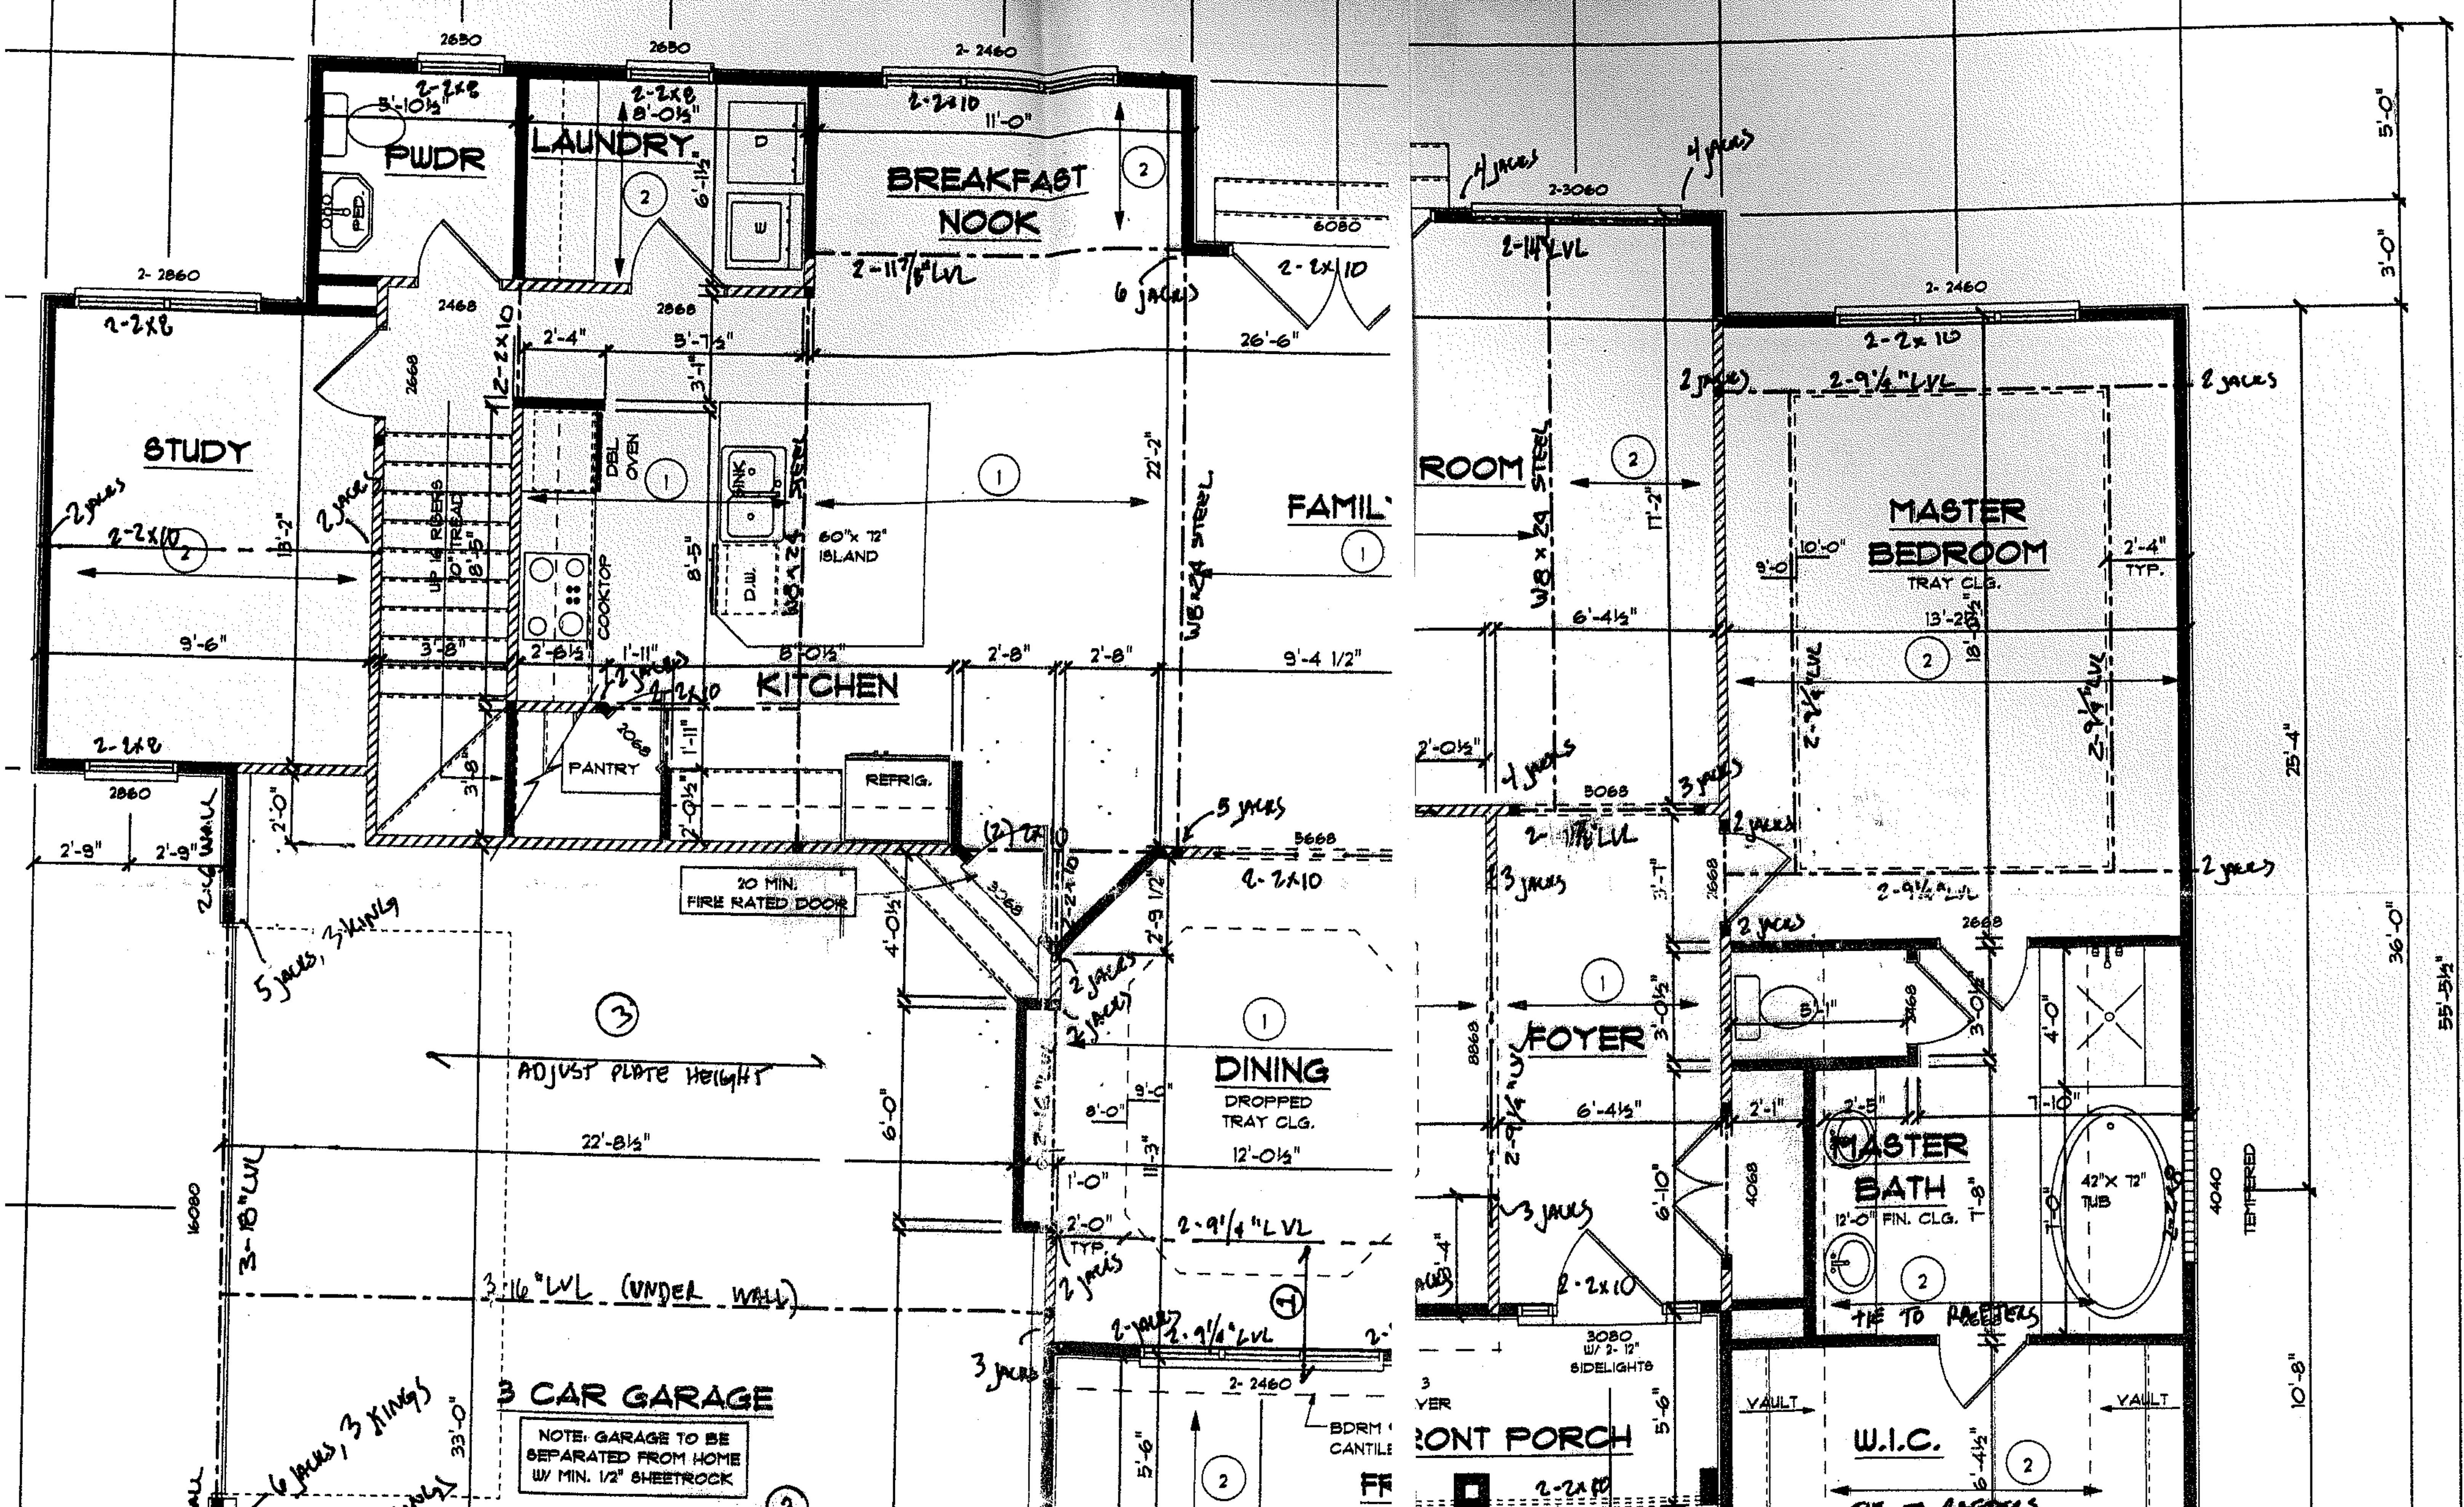


2630
2650
2-2460
2-2860
PWDR
PED.
LAUNDRY
BREAKFAST NOOK
STUDY
KITCHEN
DBL OVEN
SINK
D.W.
COOKTOP
60"x 72" ISLAND
UP 14 RISERS 10" TREAD
PANTRY
REFRIG.
20 MIN. FIRE RATED DOOR
FAMILY ROOM
MASTER BEDROOM
TRAY CLG.
DINING
DROPPED TRAY CLG.
FOYER
MASTER BATH
12'-0" FIN. CLG.
42"X 72" TUB
TEMPERED
W.I.C.
VAULT
3080 W/ 2- 12" SIDELIGHTS
FRONT PORCH
BDRM CANTILE
3 CAR GARAGE
NOTE: GARAGE TO BE SEPARATED FROM HOME W/ MIN. 1/2" SHEETROCK
2-2x8
2-2x10
2-11 7/8" LVL
6 jacks
4 jacks
2-3060
6080
2-14" LVL
W8 x 24 STEEL
2-9 1/4" LVL
2 jacks
3 jacks
5 jacks
5 jacks, 3 kings
6 jacks, 3 kings
ADJUST PLATE HEIGHT
3-16" LVL
3-16" LVL (UNDER WALL)
TIE TO RAFTERS
5'-0"
3'-0"
25'-4"
36'-0"
55'-5 1/2"
10'-8"
33'-0"
26'-6"
22'-2"
22'-8 1/2"
9'-6"
13'-2"
11'-0"
9'-4 1/2"
12'-0 1/2"
13'-2 1/2"
18'-3 1/2"
2'-4" TYP.