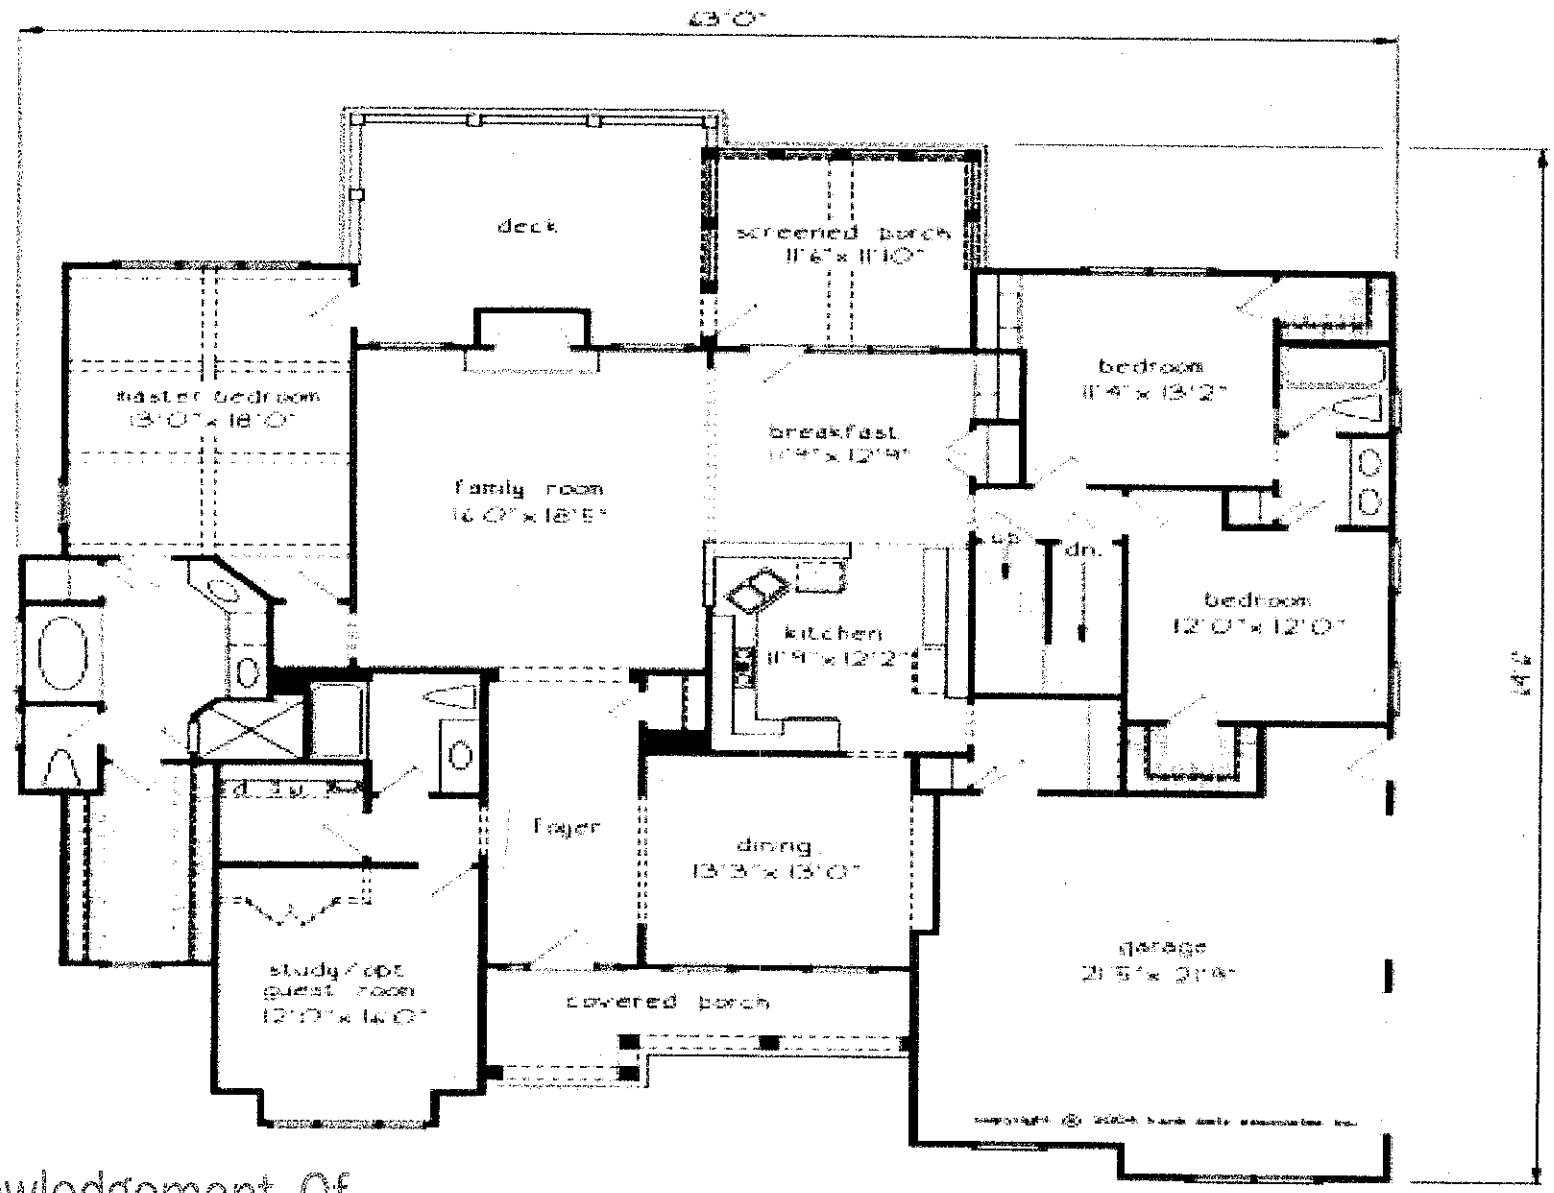



First Floor Plan

Acknowledgement Of
Plans Submittal ONLY!

Date 10/28/05

Date

Acknowledgement Of
Plans Submittal ONLY!
Date 10/28/05
Date

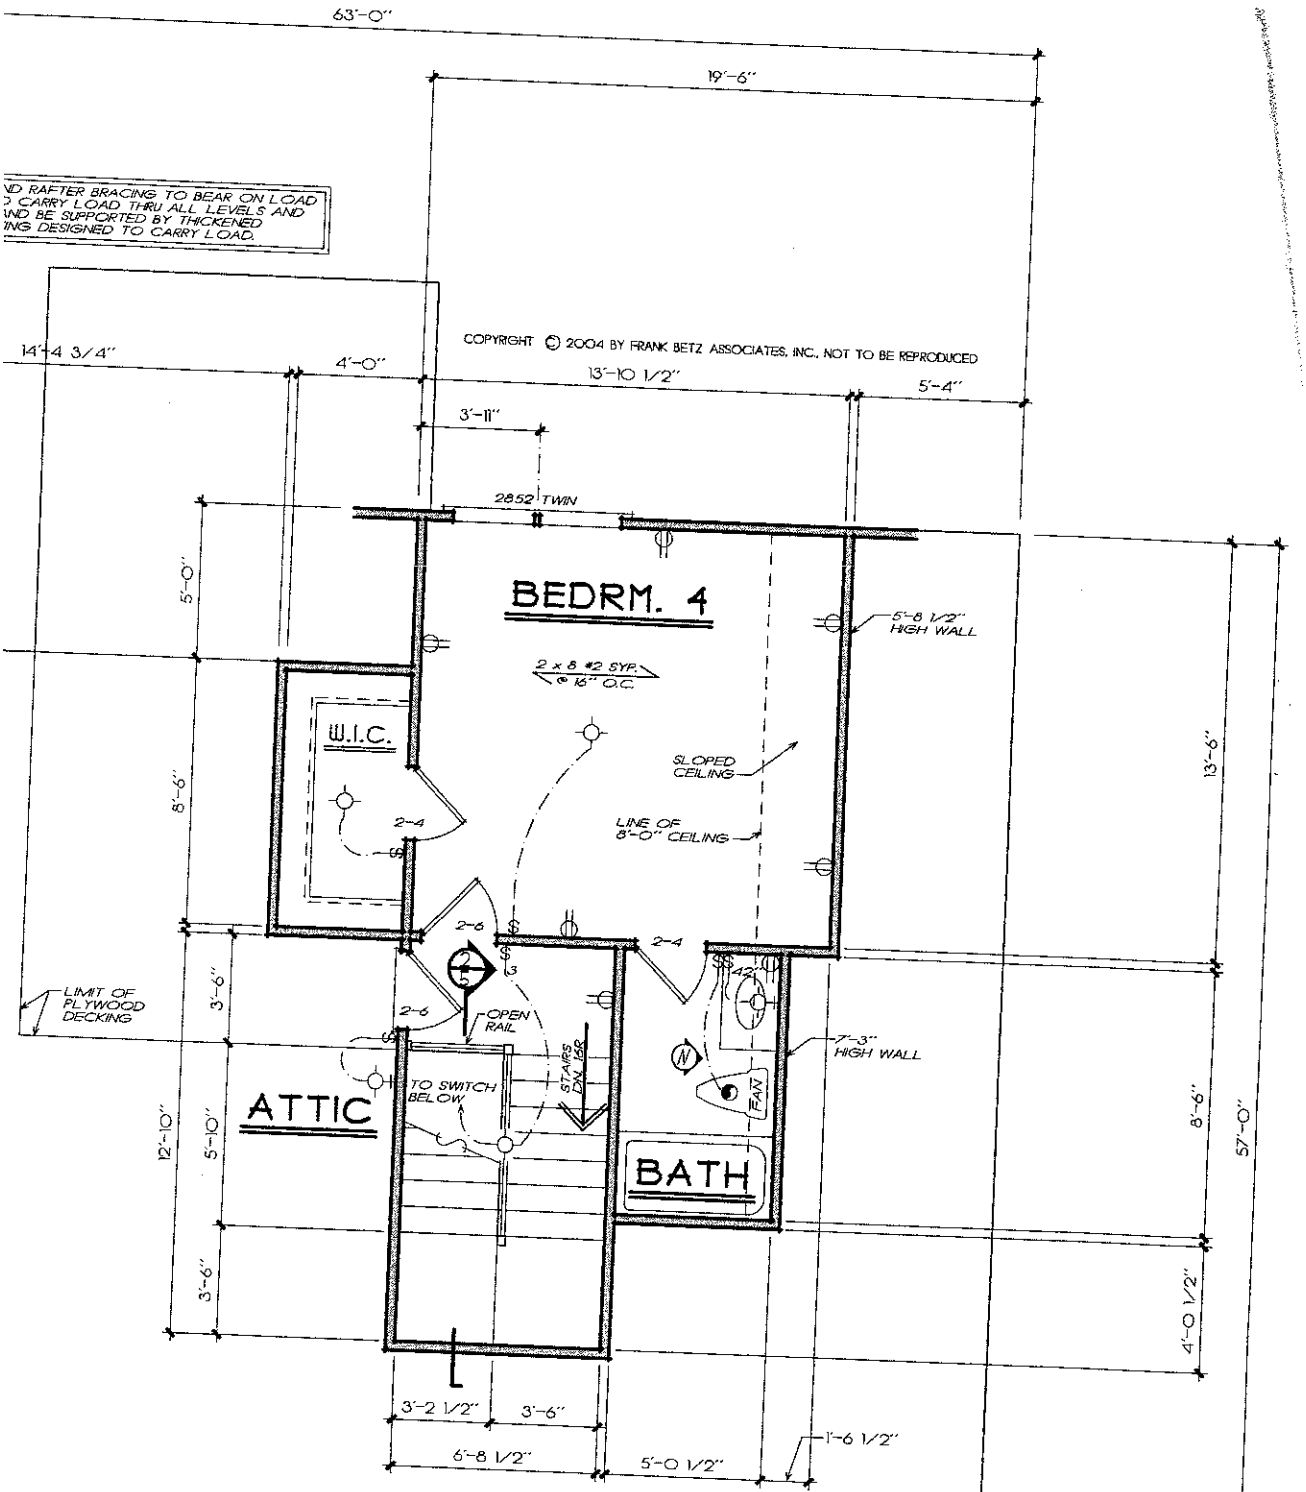

OPT. SECOND FLOOR PLAN