
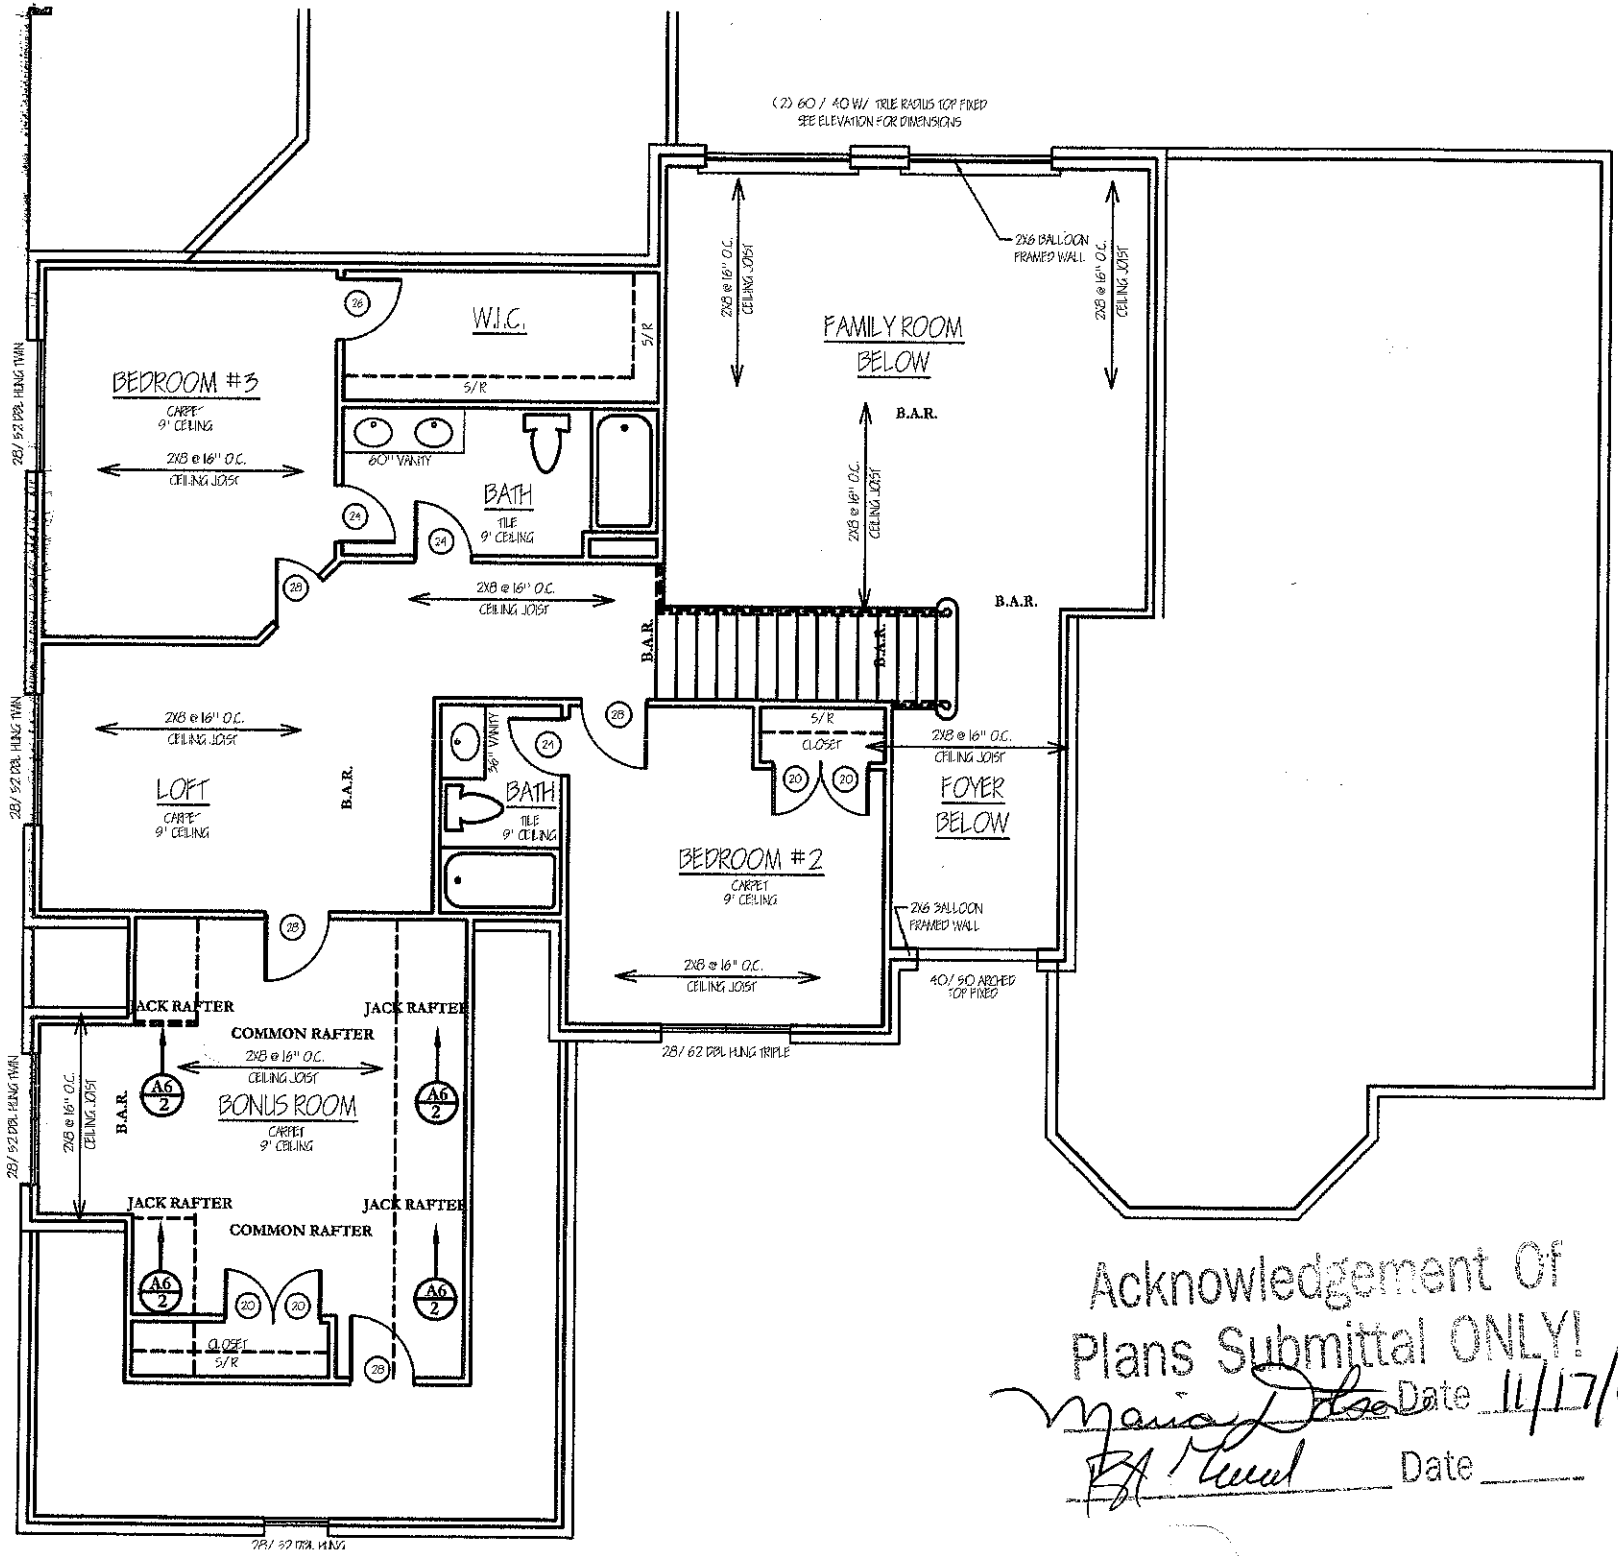


Acknowledgement Of
Plans Submittal ONLY!

Maria Date 11/17/06

Date

62

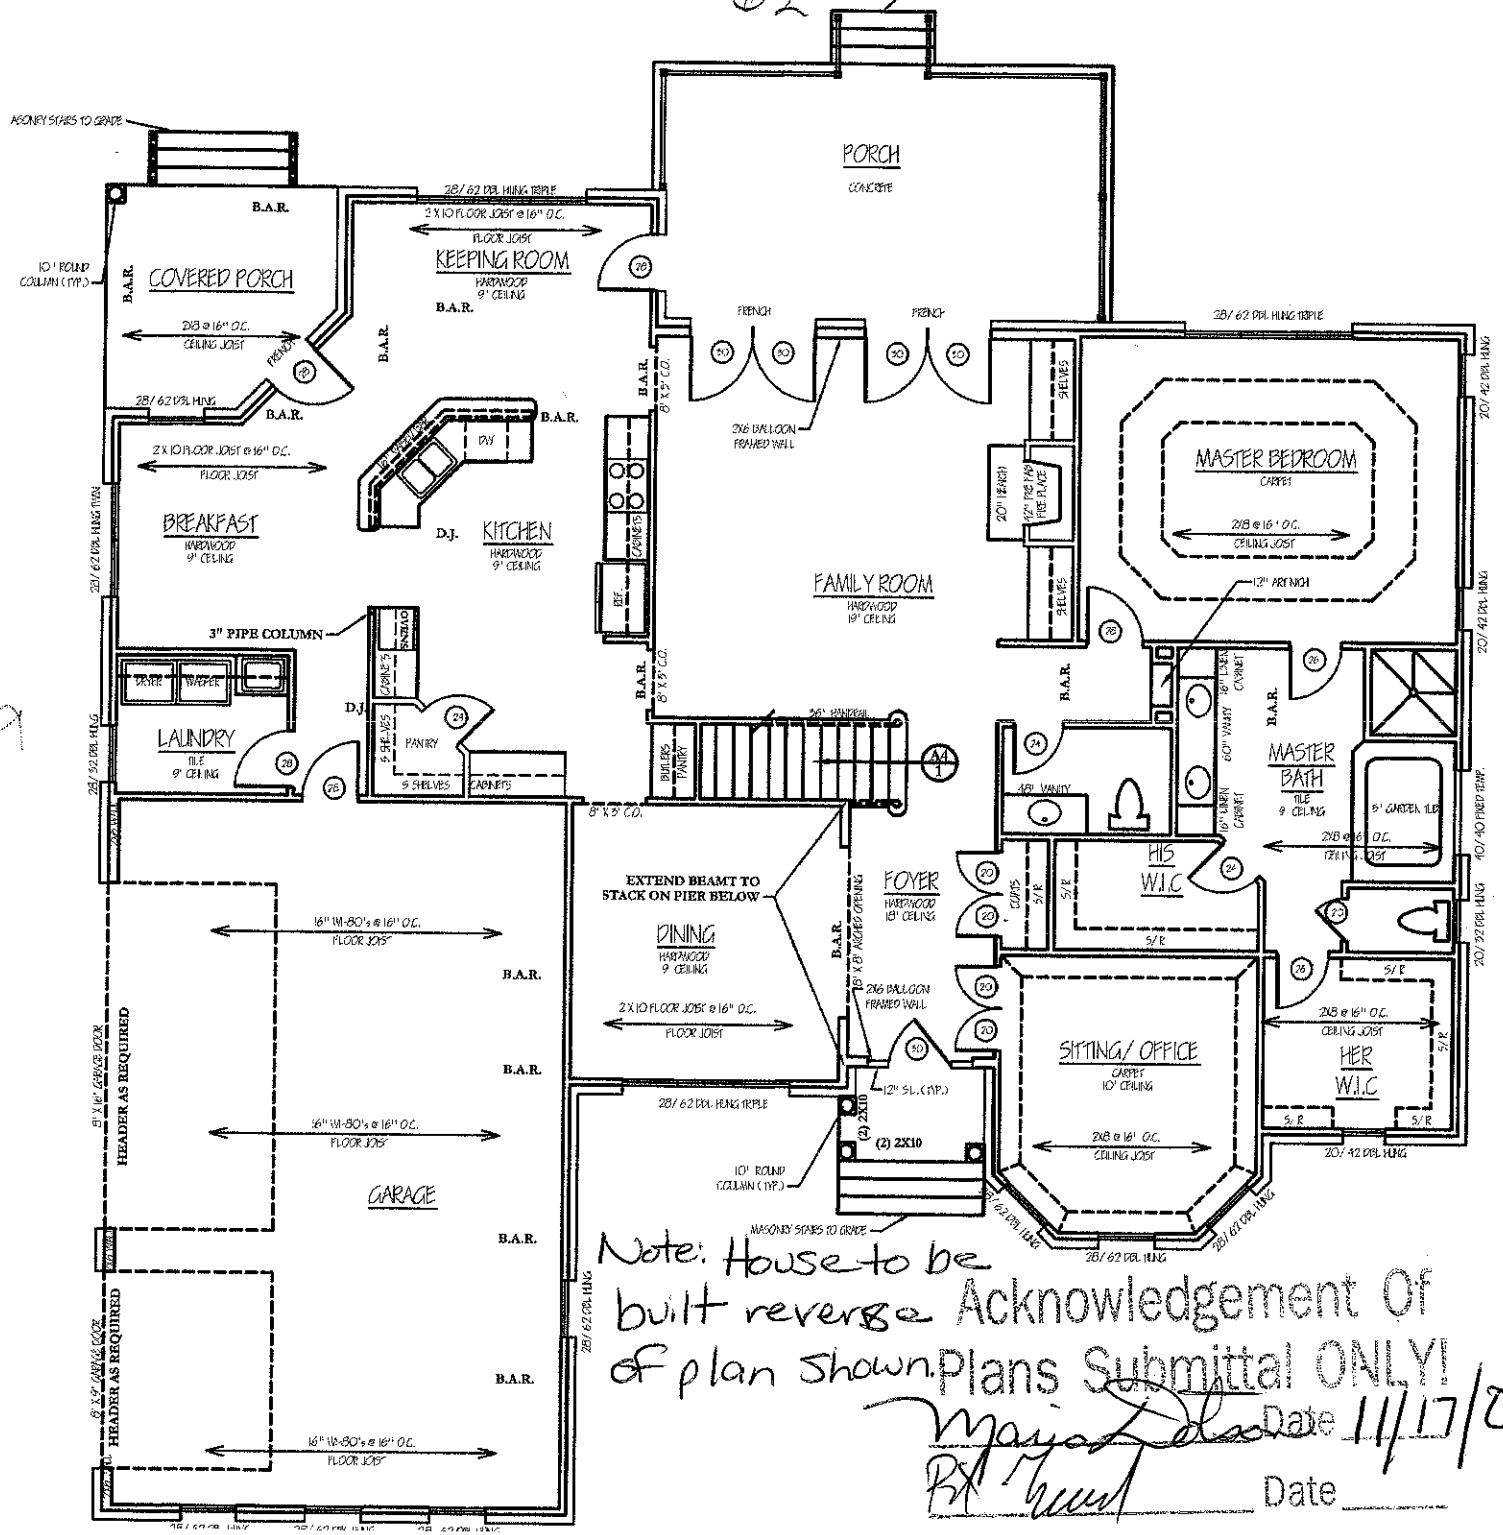

69

Note: House to be built reverse of plan shown.

Acknowledgement Of Plans Submittal ONLY!

Maya Date 11/17/06

BY Date