
4 BDRM

Acknowledgement Of
Plans Submittal ONLY!
Wendy Spokers Date 10/19/05
Randy Higgins Date 10/19/05

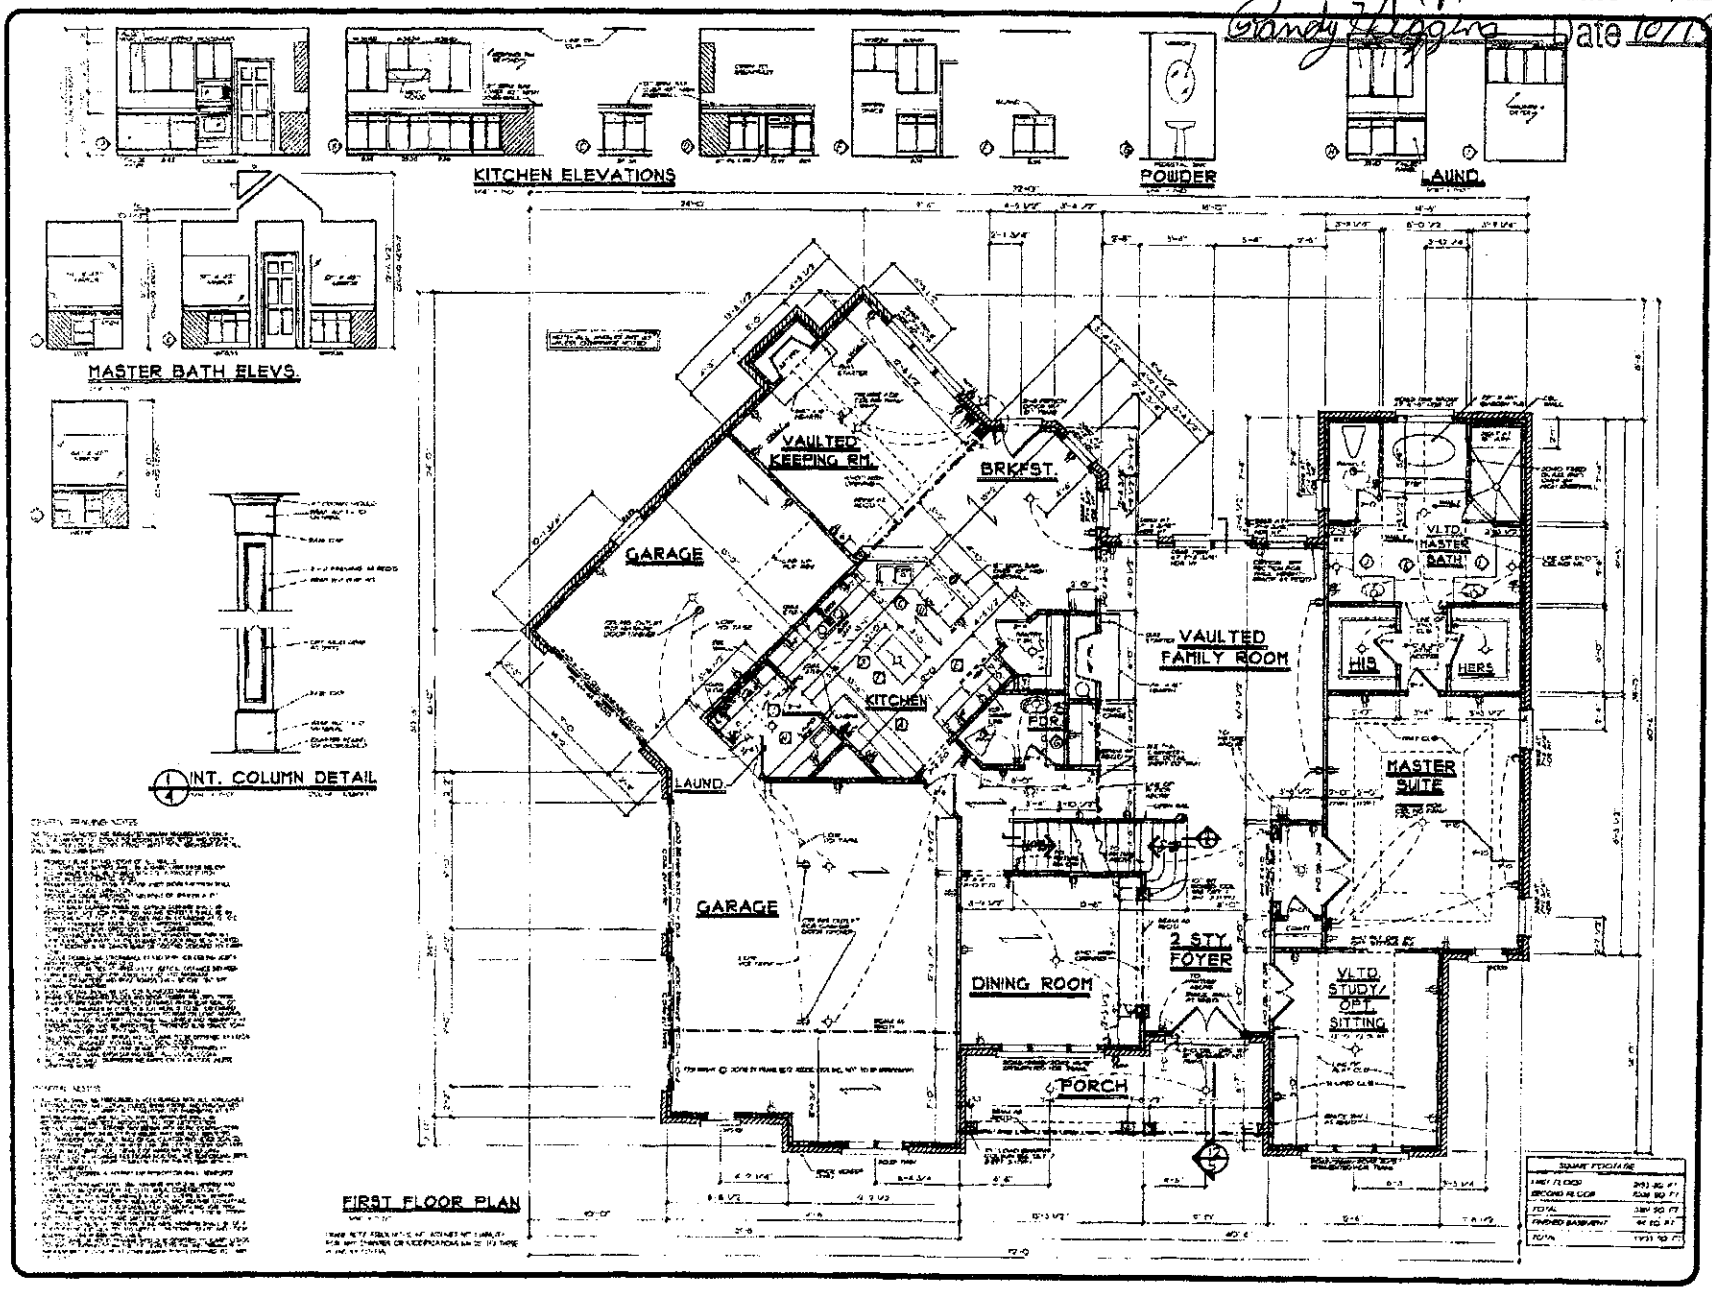


HOMEPLANS

FIRST FLR. PLAN/K. & B. ELEV.

THE MURRFIELD

FBA
FRANK BETZ ASSOCIATES, INC.

SHEET 3

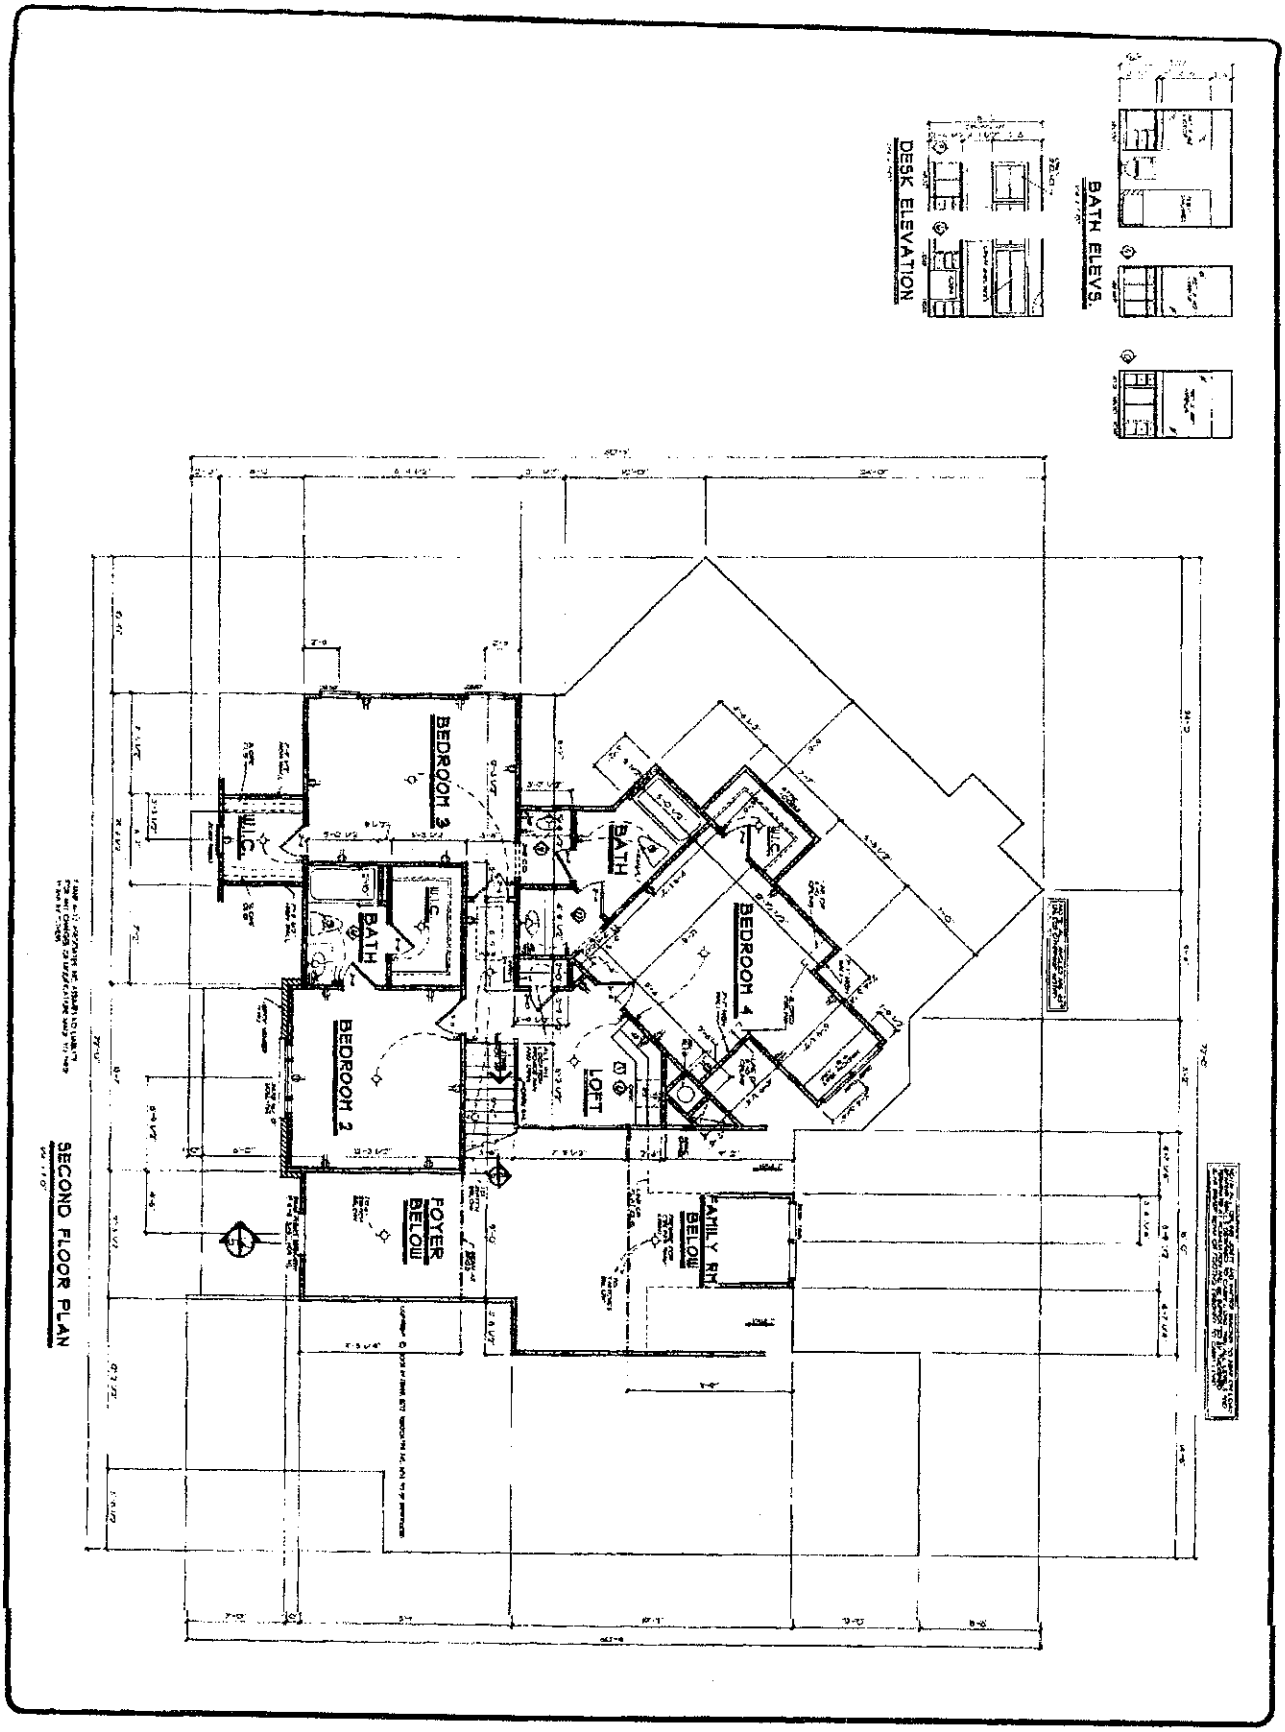

FBA

FRANK BETZ ASSOCIATES, INC.

SECOND FLR. PLAN/CAB. ELEVS.

THE MUIRFIELD

HOMEPLANS